

1

2

3

4

5

6

7

8

9

10

GENERAL NOTES

1.

LOCATION OF UTILITIES HAVE BEEN DETERMINED FROM BEST AVAILABLE INFORMATION. HOWEVER, ACCURACY OR COMPLETENESS OF THE UTILITIES SHOWN IS NOT GUARANTEED. FIELD VERIFY THE LOCATION OF UTILITIES PRIOR TO CONSTRUCTION (SEE SPECIFICATIONS). UTILITIES SHOWN ON THE DRAWINGS ARE UNDERGROUND UNLESS OTHERWISE NOTED. THE CONTRACTOR SHALL CONTACT THE FOLLOWING RESPECTIVE PARTIES FOR LOCATION OF UNDERGROUND UTILITIES AT LEAST 48 HOURS IN ADVANCE OF INTRUSIVE FIELD WORK :
A. UNDERGROUND SERVICE ALERT (USA) (800) 643-2444
B. PACIFIC GAS AND ELECTRIC (PG&E) (800) 743-5000

19.

LOCATE COMBINATION AIR RELEASE AND VACUUM VALVE ASSEMBLIES AND AIR RELEASE ASSEMBLIES AT HIGH POINTS IN PIPING AS SHOWN ON THE DRAWINGS. INSTALL PIPE TO SLOPE CONTINUOUSLY AWAY (DOWN) FROM THE STATION MARK FOR THE VALVE INSTALLATION FROM BOTH SIDES. LOCATE BLOW-OFF ASSEMBLIES, WHERE SHOWN ON THE DRAWINGS, AT LOW POINTS IN THE PIPING. INSTALL PIPE TO SLOPE CONTINUOUSLY TOWARD THE VALVE INSTALLATION FROM BOTH SIDES. OBTAIN OWNER VERIFICATION IN FIELD LOCATING OF ALL VALVE ASSEMBLIES BEFORE INSTALLING.

20.

STORAGE OF PIPE OR OTHER MATERIALS ON PUBLIC RIGHTS-OF-WAY OR PRIVATE PROPERTY DURING NON-WORKING HOURS WILL NOT BE PERMITTED EXCEPT WHERE AND WHEN SPECIFICALLY APPROVED BY THE OWNER.

21.

EXISTING CONCRETE THRUST BLOCKS AND ANCHORS AT VALVES AND FITTINGS ON EXISTING UTILITIES ARE NOT SHOWN. REMOVE OR WORK AROUND, AS DETERMINED BY THE OWNER OR RESPECTIVE UTILITY, THRUST BLOCKS AND ANCHORS WHICH INTERFERE WITH THE WORK. INCLUDE ALL COSTS FOR SUCH WORK IN PROPOSAL.

22.

REFER TO SPECIFICATION SECTION XXXXX AND DRAWINGS FOR SPECIFIC PAVING REQUIREMENTS. IN CONJUNCTION WITH THE FINAL PAVING OPERATIONS:

RESTORE SURVEY MONUMENTS DAMAGED AS A CONSEQUENCE OF CONSTRUCTION OPERATIONS.

RAISE TO FINISHED GRADE ALL METAL WORK (MANHOLE FRAME AND COVERS, VALVE BOXES, ETC.) EXISTING AND NEW, LOCATED IN AREAS PAVED AS PART OF THIS CONTRACT.

COMPLY WITH ALL THE GENERAL REQUIREMENTS AND REQUIREMENTS OF SECTION XXXXXX, GENERAL PROVISIONS, REGARDING PROTECTION OF EXISTING IMPROVEMENTS.

23.

MAINTAIN REQUIRED TRAFFIC CONTROL, INCLUDING SIGNAGE AND FLAGMEN, AT POINTS OF EGRESS FROM CONSTRUCTION SITE TO PUBLIC ROADS. COMPLY WITH SPECIFIED HAUL ROUTES. SEE SPECIFICATION SECTION 015000.

2.

ANY DAMAGE TO EXISTING PIPELINES AND OTHER IMPROVEMENTS NOT SCHEDULED FOR REPLACEMENT AS PART OF THIS WORK, DUE TO CONSTRUCTION ACTIVITIES, SHALL BE REPAIRED BY THE CONTRACTOR AT NO ADDITIONAL COST TO THE OWNER.

3.

NO EXCAVATED MATERIAL SHALL BE STORED ON SITE, EXCEPT AS APPROVED BY OWNER.

4.

DISPOSE OF UNUSABLE EXCAVATED MATERIAL AT NO ADDITIONAL COST TO THE OWNER.

5.

THE CONTRACTOR IS ADVISED TO POT-HOLE IN ADVANCE OF WORK PROGRESS TO VERIFY EXISTENCE AND LOCATION OF UTILITIES AND UTILITY CROSSINGS. PERFORM POT-HOLING UNDER THE PRESENCE AND SUPERVISION OF THE OWNER'S REPRESENTATIVE AND RESPECTIVE UTILITY REPRESENTATIVES. HAND DIGGING IS REQUIRED IN AREAS WHERE BURIED HAZARDOUS FACILITIES ARE LOCATED. SEE SECTION XXXXXX FOR IDENTIFICATION OF CRITICAL LOCATIONS FOR WHICH MANDATORY POTHOLING IS REQUIRED.

6.

WHERE TEMPORARY OR PERMANENT RELOCATION OF EXISTING UNDERGROUND OR OVERHEAD UTILITIES IS REQUIRED, TAKE NECESSARY STEPS TO ENSURE THAT CONTINUOUS SERVICE IS MAINTAINED IN A MANNER APPROVED BY THE AFFECTED UTILITY AND IN ACCORDANCE WITH APPLICABLE COUNTY AND STATE PUBLIC HEALTH REGULATIONS. BEAR ALL COSTS ASSOCIATED WITH RELOCATION AND MAINTENANCE OF SERVICE, EXCEPT AS OTHERWISE NOTED ON THE DRAWINGS OR SPECIFICATIONS.

7.

THE OWNER HAS ACQUIRED TEMPORARY CONSTRUCTION EASEMENTS AND STORAGE AREAS AS SHOWN ON THE DRAWINGS. SEE SPECIAL PROJECT PROCEDURES, SECTION XXXXXX OF THE SPECIFICATIONS, FOR ANY REQUIREMENTS PERTAINING TO THESE EASEMENT RIGHTS. IF ADDITIONAL TEMPORARY EASEMENTS FOR STORAGE OR CONSTRUCTION OPERATIONS ARE REQUIRED OR DESIRED, ASSUME FULL RESPONSIBILITY TO OBTAIN SUCH AT NO EXPENSE TO THE OWNER. FILE A COPY OF EACH WRITTEN AGREEMENT BETWEEN THE CONTRACTOR AND THE PROPERTY OWNER FOR EASEMENTS THUS ACQUIRED WITH THE PROJECT OWNER PRIOR TO ENTRY INTO OR USE OF THE RESPECTIVE AREAS.

8.

PLACE EROSION AND SILTATION CONTROL MEASURES PRIOR TO OR AS FIRST STEP IN GRADING.

9.

DURING CONSTRUCTION, PROTECT EXISTING STORM SEWER AND DRAIN INLETS AND NEWLY CONSTRUCTED MANHOLES AND UNDERGROUND VAULTS BY SILT TRAPS. MAINTAIN AND MODIFY PROTECTIVE MEASURES AS CONSTRUCTION PROGRESSES.

10.

RESTORE EXISTING NATURAL DRAINAGE DITCHES AND STREAM BANKS DISTURBED DURING CONSTRUCTION TO ORIGINAL ALIGNMENT, GRADE AND INVERT, EXCEPT WHERE OTHERWISE INDICATED. EMPLOY EROSION CONTROL MEASURES AS SPECIFIED.

11.

PROVIDE 3 FEET MINIMUM COVER OVER TOP OF PIPE UNLESS OTHERWISE SPECIFICALLY SHOWN ON THE PIPELINE DRAWINGS.

12.

RESTRAINED (WELDED OR MECHANICALLY JOINED) PIPE JOINTS ARE USED FOR RESISTANCE TO THRUST AT PIPE BENDS AND FOR PROTECTION OF PARALLEL WATER MAINS. MINIMUM LIMITS OF RESTRAINED JOINTS ARE SHOWN ON THE DRAWINGS. SHOULD A CHANGE IN ALIGNMENT OCCUR THAT RESULTS IN CHANGED OR ADDED PIPE BENDS OR RW/TW PIPELINE TO BE CLOSER THAN 5 FEET TO A PARALLEL WATER MAIN, PROVIDE ADDITIONAL WELDED PIPE JOINTS AS REQUIRED AND DIRECTED BY OWNER.

13.

WHERE PIPELINE CROSSES WATER MAINS, AVOID IF POSSIBLE INSTALLING PIPE JOINT WITHIN 10 FOOT DISTANCE OF EACH SIDE OF CROSSING WATER MAIN. IF A JOINT IN THIS ZONE IS UNAVOIDABLE, INSTALL WELDED JOINT ONLY. REPLACE ALL SEVERED OR DAMAGED MAINS CROSSING CONSTRUCTION TRENCHES UNDER INSPECTION OF THE ENTITY HAVING JURISDICTION. PERFORM EXCAVATION, PIPE INSTALLATION, BACKFILL COMPACTION AND RESTORATION WORK NECESSARY FOR REPLACEMENT AT NO ADDITIONAL EXPENSE TO THE OWNER. REFERENCE SPECIFICATION SECTION 01050 AND 01100.

14.

VERTICAL CONTROL: PIPE CENTERLINE IS INDICATED ON THE DRAWINGS. IT IS THE INTENT OF THESE DRAWINGS THAT PIPE CENTERLINE ELEVATIONS SHOWN AT VERTICAL ANGLE POINTS EXCEPT WHERE A FITTING IS SPECIFICALLY INDICATED, ARE FOR THE PURPOSE OF ESTABLISHING A P.I. FOR VERTICAL CURVES USING JOINT DEFLECTION. WHERE THE VERTICAL P.I. SHOWN WOULD CREATE A CONFLICT WITH THE STATED MINIMUM COVER, THE MINIMUM COVER HAS PRECEDENCE. PIPE SLOPES SHOWN ARE FOR INFORMATION ONLY, INVERT ELEVATIONS NOTE CONTROL.

15.

UNLESS OTHERWISE NOTED, ELEVATIONS SHOWN ON THESE DRAWINGS ARE BASED ON NAVD88, DATA SHEETS EU1248 AND EU0763 IN US SURVEY FEET.

16.

HORIZONTAL CONTROL. THE BEARINGS AND DISTANCES SHOWN ARE BASED UPON 1983 STATE PLANE GROUND COORDINATES, ZONE 5 (NAV1983, STATE PLANE, CALIFORNIA V, FIPS, 0405) STANDARD TRANSVERSE MERCATOR PROJECTION. GRID ADJUSTMTNT FACTOR OF 1.000123 FOR X=0.0000 AND Y= 0.0000

17.

HORIZONTAL CONTROL POINTS ARE INDICATED ON THE DRAWINGS FOR THE PURPOSE OF DEFINING A SPECIFIC, REQUIRED ALIGNMENT. WHERE PERMITTED ON A CASE-BY-CASE BASIS, THE HORIZONTAL CONTROL POINTS MAY BE USED AS A P.I. FOR HORIZONTAL CURVES PROVIDED THE RESULTING PIPELINE ALIGNMENT DOES NOT COME CLOSER THAN 5 FEET FROM ANY PARALLEL WATER MAIN. CONSTRUCT HORIZONTAL CURVES BY DEFLECTING PIPE JOINTS PRIOR TO WELDING. DO NOT EXCEED MAXIMUM ALLOWABLE JOINT DEFLECTION SHOWN IN SPECIFICATIONS.

18.

REPLACE ALL ROAD SURFACE, BERMS AND FENCING DAMAGED DURING CONSTRUCTION, AS PER SPECIFICATIONS AND DRAWINGS.

1900 Powell Street, Ste. 250
Emeryville, CA 94608
(510) 652-1164

CH2MHILL

NO.

DATE

DESCRIPTION

GM/SPEC

DWN

CHKD

SUPV

APVD BY

NO.

DATE

DESCRIPTION

GM/SPEC

DWN

CHKD

SUPV

APVD BY

REVISIONS

REVISIONS

APPROVED BY

SO

SUPV

DSGN

PT

DWN

PC

CHKD

PT

OK

PT

DATE

4/5/13

SCALES

NTS

TOPOCK GROUNDWATER REMEDIATION PROJECT

GENERAL NOTES

GAS TRANSMISSION & DISTRIBUTION

PACIFIC GAS AND ELECTRIC COMPANY

SAN FRANCISCO, CALIFORNIA

MICROFILM

BILL OF MATL

DWG LIST

SUPSDS

SUPSD BY

SHEET NO.

of

SHEETS

REV

C-00-01

DRAFT

NOT FOR

CONSTRUCTION

FILENAME: e2-c-xxx-0001ad.dwg

PLOT DATE: \$PLOTDATE

PLOT TIME: \$PLOTTIME

E

D

FOLD

C

B

A


Inner Recirculation Loop							
Well Location ID	Figure Coordinates		Intermediate Injection/Extraction Rates (gpm)			Intermediate New Well Count	Intermediate Future Provisional Well Count
	X	Y	Nominal	Minimum	Maximum		
<u>River Bank Extraction Wells</u>							
RB-1	7615764	2103918	25	25	170	1	0
RB-2	7616012	2103398	0	25	170	1	0
RB-3	7616211	2103173	50	25	170	1	0
RB-4	7616338	2102909	50	25	170	1	0
RB-5	7616398	2102424	25	25	170	1	0
<u>Inner Recirculation Loop</u>							
IRL-1	7614358	2103365	75	35	200	1	0
IRIL-2	7614133	2103058	75	35	200	1	0
IRL-3	7613976	2102799	100	35	200	1	0
IRL-4	7613954	2102381	200	35	200	1	0
IRL-5	7613919	2102638	0	35	200	0	1
IRL-6	7615134	2101497	0	35	200	0	1
IRL-7	7615236	2102324	0	35	200	0	1

Freshwater Supply/Injection Wells							
Well Location ID	Figure Coordinates		Intermediate Injection/Extraction Rates (gpm)			Intermediate New Well Count	Intermediate Future Provisional Well
	X	Y	Nominal	Minimum	Maximum		
<u>Freshwater Injection Wells</u>							
FW-1	7613249	2102882	100	50	200	1	0
FW-2	7614683	2100512	50	25	100	1	0
<u>Freshwater Supply Wells</u> ¹							
HNWR-1 (existing well)	7619644	2104162		700		0	0
Topock 2 (existing well)	7620320	2103777		200		0	0
Topock 3 (existing well)	7620359	2103743		200		0	0

TCS Recirculation Loop							
Well Location ID	Figure Coordinates		Intermediate Injection/Extraction Rates (gpm)			Intermediate New Well Count	Intermediate Future Provisional Well
	X	Y	Nominal	Minimum	Maximum		
<u>Transwestern Bench Extraction Wells</u>							
TWB-1	7615955	2100973	13	1	15	1	0
TWB-2	7616024	2100966	9	1	15	1	0
TWB-3	7615777	2101143	0	1	15	0	1
TWB-4	7616088	2100859	0	1	15	0	1
<u>East Ravine Extraction Wells</u>							
ER-1	7616511	2101089	0.5	2 total	4 total	1	0
ER-2	7616666	2100999	0.5			1	0
ER-3	7616855	2100898	0.5			1	0
ER-4	7616935	2100761	0.5			1	0
ER-5	7616995	2100678	0	1	1	0	1
ER-6	7615840	2100512	3	1	5	1	0
<u>TCS Injection Wells</u>							
TCS-1	7615168	2101171	13.5	4	40	1	0
TCS-2	7615149	2100900	13.5	4	40	1	0

¹ See Exhibit 3-1 of BOD Report. PG&E is currently in discussions with the well owner about conducting hydraulic testing at the existing Topock-2 and -3 wells to provide a better estimate of the current production capacity of these wells. A pump test at the existing HNWR-1 well is being planned to confirm the production capacity of the well.

										APPROVED BY		SO
												SUPV
												DSGN
												PT
												DWN
												PC
												CHKD
												PT
												OK
												PT
												DATE
												4/5/13
												NTS
												SCALES

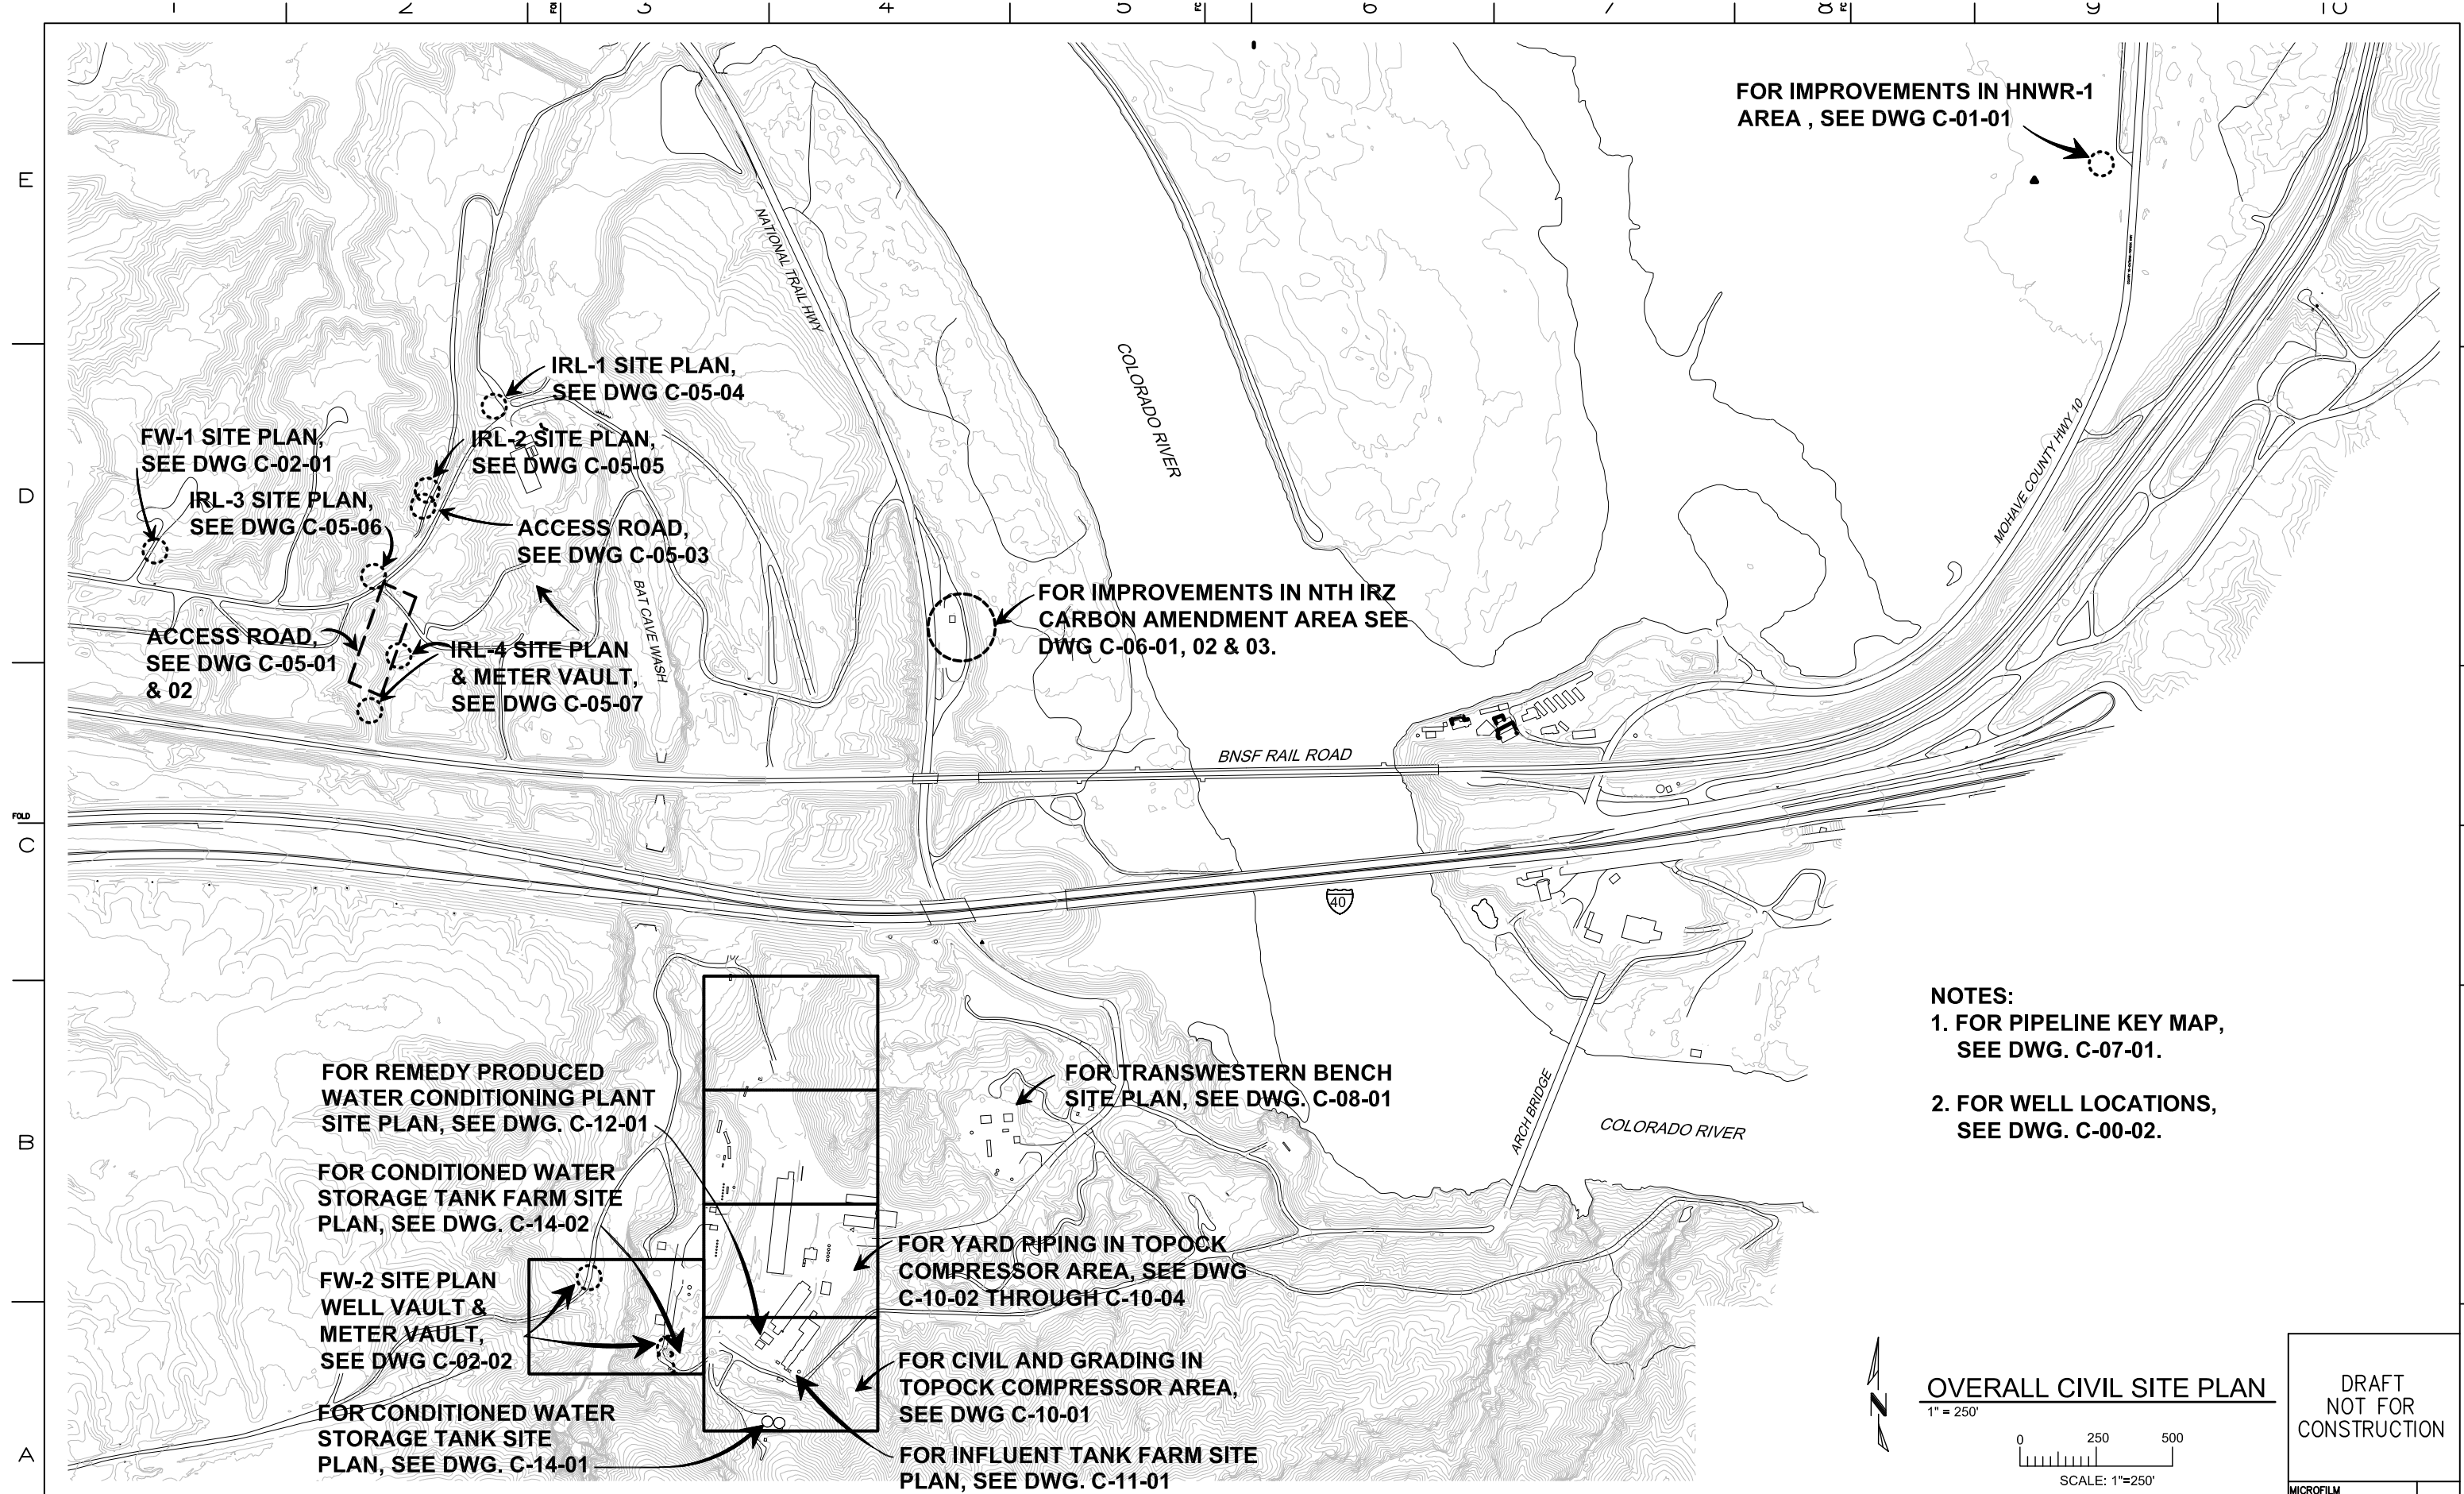

FOR IMPROVEMENTS IN HNWR-1
AREA , SEE DWG C-01-01

FW-1 SITE PLAN,
SEE DWG C-02-01

IRL-3 SITE PLAN,
SEE DWG C-05-06

ACCESS ROAD,
SEE DWG C-05-01
& 02

IRL-1 SITE PLAN,
SEE DWG C-05-04

IRL-2 SITE PLAN,
SEE DWG C-05-05

ACCESS ROAD,
SEE DWG C-05-03

IRL-4 SITE PLAN
& METER VAULT,
SEE DWG C-05-07

FOR IMPROVEMENTS IN NTH IRZ
CARBON AMENDMENT AREA SEE
DWG C-06-01, 02 & 03.

FOR REMEDY PRODUCED
WATER CONDITIONING PLANT
SITE PLAN, SEE DWG. C-12-01

FOR CONDITIONED WATER
STORAGE TANK FARM SITE
PLAN, SEE DWG. C-14-02

FW-2 SITE PLAN
WELL VAULT &
METER VAULT,
SEE DWG C-02-02

FOR CONDITIONED WATER
STORAGE TANK SITE
PLAN, SEE DWG. C-14-01

FOR TRANSWESTERN BENCH
SITE PLAN, SEE DWG. C-08-01

FOR YARD PIPING IN TOPOCK
COMPRESSOR AREA, SEE DWG
C-10-02 THROUGH C-10-04


FOR CIVIL AND GRADING IN
TOPOCK COMPRESSOR AREA,
SEE DWG C-10-01

FOR INFLUENT TANK FARM SITE
PLAN, SEE DWG. C-11-01

- NOTES:
- 1. FOR PIPELINE KEY MAP,
SEE DWG. C-07-01.
 - 2. FOR WELL LOCATIONS,
SEE DWG. C-00-02.

OVERALL CIVIL SITE PLAN

1" = 250'

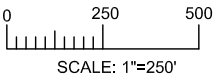

SCALE: 1"=250'

DRAFT
NOT FOR
CONSTRUCTION

REVISIONS										REVISIONS									
NO.	DATE	DESCRIPTION	GM/SPEC	DWN	CHKD	SUPV	APVD BY	NO.	DATE	DESCRIPTION	GM/SPEC	DWN	CHKD	SUPV	APVD BY	NO.	DATE	DESCRIPTION	GM/SPEC

APPROVED BY	SO
	SUPV
	DSGN
	PT
	DWN
	PC
	CHKD
	PT
	OK
	PT
	DATE
	4/5/13
	SCALE

MICROFILM	
BILL OF MATL	
DWG LIST	
SUPSDS	
SUPSD BY	
SHEET NO.	of SHEETS
C-00-04	REV

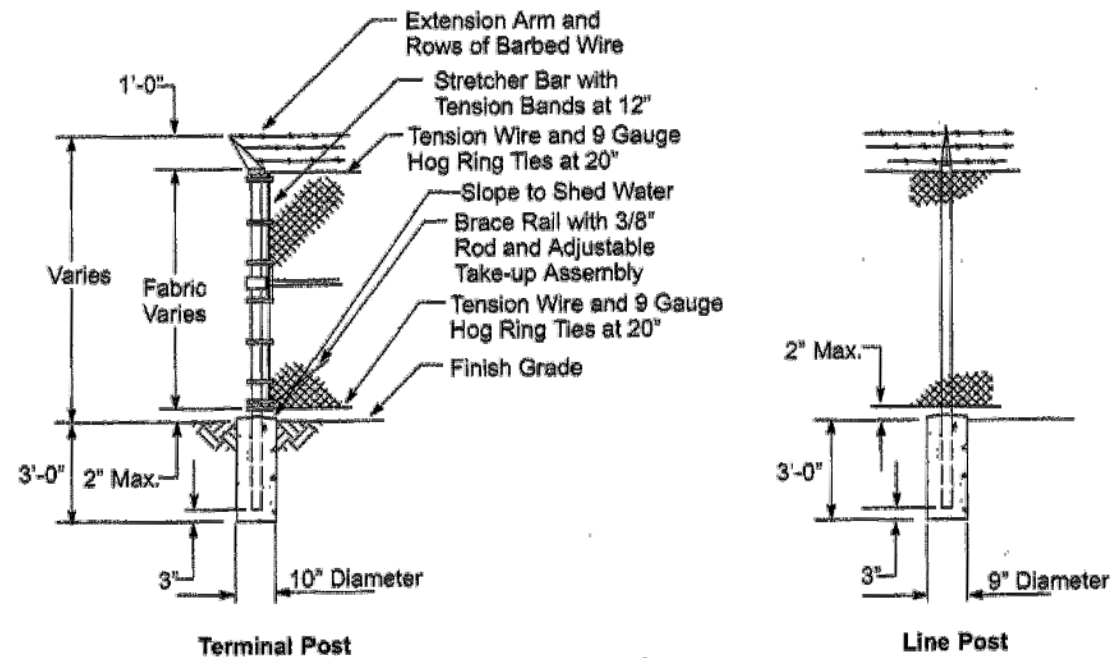


Figure 1
Chain-link Fabric Fence

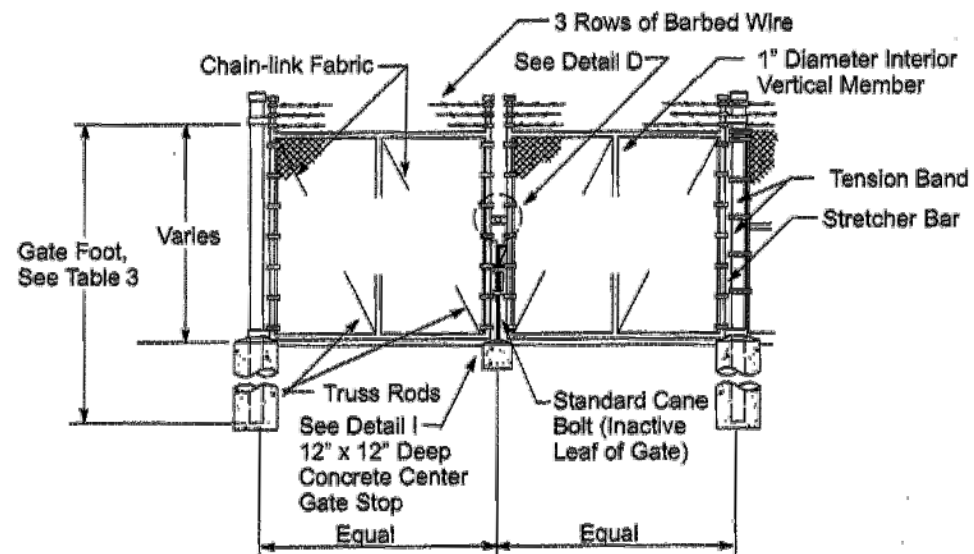


Figure 3
Standard Swing Gate (Elevation)

Table 3 8'-0" High Gate-Minimum Gate Posts and Gate Footings

Table of Gate Face Material	Gate Leaf	Post Size (Outside Diameter)	Footings	
			Diameter of Footings	Depth of Footings
Chain-link Fabric	Up To and Including 6'-0" Wide	3"	12"	48"
	Over 6'-0" and Up To and Including 13'-0" Wide	4"	14"	48"
Chain-link Fabric with Redwood Pickets	Up To and Including 6'-0" Wide	4"	12"	48"
	Over 6'-0" and Up To and Including 13'-0" Wide	6-5/8"	18"	48"

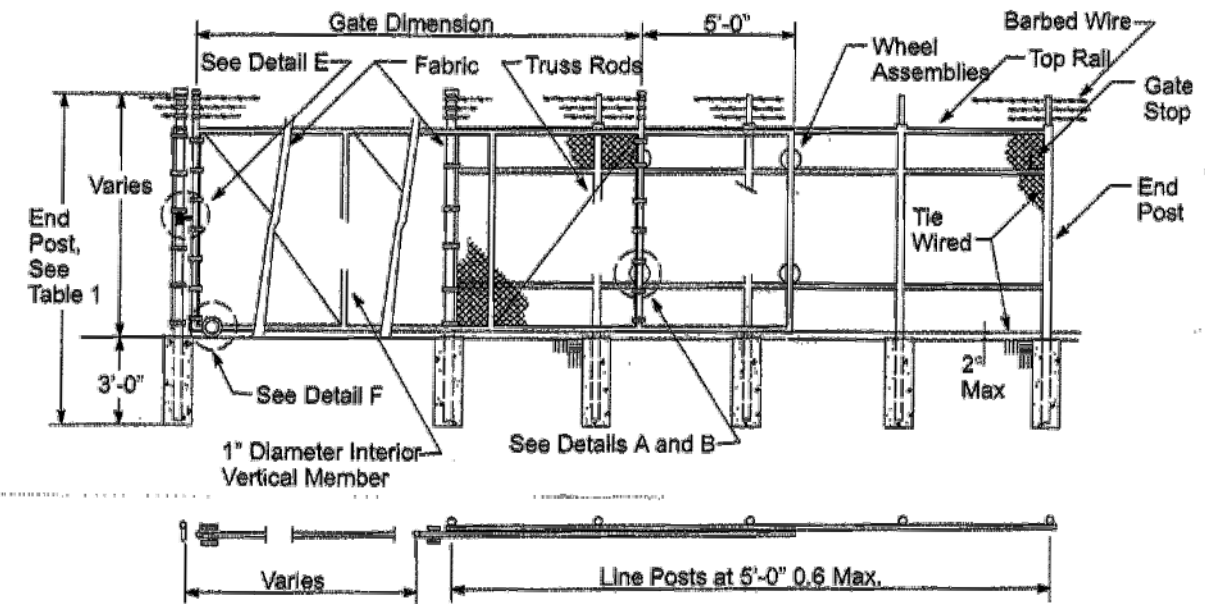


Figure 2
Sliding Gate (Plan) and Elevation

NOTE: THE FENCE AND GATES SHALL COMPLY WITH PG&E STANDARD L-50


Table 1 Fence Posts and Braces

Galvanized Chain-link Fabric; Aluminum-coated Chain-link Fabric; and Plastic-coated, Galvanized Chain-link Fabric				
Fabric Height	Fence Framing	Posts		Braces
		Line	Terminal	
6' - 0" 7' - 0" and 8' - 0"	Standard Weight Pipe	2-3/8" O.D. 3.65 Lbs./Ft.	2-7/8" O.D. 5.79 Lbs./Ft.	1-5/8" O.D. 2.27 Lbs./Ft.
	Roll Form Section	1-7/8" x 1-5/8" 2.28 Lbs./Ft.	3-1/2" Square 4.85 Lbs./Ft.	1-5/8" x 1-1/4" 1.35 Lbs./Ft.
	Aluminum Shapes	2-1/2" O.D. Schedule 40	2-1/2" Square 2.98 Lbs./Ft.	2" O.D. Schedule 40


Table 2 Fence Posts and Rails

Galvanized Chain-link Fabric; Aluminum-coated Chain-link Fabric; and Plastic-coated, Galvanized Chain-link Fabric				
Fabric Height	Fence Framing	Posts		Rails and Braces
		Line	Terminal	
6' - 0" 7' - 0" and 8' - 0"	Standard Weight Pipe	2-7/8" O.D. 5.79 Lbs./Ft.	2-7/8" O.D. 5.79 Lbs./Ft.	1-5/8" O.D. 2.27 Lbs./Ft.
	Roll Form Section	2-1/4" x 1-5/8" 2.64 Lbs./Ft.	3-1/2" x 3-1/2" 4.85 Lbs./Ft.	1-5/8" x 1-1/4" 1.35 Lbs./Ft.
	Aluminum Shapes	2-1/2" Square 2.9 Lbs./Ft.	2-1/2" Square 2.9 Lbs./Ft.	2" O.D. Schedule 40


DRAFT
NOT FOR
CONSTRUCTION

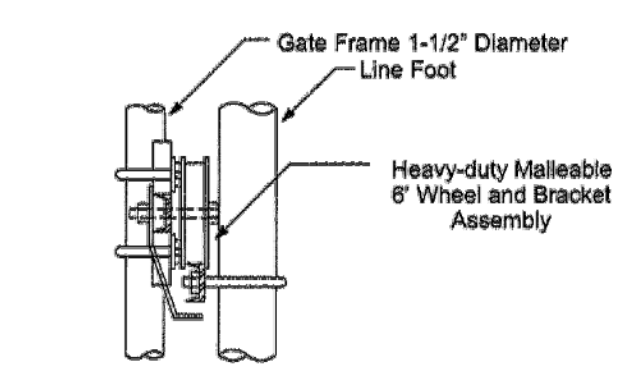

Detail A
Rear Wheels for Channel Track,
Scale: 3" = 1'-0"

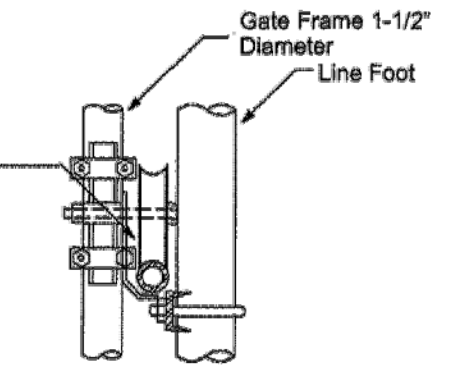


Detail B
Rear Wheels for Pipe Track,
Scale: 3" = 1'-0"

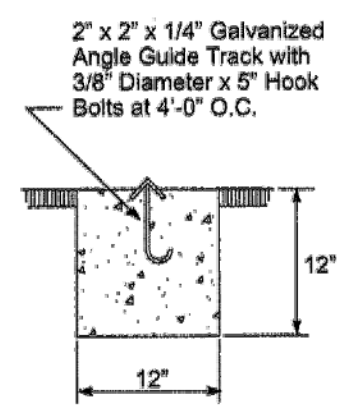


Note: Angle Track to be 1'-0" Longer than Gate Opening.

Detail G
Rolling Gate Guide Track

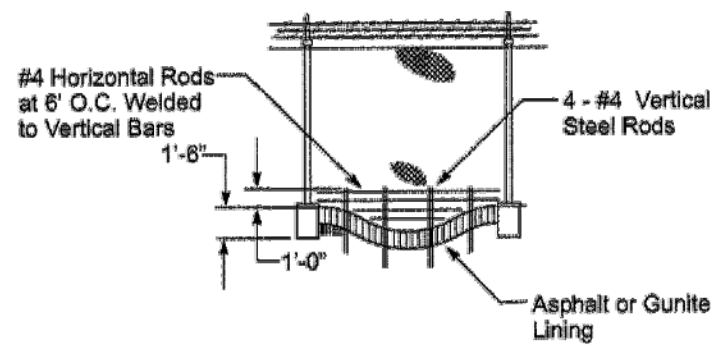


Detail H
Drainage Trench Detail

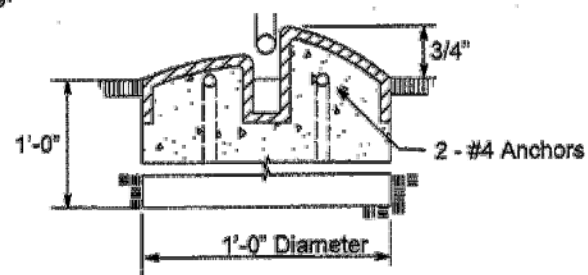


Note: Stop to be Supplied by PG&E and Installed by Contractor.


Detail I
Center Gate Stop Detail For Ornamental Swing Gate or
Rustic Gate. For Chain Fabric Gate, Use Masters No. 15911 Stock.
NOTE: THE FENCE AND GATES SHALL COMPLY WITH PG&E STANDARD L-50.

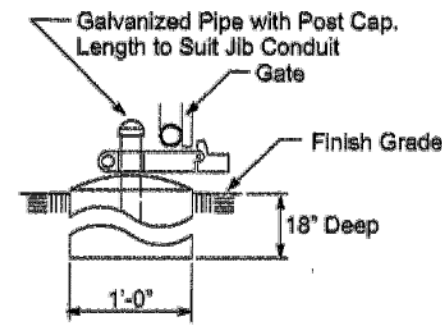


Detail C
Gate Keeper,
Scale: 1-1/2" = 1'-0"

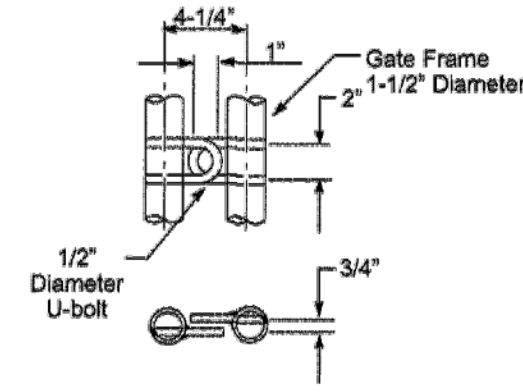


Detail D
Padlock for Standard Swinging Gate

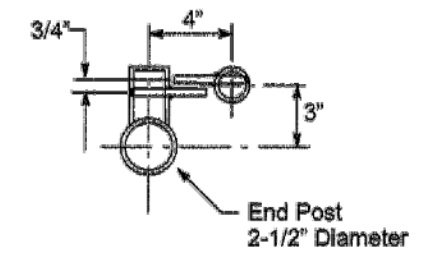


Detail E
Padlock for Rolling Gate,
Scale: 3" = 1'-0"

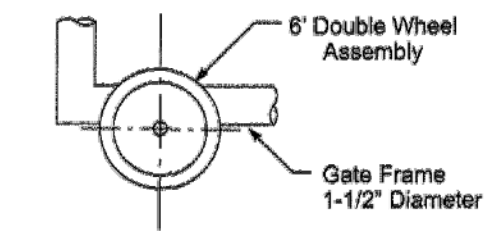

Detail F
Front Wheels for Rolling Gate,
Scale: 3" = 1'-0"

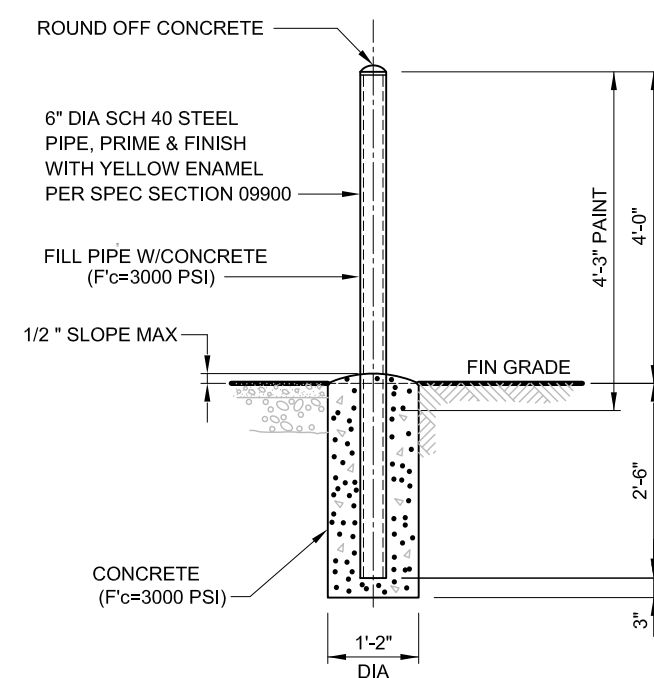

2 FIXED BUMPER POST DETAIL
NTS

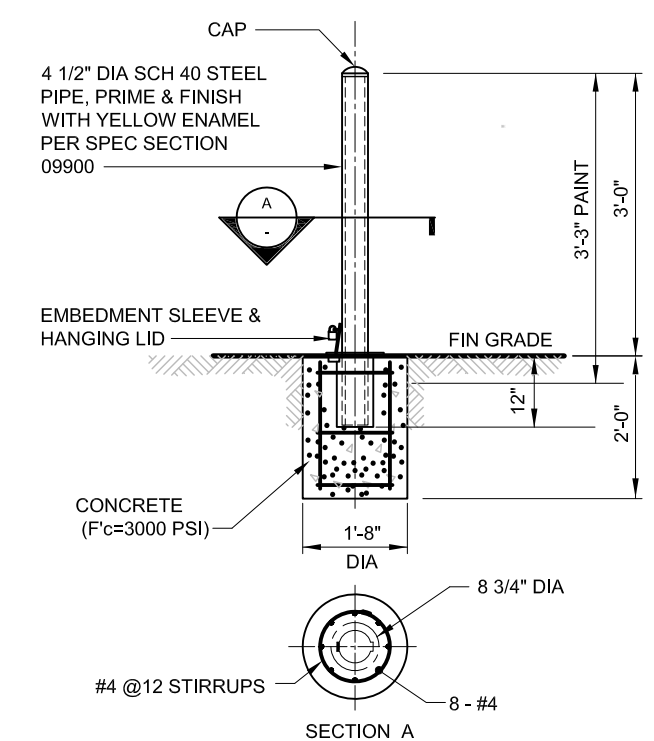


3 REMOVABLE BUMPER POST DETAIL
NTS

DRAFT
NOT FOR
CONSTRUCTION


NO.	DATE	DESCRIPTION	GM/SPEC	DWN	CHKD	SUPV	APVD BY	NO.	DATE	DESCRIPTION	GM/SPEC	DWN	CHKD	SUPV	APVD BY

APPROVED BY	SO
	SUPV
	DSGN
	PT
	DWN
	PC
	CHKD
	PT
	OK
	PT
	DATE
	4/5/13
	NTS

MICROFILM	
BILL OF MATL	
DWG LIST	
SUPSDS	
SUPSD BY	
SHEET NO.	of SHEETS
C-00-07	REV

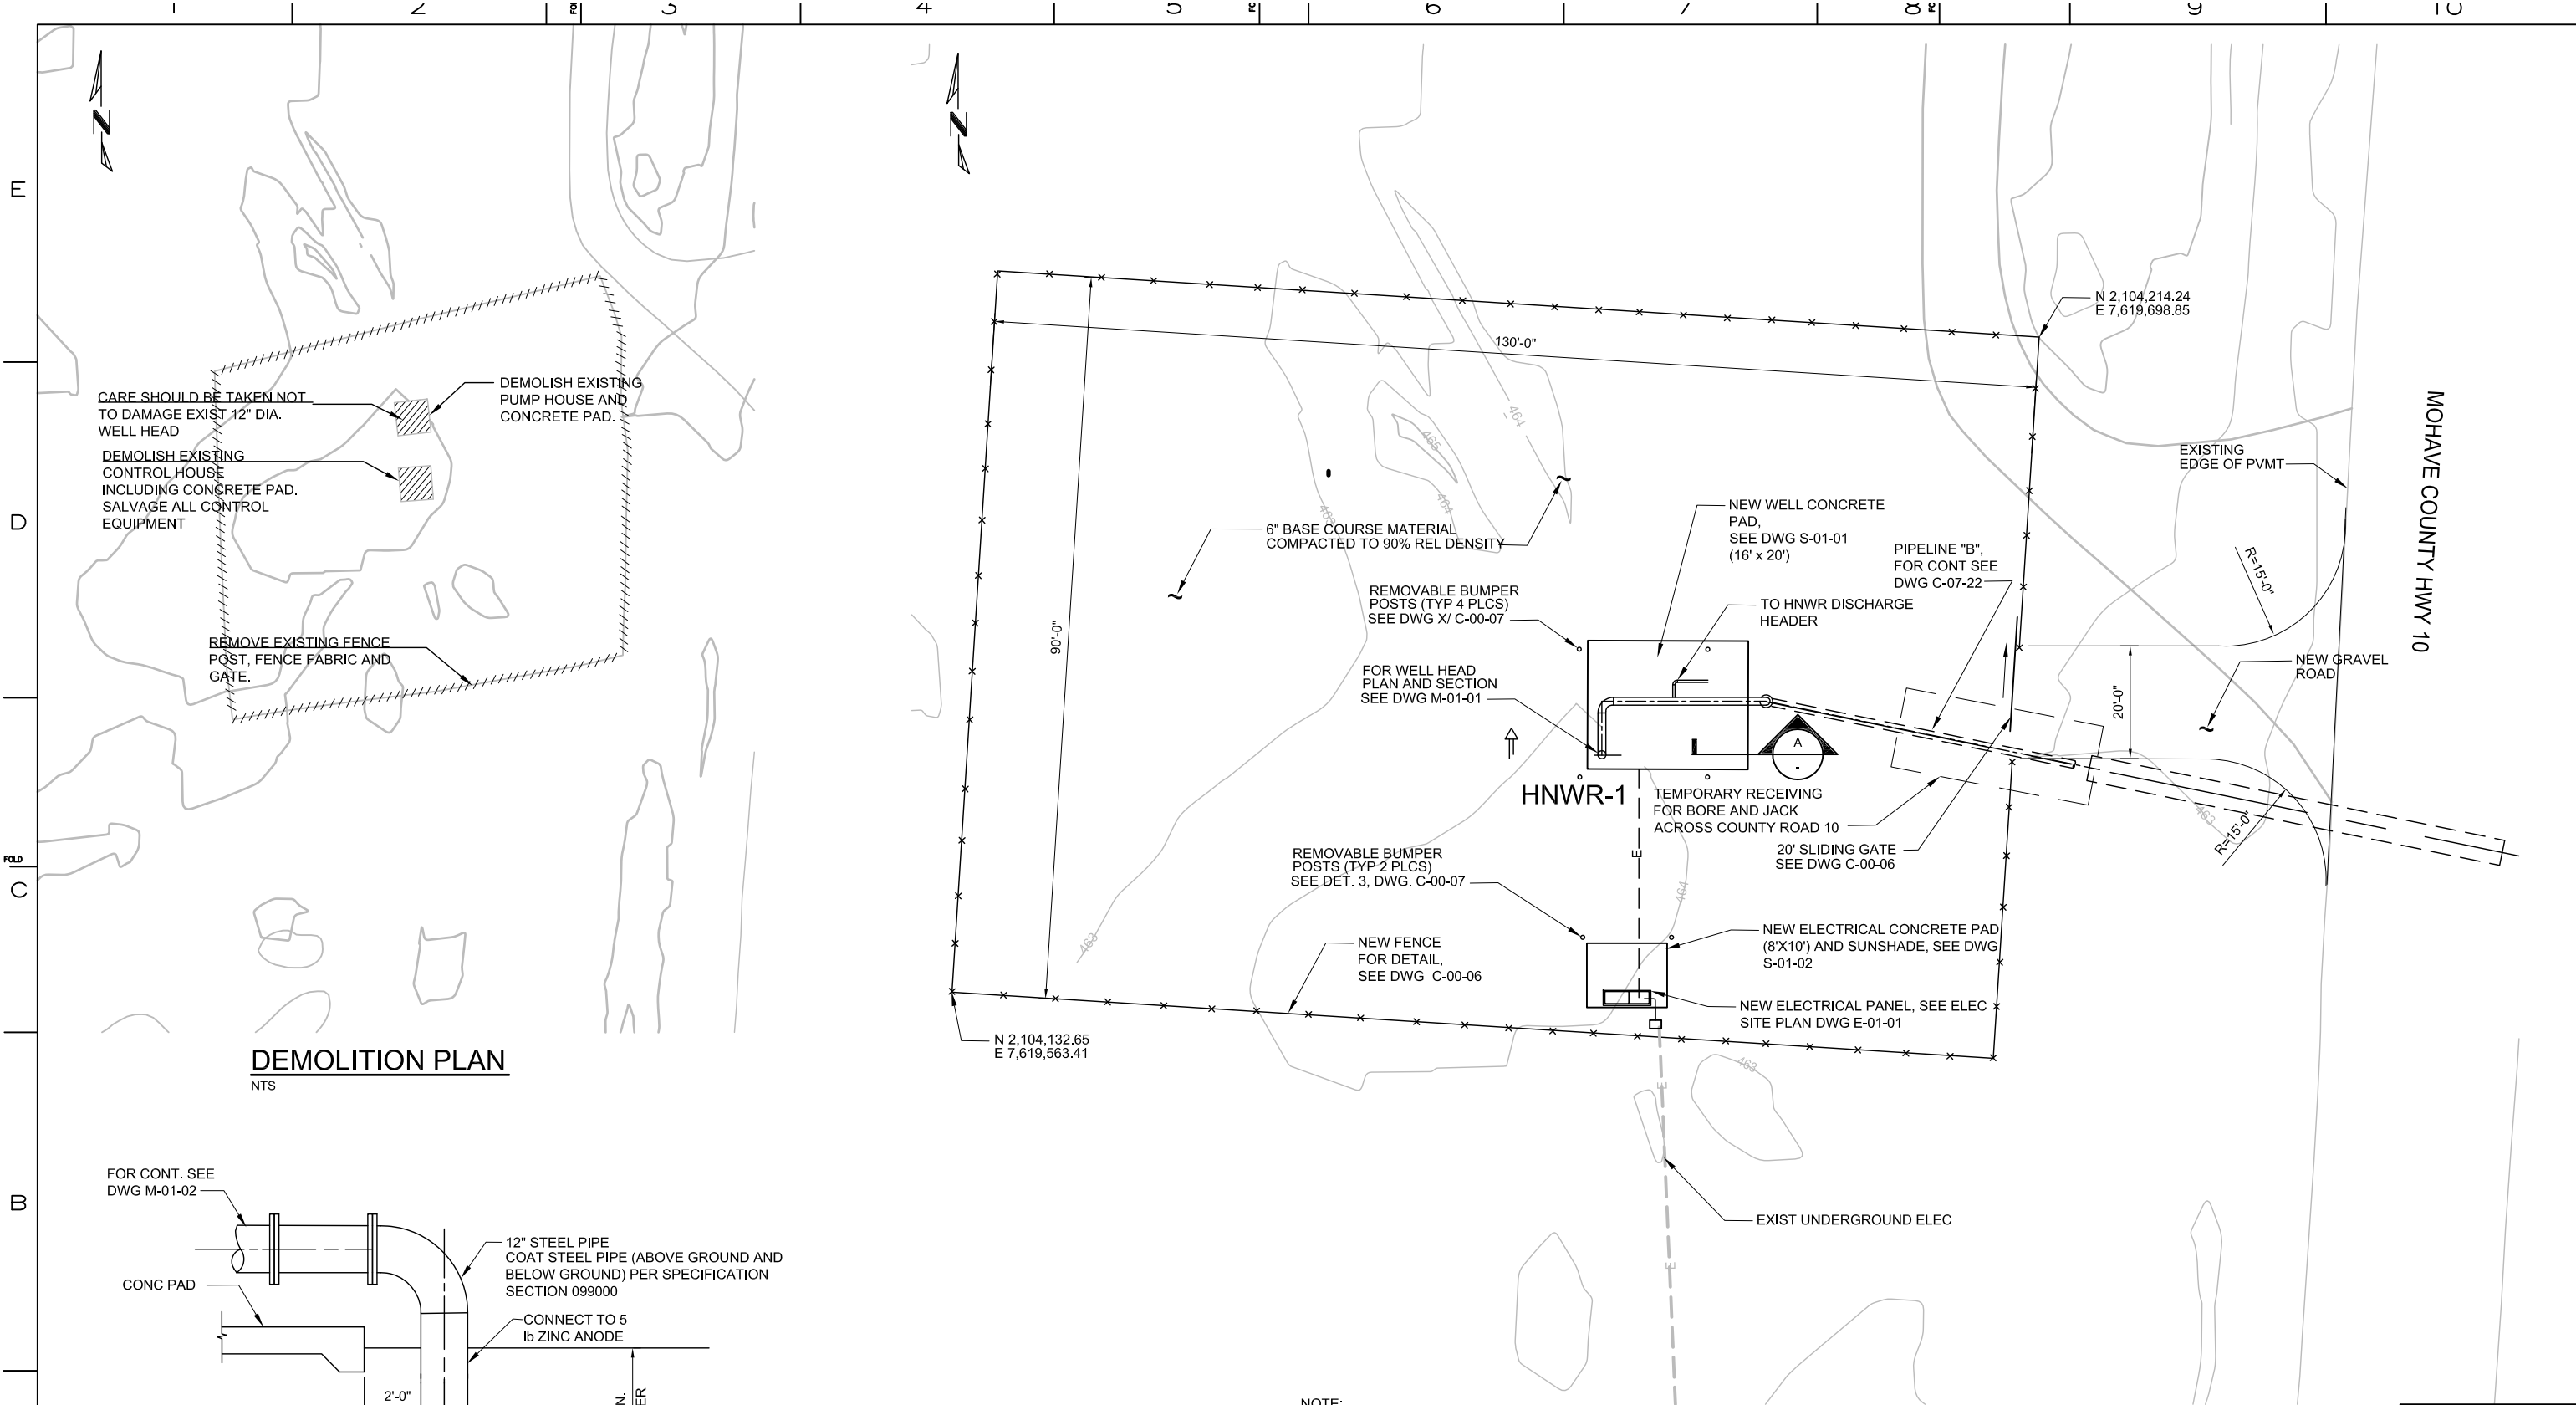


DEMOLITION PLAN
NTS

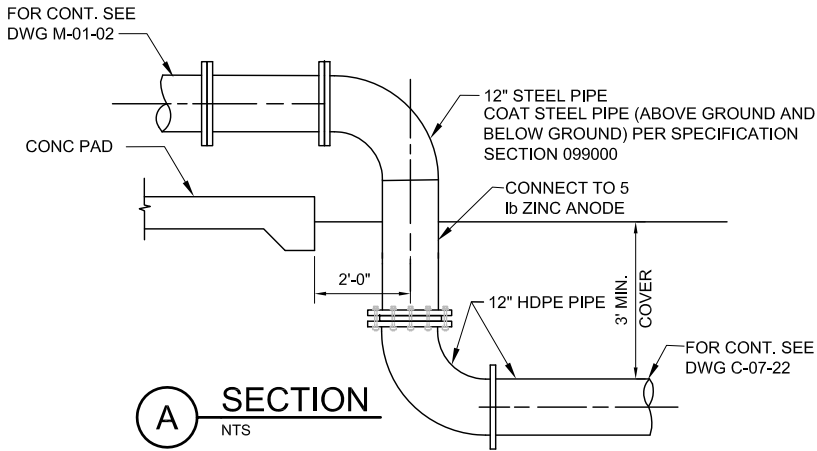

NOTE:
SURVEILLANCE CAMERA LOCATION, CARD READER FOR SLIDING GATE
AND DETAILS TO BE DETERMINED LATER.

HNWR WELL SITE PLOT PLAN
1"=10'-0"


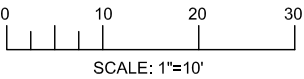


DRAFT
NOT FOR
CONSTRUCTION


REVISIONS										REVISIONS									
NO.	DATE	DESCRIPTION	GM/SPEC	DWN	CHKD	SUPV	APVD BY	NO.	DATE	DESCRIPTION	GM/SPEC	DWN	CHKD	SUPV	APVD BY	NO.	DATE	DESCRIPTION	GM/SPEC

APPROVED BY		SO	
		SUPV	PT
		DSGN	PC
		DWN	PC
		CHKD	PT
		OK	PT
		DATE	4/5/13
		SCALE	1" = 10'

MICROFILM	
BILL OF MATL	
DWG LIST	
SUPSDS	
SUPSD BY	
SHEET NO. of SHEETS	
C-01-01	REV

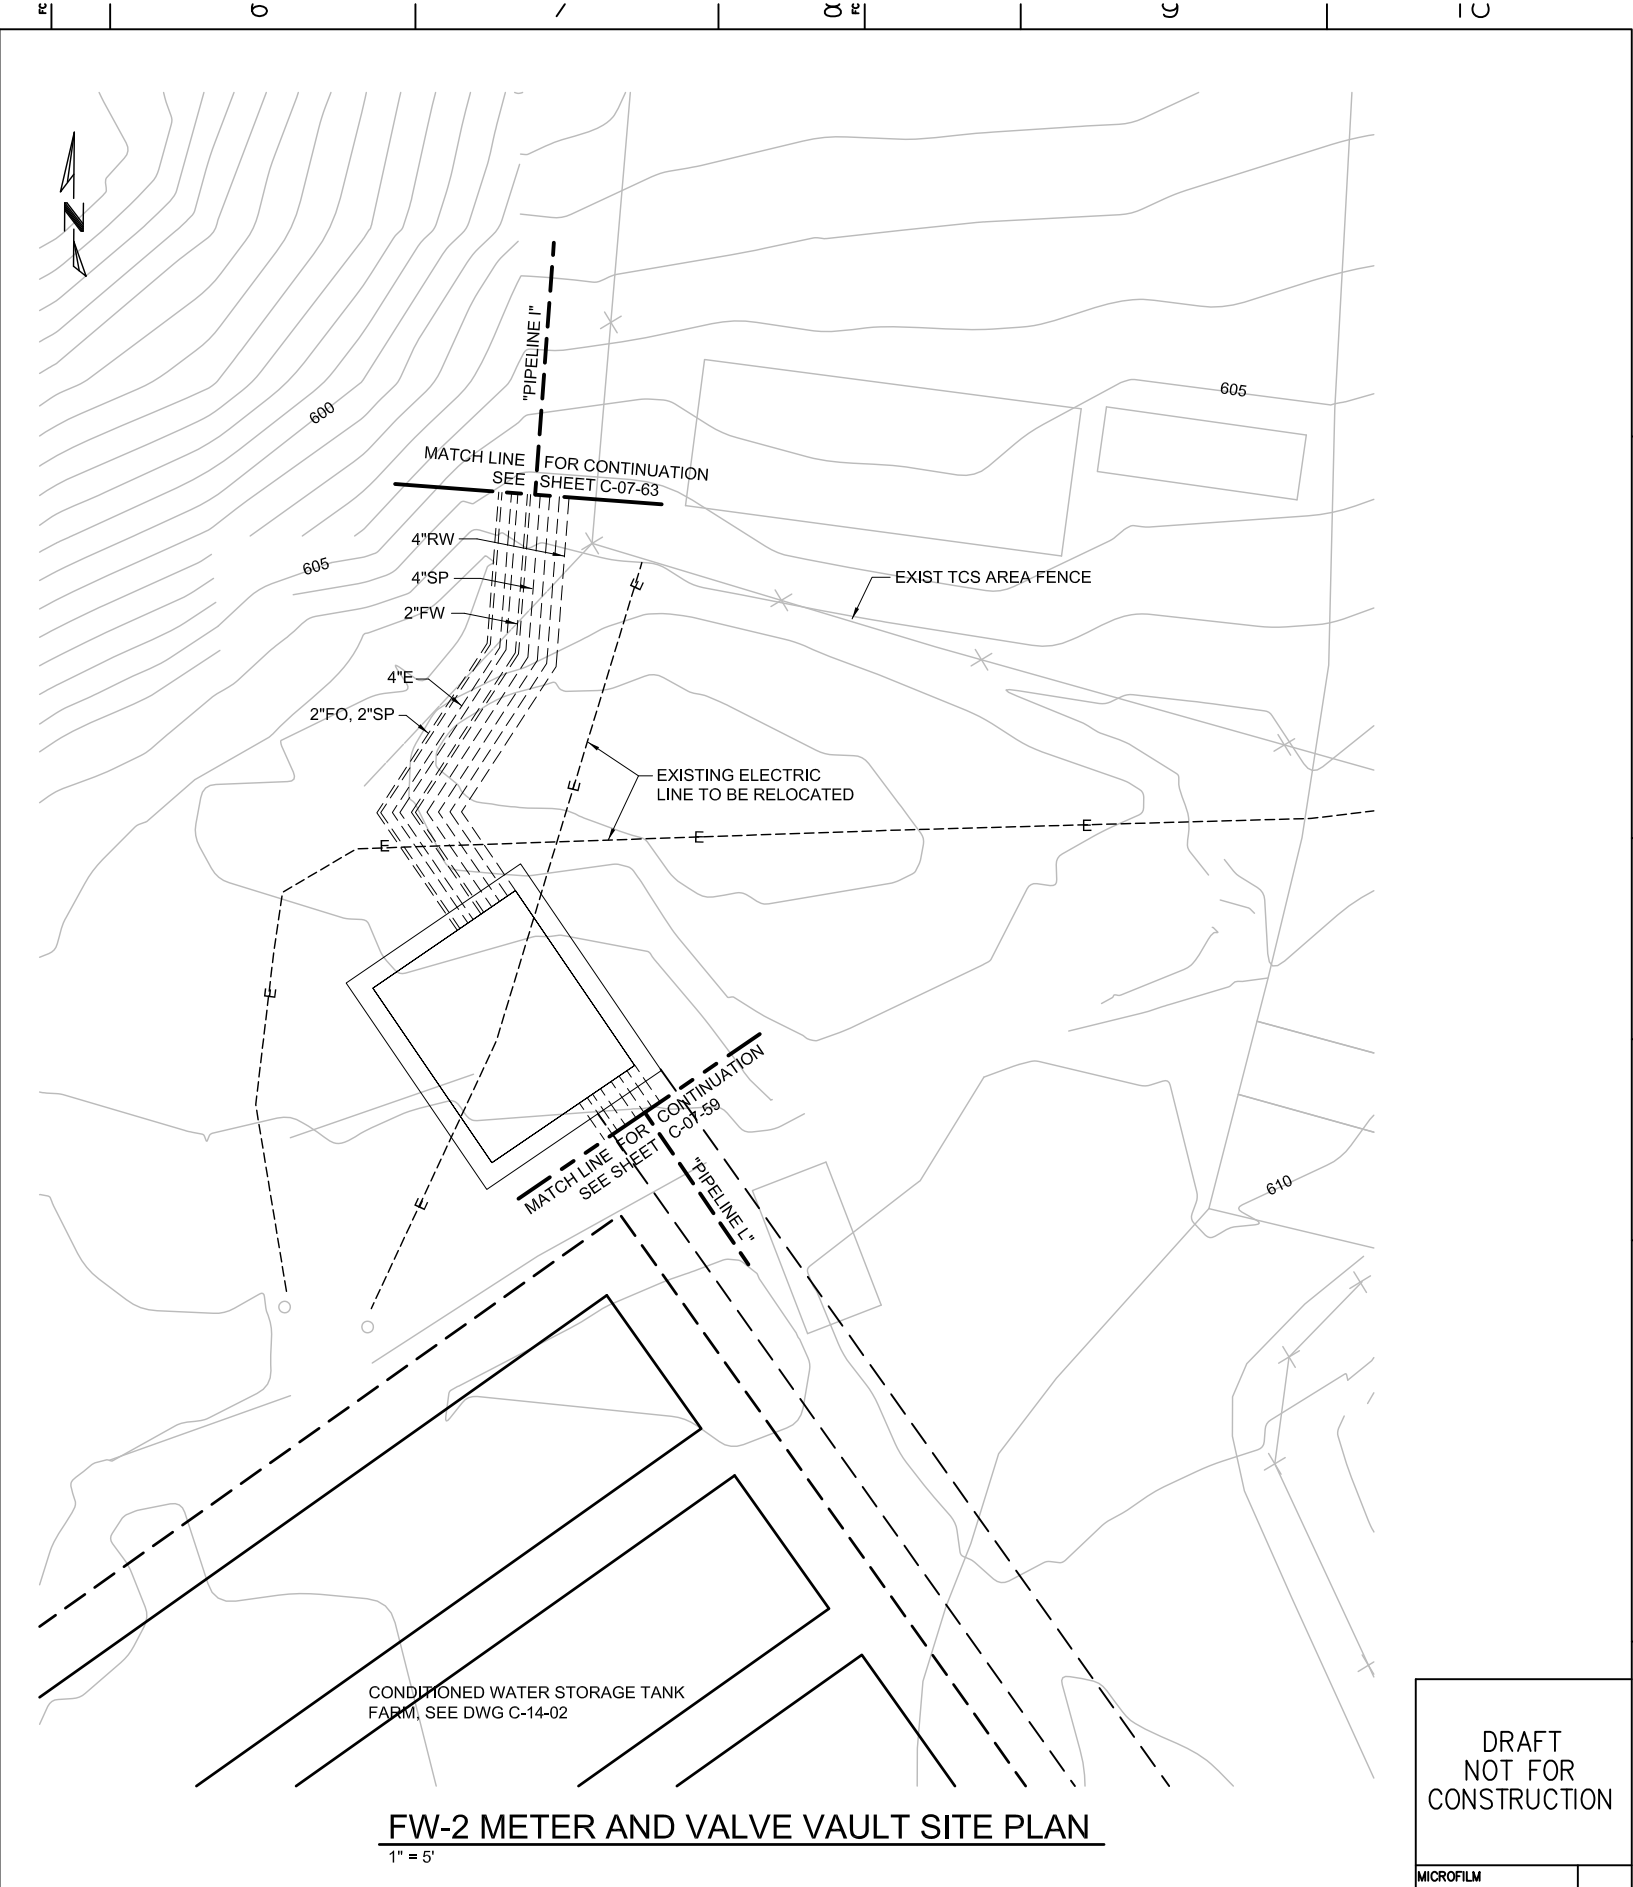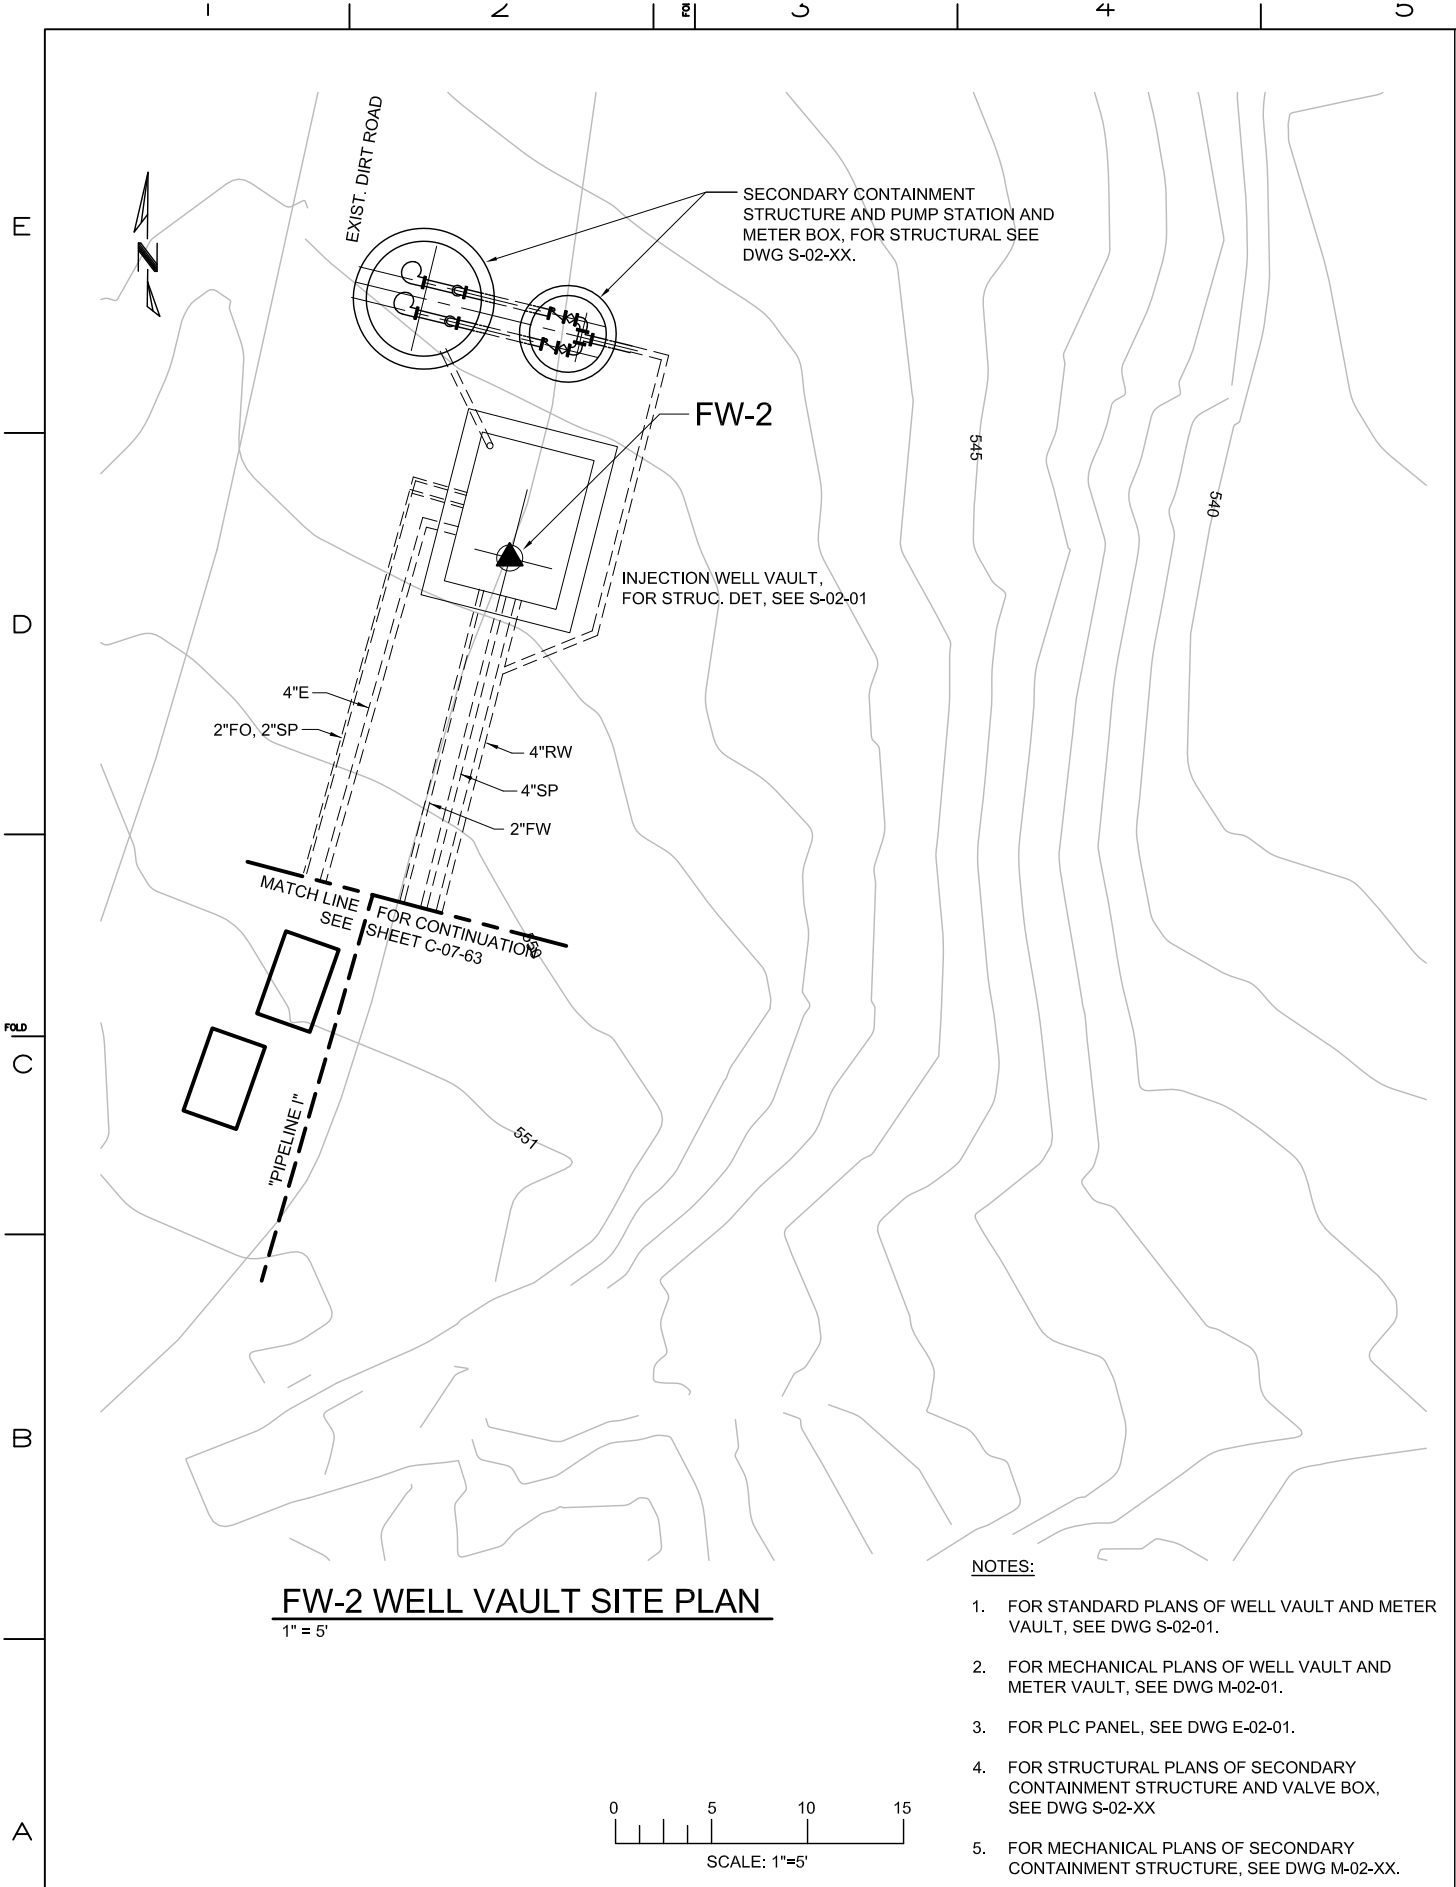

- NOTES:
1. FOR STANDARD PLANS OF WELL VAULT AND METER VAULT, SEE DWG S-02-01.
 2. FOR MECHANICAL PLANS OF WELL VAULT AND METER VAULT, SEE DWG M-02-01.
 3. FOR PLC PANEL, SEE DWG E-02-01.
 4. FOR STRUCTURAL PLANS OF SECONDARY CONTAINMENT STRUCTURE AND VALVE BOX, SEE DWG S-02-XX
 5. FOR MECHANICAL PLANS OF SECONDARY CONTAINMENT STRUCTURE, SEE DWG M-02-XX.

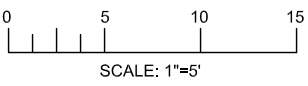

E2 Consulting Engineers, Inc.
1900 Powell Street, Ste. 250
Emeryville, CA 94608
(510) 652-1164

CH2MHILL


REVISIONS										REVISIONS									
NO.	DATE	DESCRIPTION	GM/SPEC	DWN	CHKD	SUPV	APVD BY	NO.	DATE	DESCRIPTION	GM/SPEC	DWN	CHKD	SUPV	APVD BY				

APPROVED BY	SO
	SUPV
	DSGN
	DWN
	CHKD
	OK
	PT
	PT
DATE	4/5/13
SCALE	1"=5'-0"

TOPOCK GROUNDWATER REMEDIATION PROJECT
**FRESH WATER INJECTION WELL
FW-2 - SITE PLAN**
GAS TRANSMISSION & DISTRIBUTION
PACIFIC GAS AND ELECTRIC COMPANY
SAN FRANCISCO, CALIFORNIA

DRAFT NOT FOR CONSTRUCTION	
MICROFILM	
BILL OF MATL	
DWG LIST	
SUPSDS	
SUPSD BY	
SHEET NO.	of SHEETS
C-02-02	REV

FILENAME: E2-C-XXX-0202AD.DWG

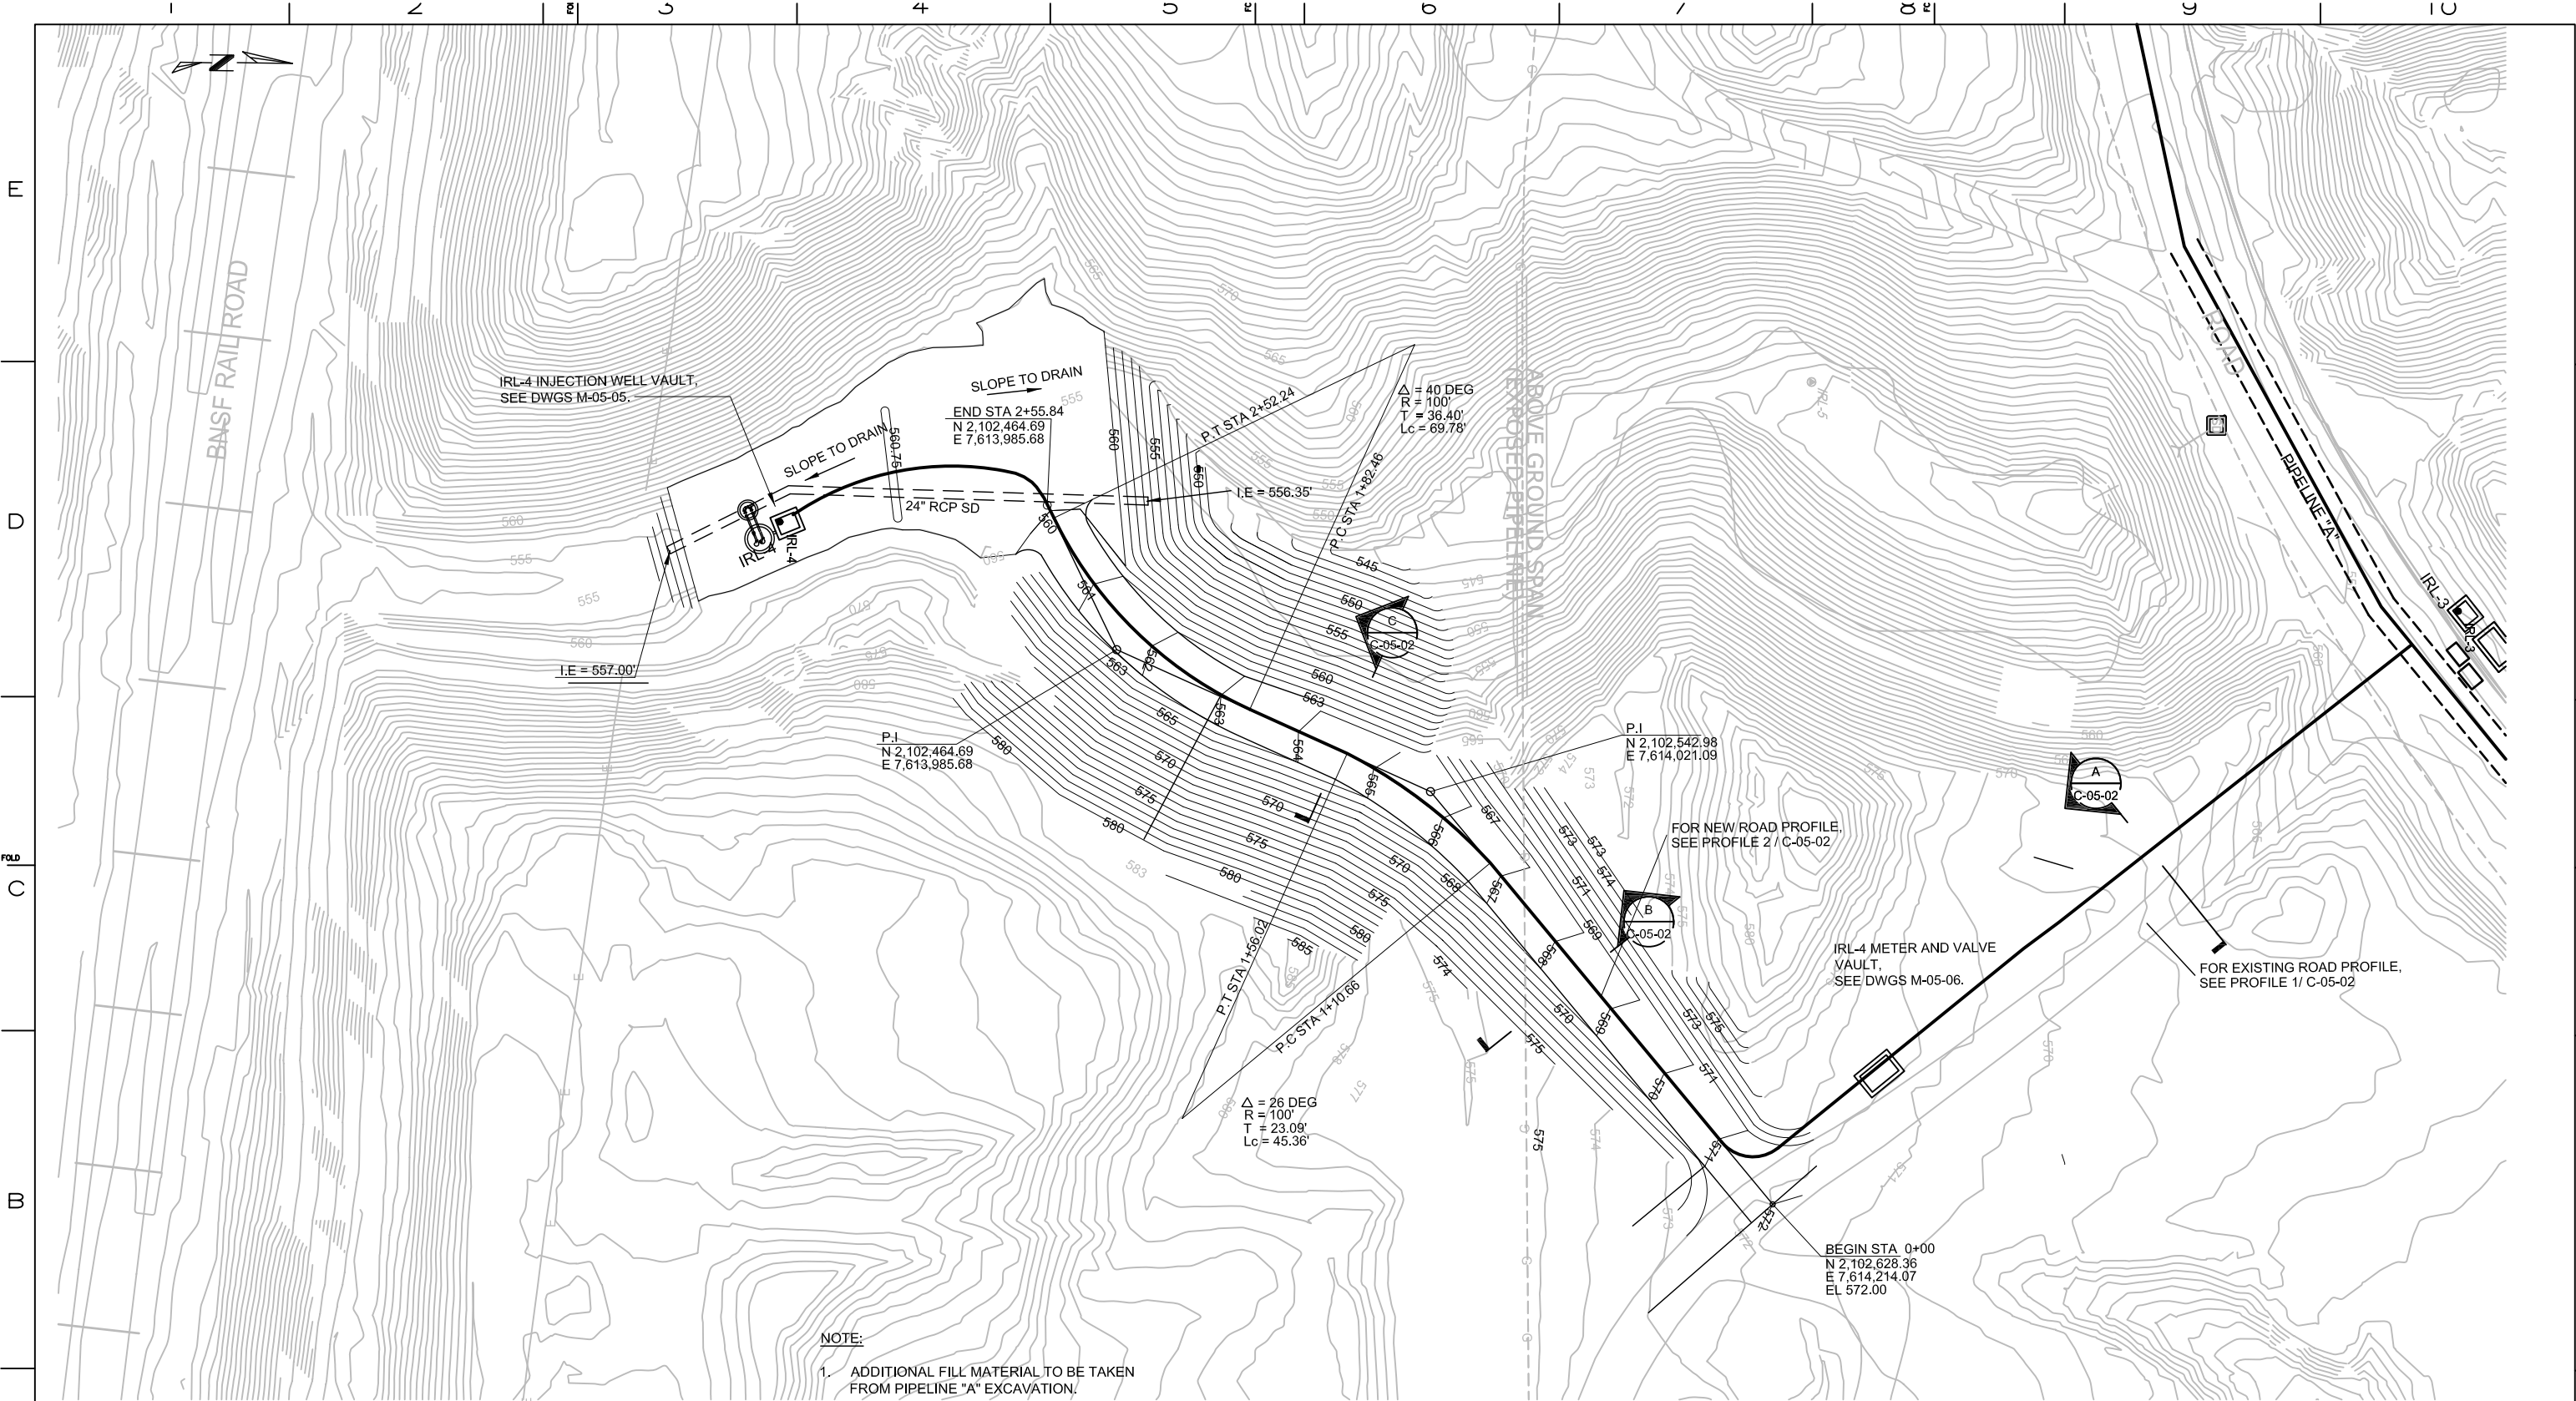

IRL-4 ACCESS ROAD - SITE PLAN

1" = 10'



SCALE: 1"=5'

DRAFT
NOT FOR
CONSTRUCTION

E2 Consulting Engineers, Inc.
1900 Powell Street, Ste. 250
Emeryville, CA 94608
(510) 652-1164

CH2MHILL

																				APPROVED BY		SO	
																						SUPV	
																						DSGN	
																						DWN	
																						CHKD	
																						OK PT	
																						DATE	
																						4/5/13	
																						SCALE	
																						1"=10'	

NO.	DATE	DESCRIPTION	GM/SPEC	DWN	CHKD	SUPV	APVD BY	NO.	DATE	DESCRIPTION	GM/SPEC	DWN	CHKD	SUPV	APVD BY
REVISIONS															

TOPOCK GROUNDWATER REMEDIATION PROJECT
IRL-4 ACCESS ROAD SITE PLAN

GAS TRANSMISSION & DISTRIBUTION
PACIFIC GAS AND ELECTRIC COMPANY
SAN FRANCISCO, CALIFORNIA

MICROFILM	
BILL OF MATL	
DWG LIST	
SUPSDS	
SUPSD BY	
SHEET NO.	of SHEETS
C-05-01	REV

FILENAME: E2-C-XXX-0501AD.DWG

E


D

FOLD


C

B


A

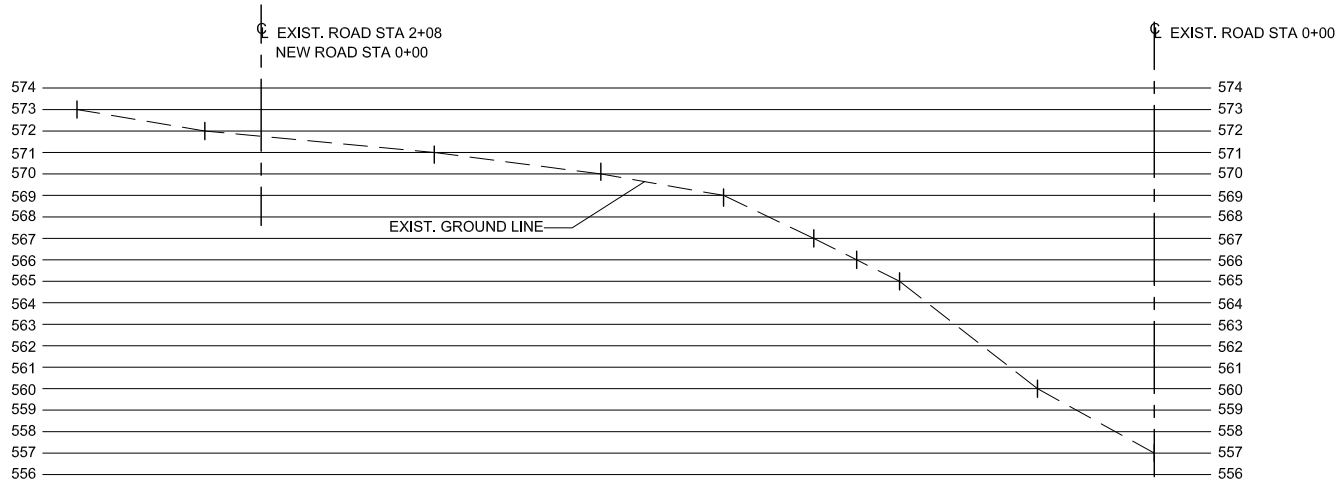


1 EXISTING ROAD PROFILE
NTS
C-05-01

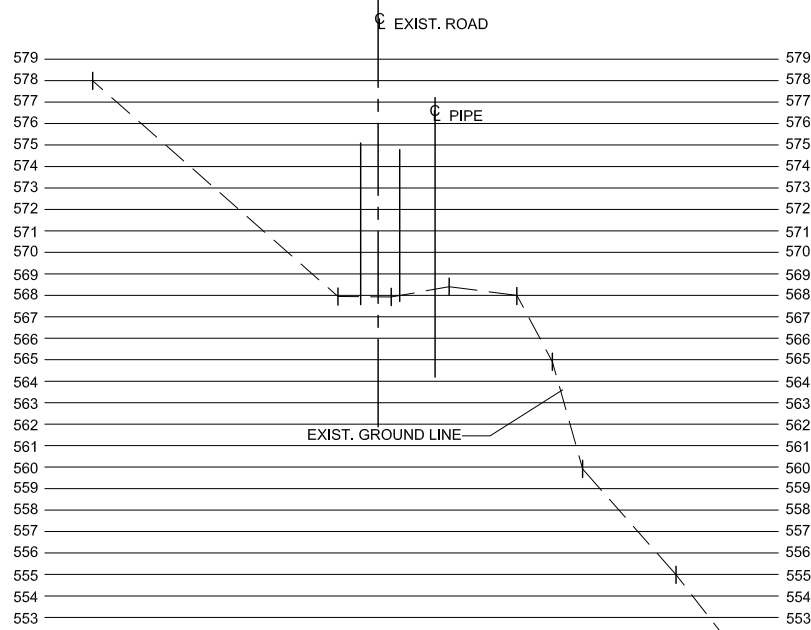


A SECTION
H: 1" = 20'; V: 1" = 5'
C-05-01

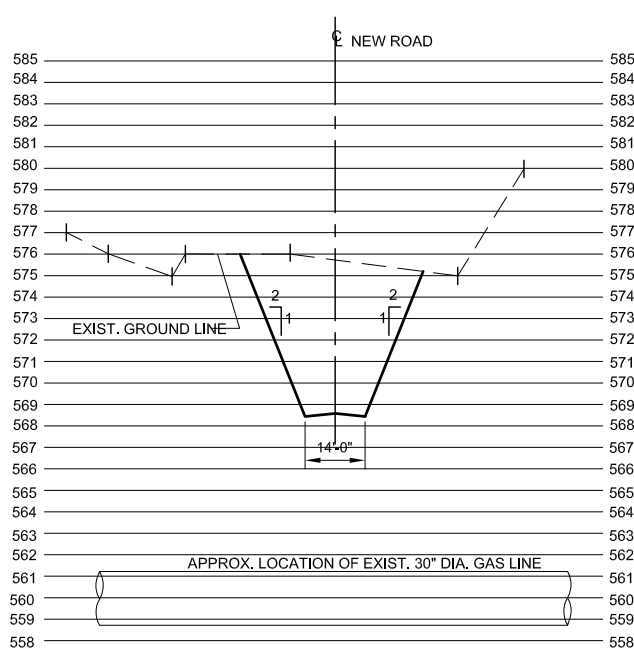


B SECTION
H: 1" = 20'; V: 1" = 5'
C-05-01

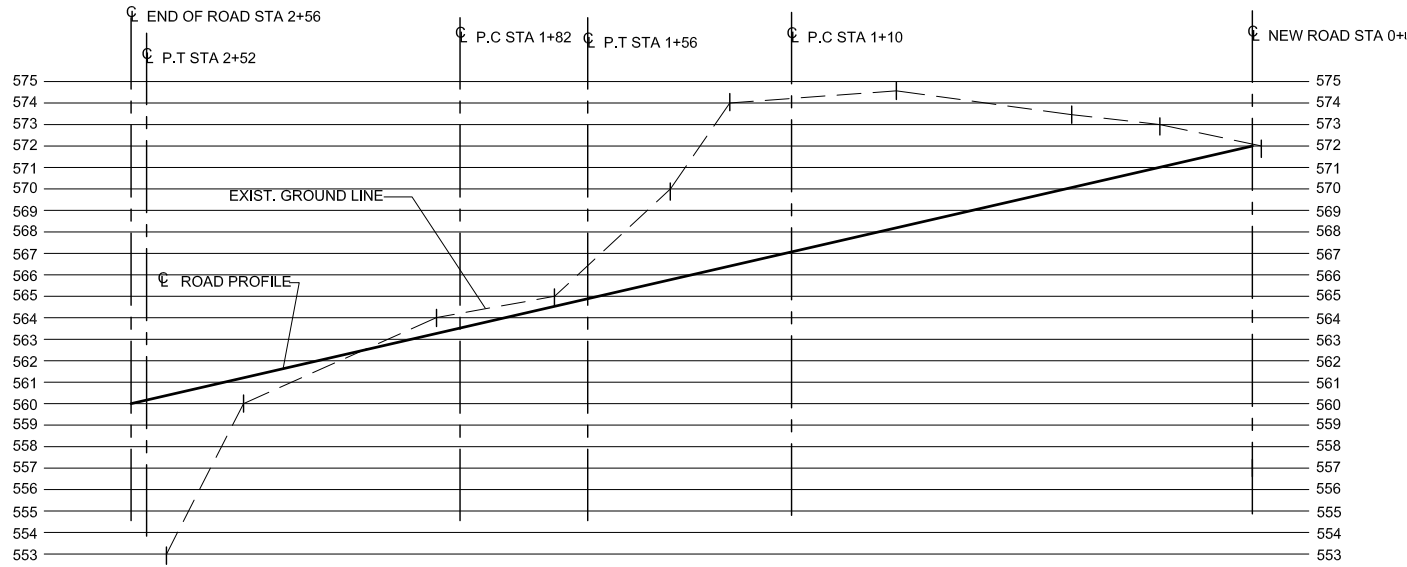

2 NEW ROAD PROFILE
NTS
C-05-01

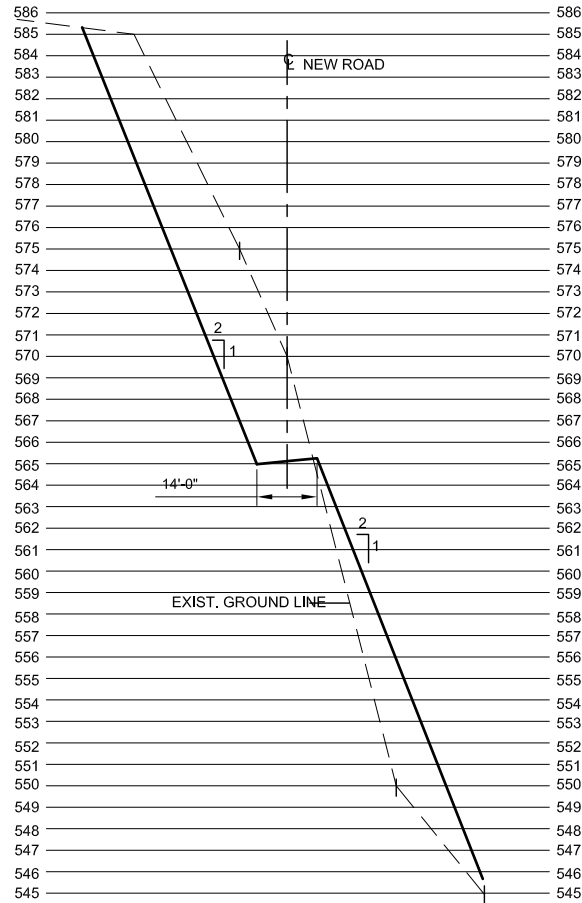

C SECTION
H: 1" = 20'; V: 1" = 5'
C-05-01

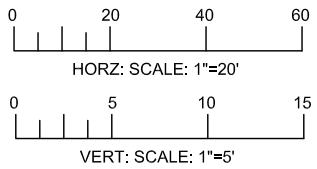


DRAFT
NOT FOR
CONSTRUCTION



MICROFILM	
BILL OF MATL	
DWG LIST	
SUPSDS	
SUPSD BY	
SHEET NO.	of SHEETS
C-05-02	REV

NO. DATE DESCRIPTION GM/SPEC DWN CHKD SUPV APVD BY										NO. DATE DESCRIPTION GM/SPEC DWN CHKD SUPV APVD BY									
REVISIONS										REVISIONS									
APPROVED BY										APPROVED BY									
SO										SO									
SUPV										SUPV									
DSGN										DSGN									
DWN										DWN									
CHKD										CHKD									
OK										OK									
PT										PT									
DATE 4/5/13										DATE 4/5/13									
SCALE 1"=20'										SCALE 1"=20'									

E
D
C
B
A

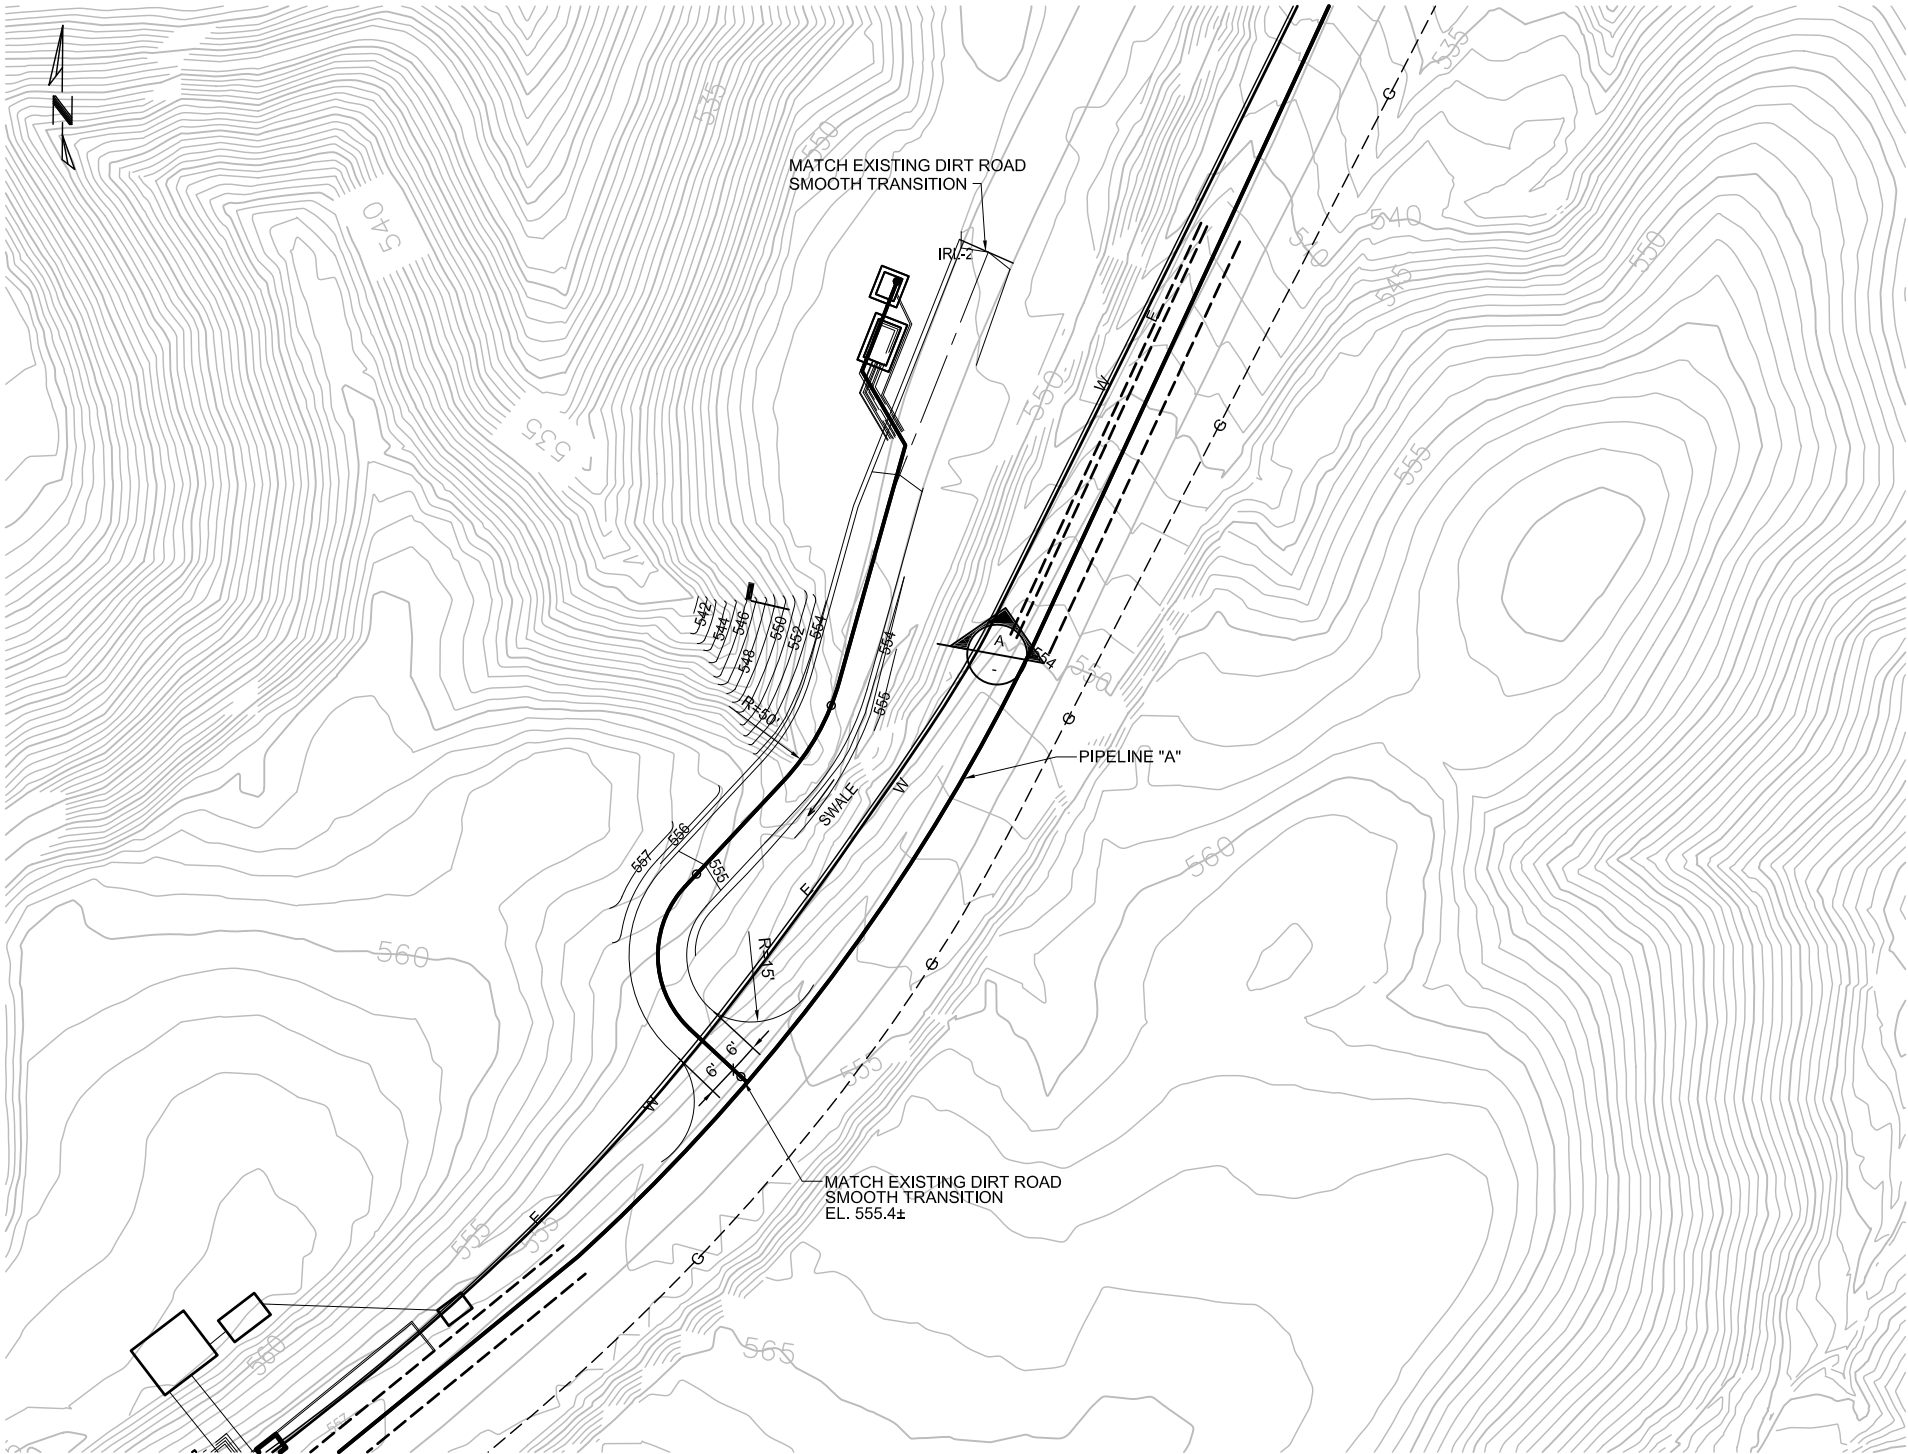

IRL-2 ACCESS ROAD - SITE PLAN
1" = 20'

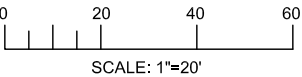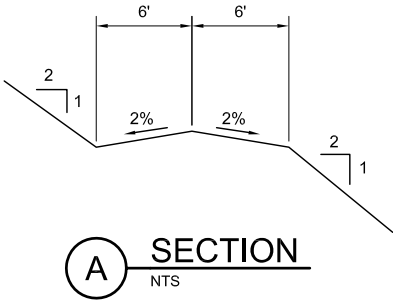

DRAFT
NOT FOR
CONSTRUCTION

E2 Consulting Engineers, Inc.
1900 Powell Street, Ste. 250
Emeryville, CA 94608
(510) 652-1164

CH2MHILL

REVISIONS										REVISIONS									
NO.	DATE	DESCRIPTION	GM/SPEC	DWN	CHKD	SUPV	APVD BY	NO.	DATE	DESCRIPTION	GM/SPEC	DWN	CHKD	SUPV	APVD BY	NO.	DATE	DESCRIPTION	GM/SPEC

APPROVED BY		SO	
		SUPV	PT
		DSGN	PC
		DWN	PT
		CHKD	PT
		OK	PT
		DATE	4/5/13
		SCALE	1" = 20'

TOPOCK GROUNDWATER REMEDIATION PROJECT
**IRL-2 ACCESS ROAD
PLAN AND SECTION**
GAS TRANSMISSION & DISTRIBUTION
PACIFIC GAS AND ELECTRIC COMPANY
SAN FRANCISCO, CALIFORNIA

MICROFILM	
BILL OF MATL	
DWG LIST	
SUPSDS	
SUPSD BY	
SHEET NO.	of SHEETS
C-05-03	REV

FILENAME: E2-C-XXX-0503AD.DWG

E
D
C
B
A





- NOTES:
1. FOR INJECTION WELL AND METER VAULT STRUCTURAL DETAILS, SEE DWGS. S-05-01 THROUGH S-05-05.
 2. FOR WELL, METER AND VALVE VAULT MECHANICAL DETAILS, SEE DWGS. M-05-05 AND M-05-06.
 3. SURVEILLANCE CAMERA LOCATION AND DETAILS TO BE DETERMINED LATER.

FOR MECHANICAL DRAWINGS
OF VAULT. SEE DWGS M-05-05
AND M-05-06.

INJECTION WELL
AND METER VAULT ,
FOR STRL. DET.,
SEE DWGS S-05-01
THROUGH S-05-05.

EXISTING
HANDHOLE FOR FO
CONDUIT

IRL-1

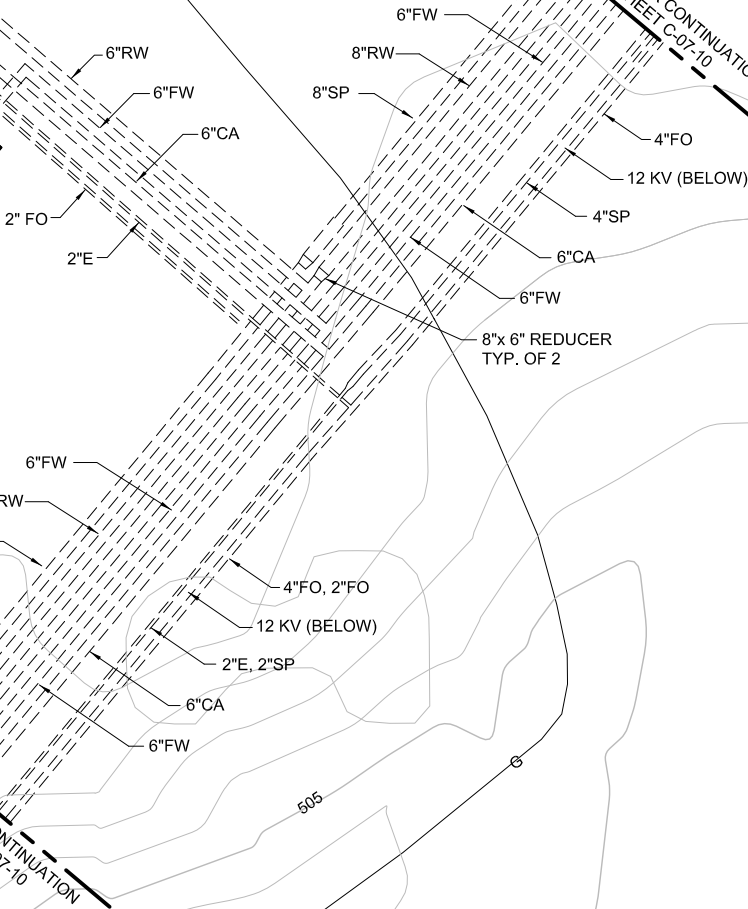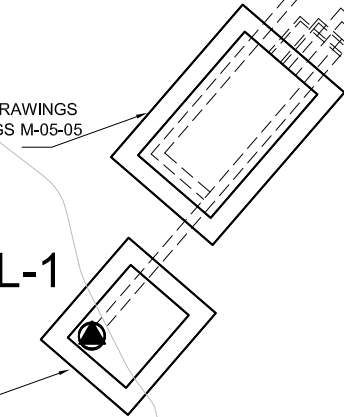

IRL-1 WELL, METER AND VALVE VAULT SITE PLAN

1" = 5'



SCALE: 1"=5'


DRAFT
NOT FOR
CONSTRUCTION

E2 Consulting Engineers, Inc.
1900 Powell Street, Ste. 250
Emeryville, CA 94608
(510) 652-1164

CH2MHILL


--	--	

E
D
C
B
A

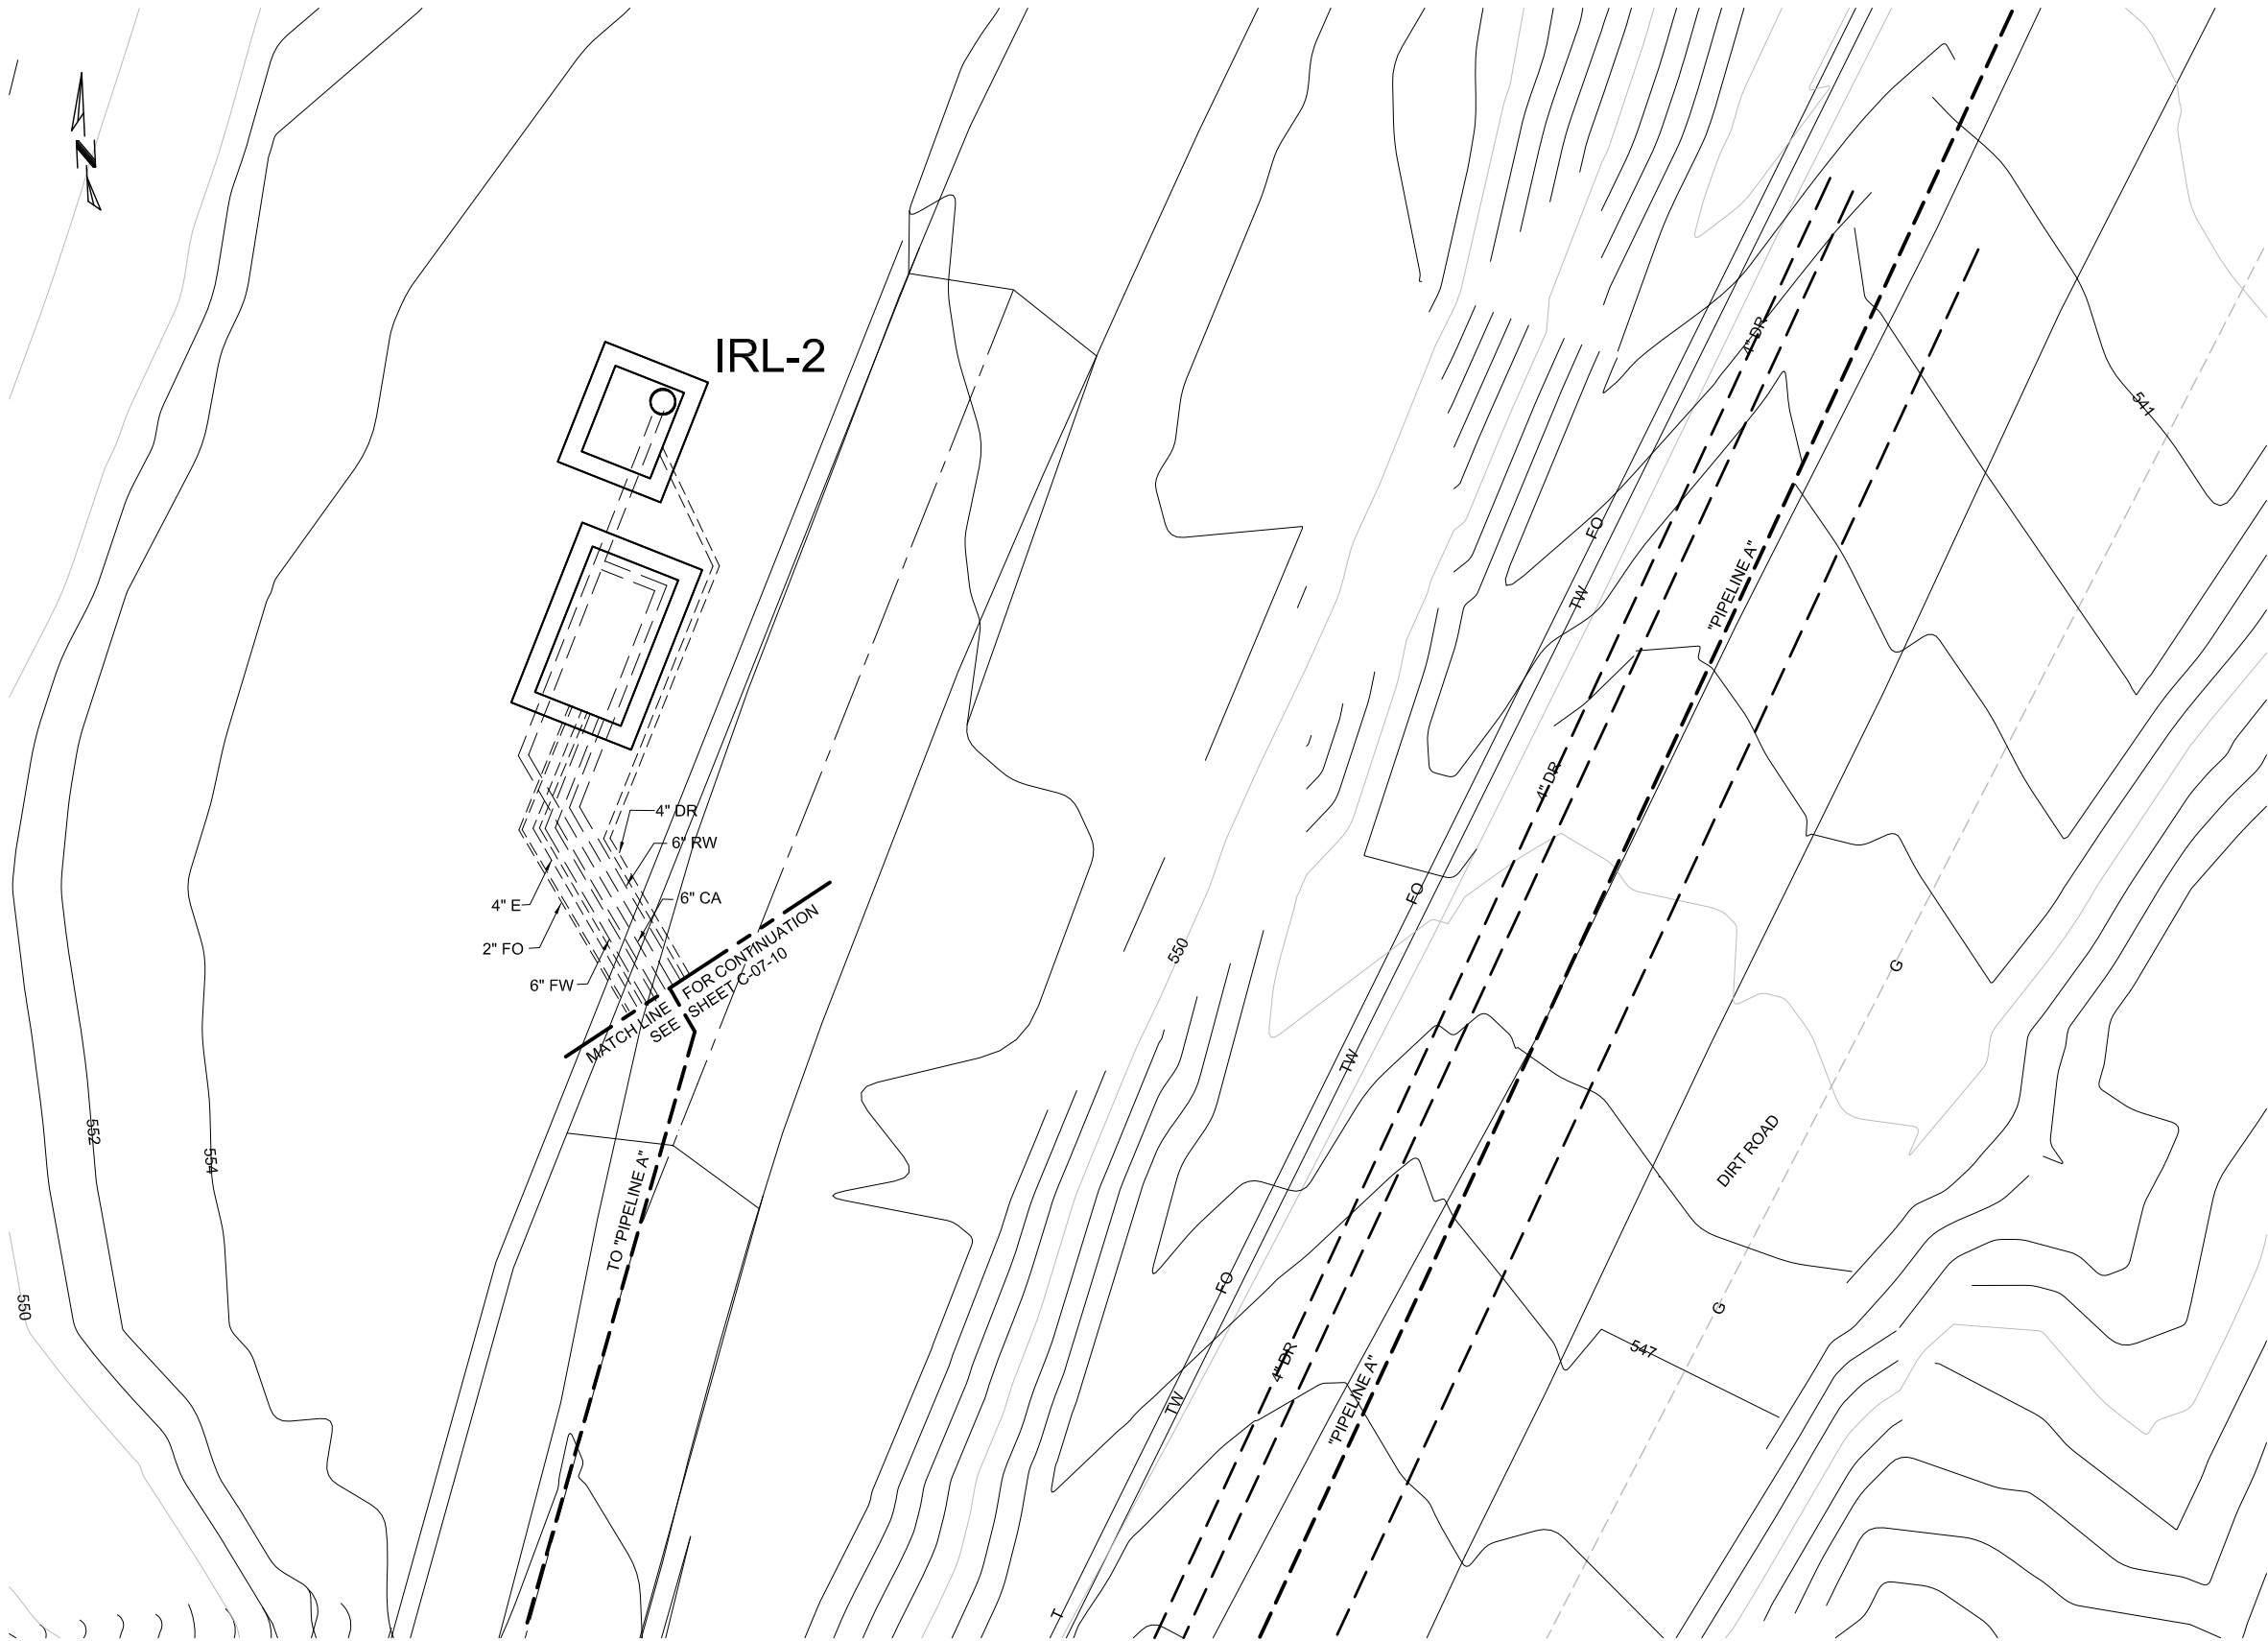

- NOTES:
1. FOR INJECTION WELL AND METER VAULT STRUCTURAL DETAILS, SEE DWGS. S-05-01 THROUGH S-05-05.
 2. FOR WELL, METER AND VALVE VAULT MECHANICAL DETAILS, SEE DWGS. M-05-05 AND M-05-06.
 3. SURVEILLANCE CAMERA LOCATION AND DETAILS TO BE DETERMINED LATER.

IRL-2 WELL, METER AND VALVE VAULT SITE PLAN

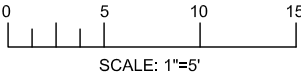

DRAFT
NOT FOR
CONSTRUCTION

E2 Consulting Engineers, Inc.
1900 Powell Street, Ste. 250
Emeryville, CA 94608
(510) 652-1164

CH2MHILL

REVISIONS										REVISIONS									
NO.	DATE	DESCRIPTION	GM/SPEC	DWN	CHKD	SUPV	APVD BY	NO.	DATE	DESCRIPTION	GM/SPEC	DWN	CHKD	SUPV	APVD BY				


APPROVED BY	SO	
	SUPV	
	DSGN	PT
	DWN	PC
	CHKD	PT
	OK PT	
	DATE	4/5/13
	SCALE	1"=5'-0"

TOPOCK GROUNDWATER REMEDIATION PROJECT
**INNER RECIRCULATION LOOP
INJECTION WELL IRL-2
SITE PLAN**
GAS TRANSMISSION & DISTRIBUTION
PACIFIC GAS AND ELECTRIC COMPANY
SAN FRANCISCO, CALIFORNIA

MICROFILM	
BILL OF MATL	
DWG LIST	
SUPSDS	
SUPSD BY	
SHEET NO.	of SHEETS
C-05-05	REV

FILENAME: E2-C-XXX-0505AD.DWG


E
D
C
B
A

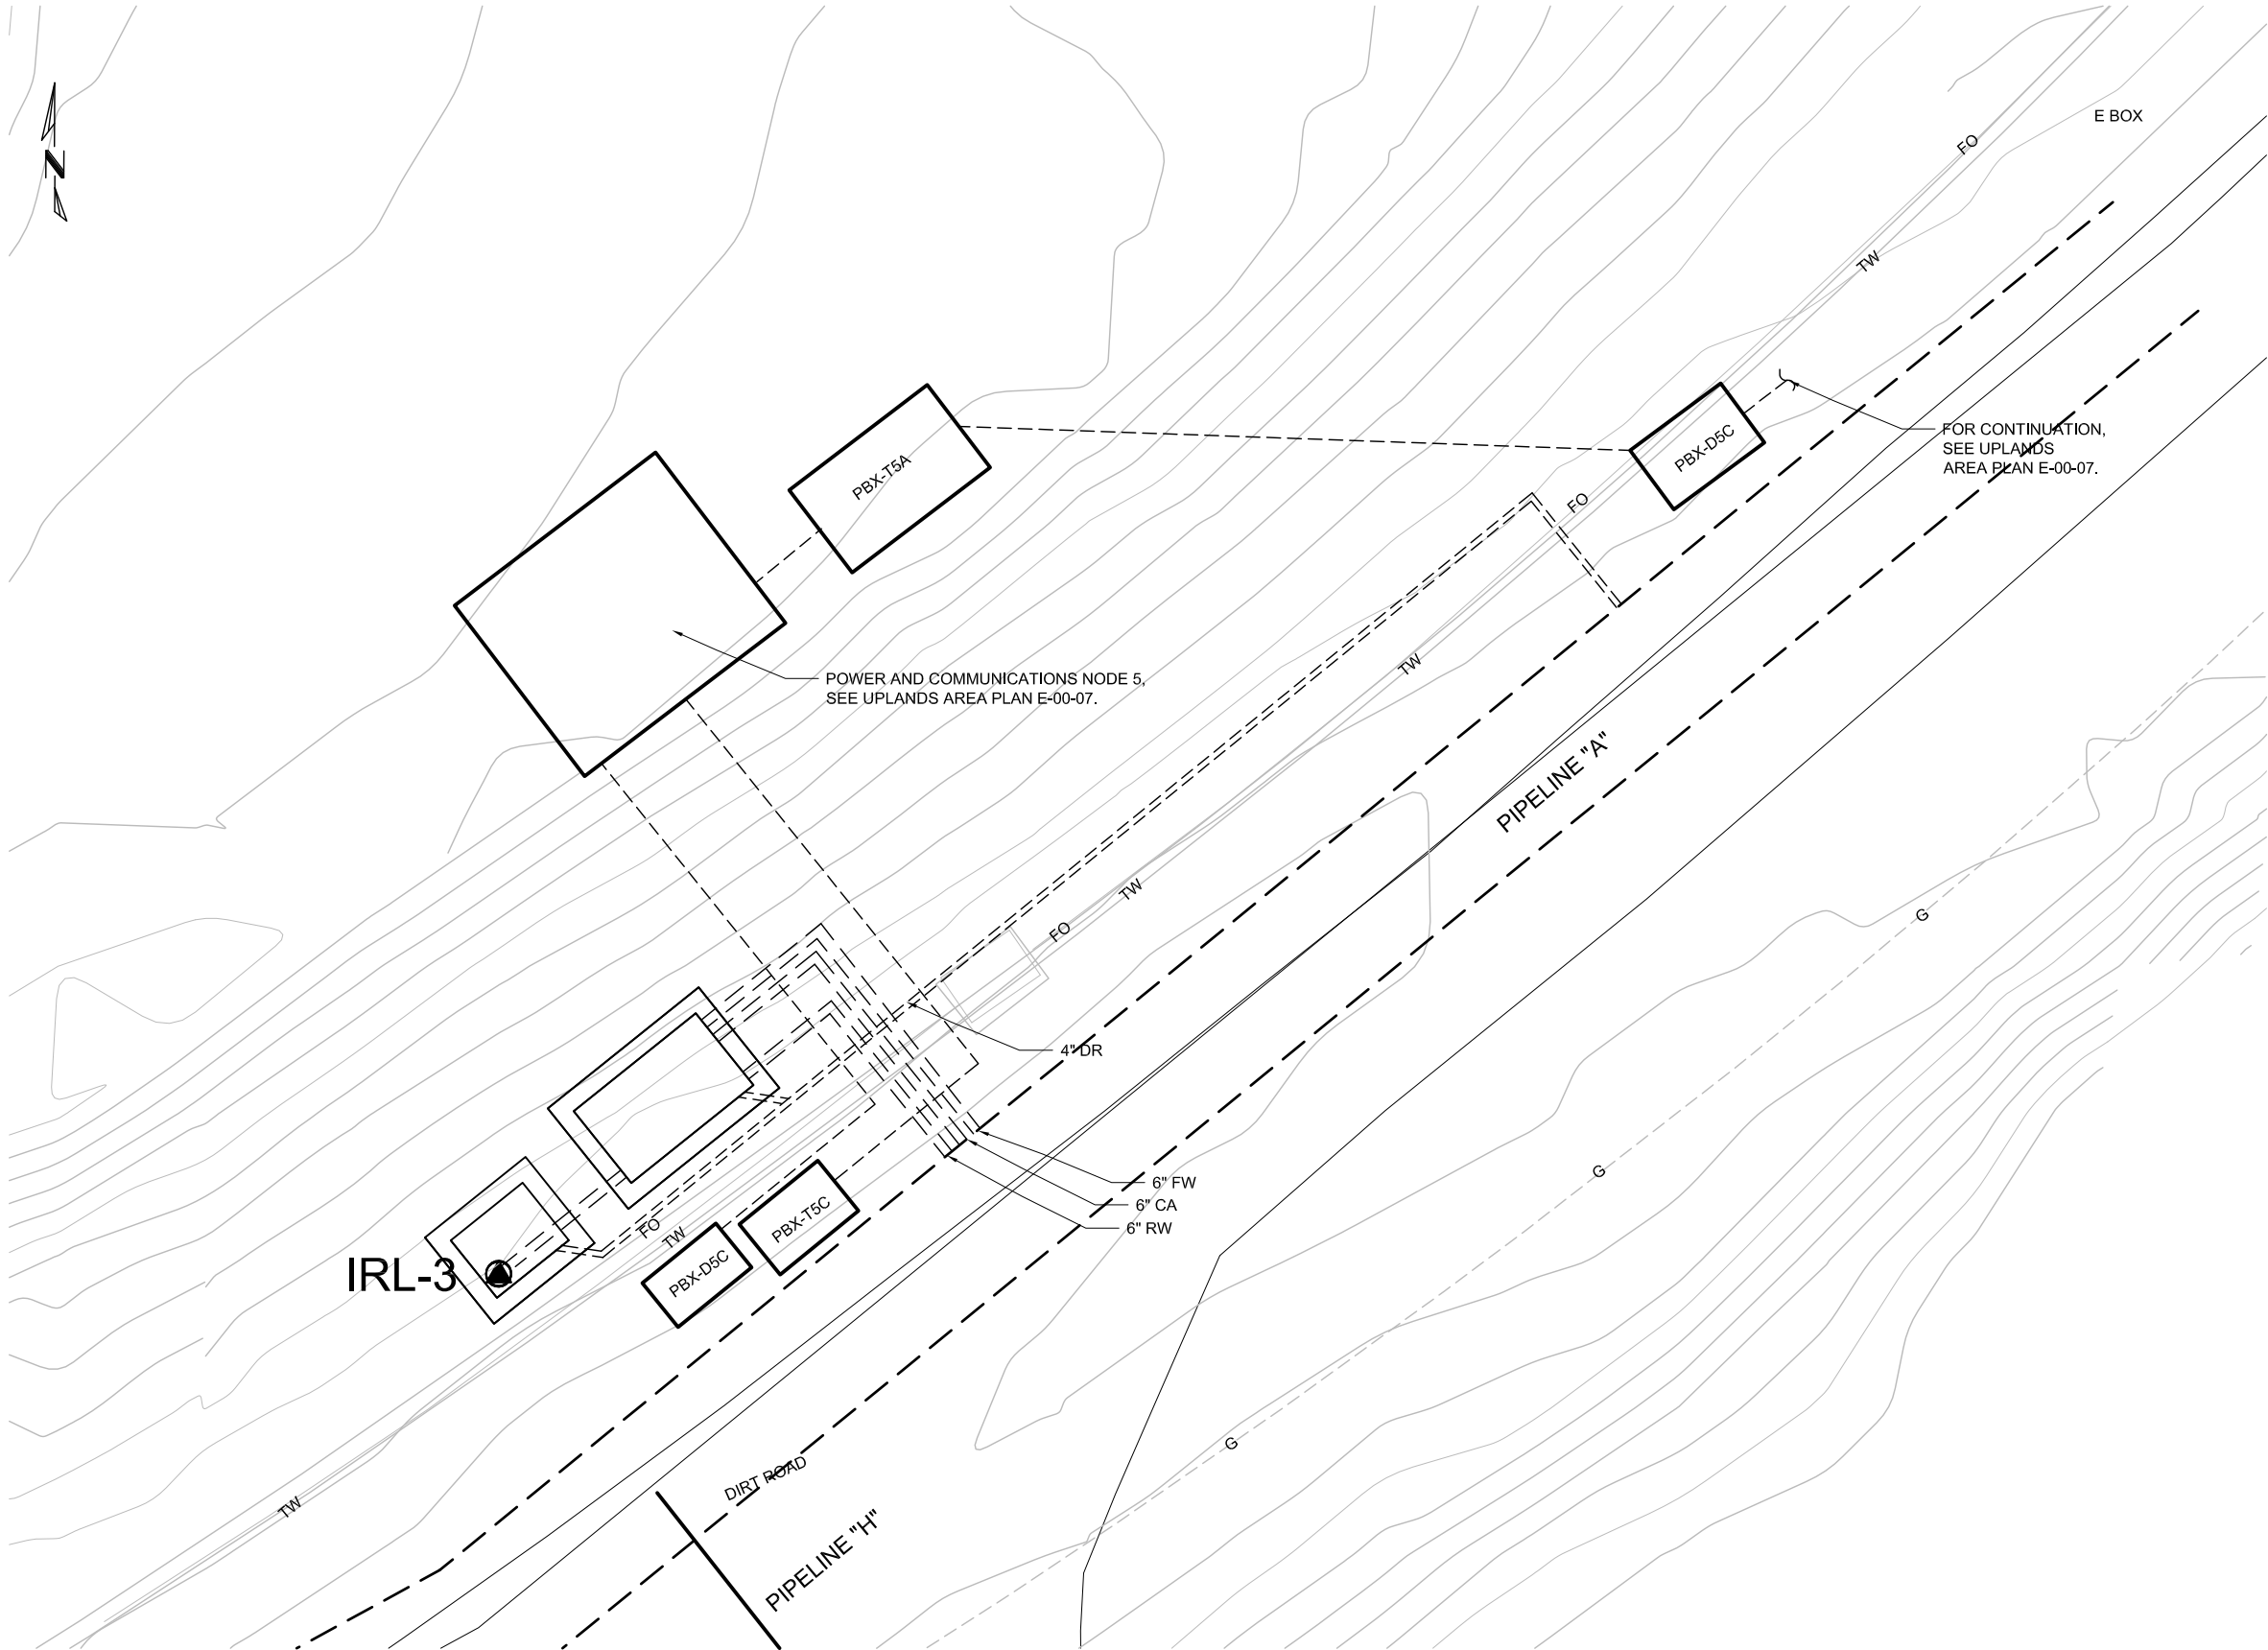

- NOTES:
1. FOR INJECTION WELL AND METER VAULT STRUCTURAL DETAILS, SEE DWGS. S-05-01 THROUGH S-05-05.
 2. FOR WELL, METER AND VALVE VAULT MECHANICAL DETAILS, SEE DWGS. M-05-05 AND M-05-06.
 3. SURVEILLANCE CAMERA LOCATION AND DETAILS TO BE DETERMINED LATER.

FOR CONTINUATION,
SEE UPLANDS
AREA PLAN E-00-07.

IRL-3 WELL, METER AND VALVE VAULT SITE PLAN
1" = 5'

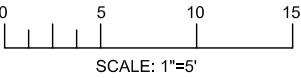


DRAFT
NOT FOR
CONSTRUCTION


E2 Consulting Engineers, Inc.
1900 Powell Street, Ste. 250
Emeryville, CA 94608
(510) 652-1164

CH2MHILL

	</
--	--	----

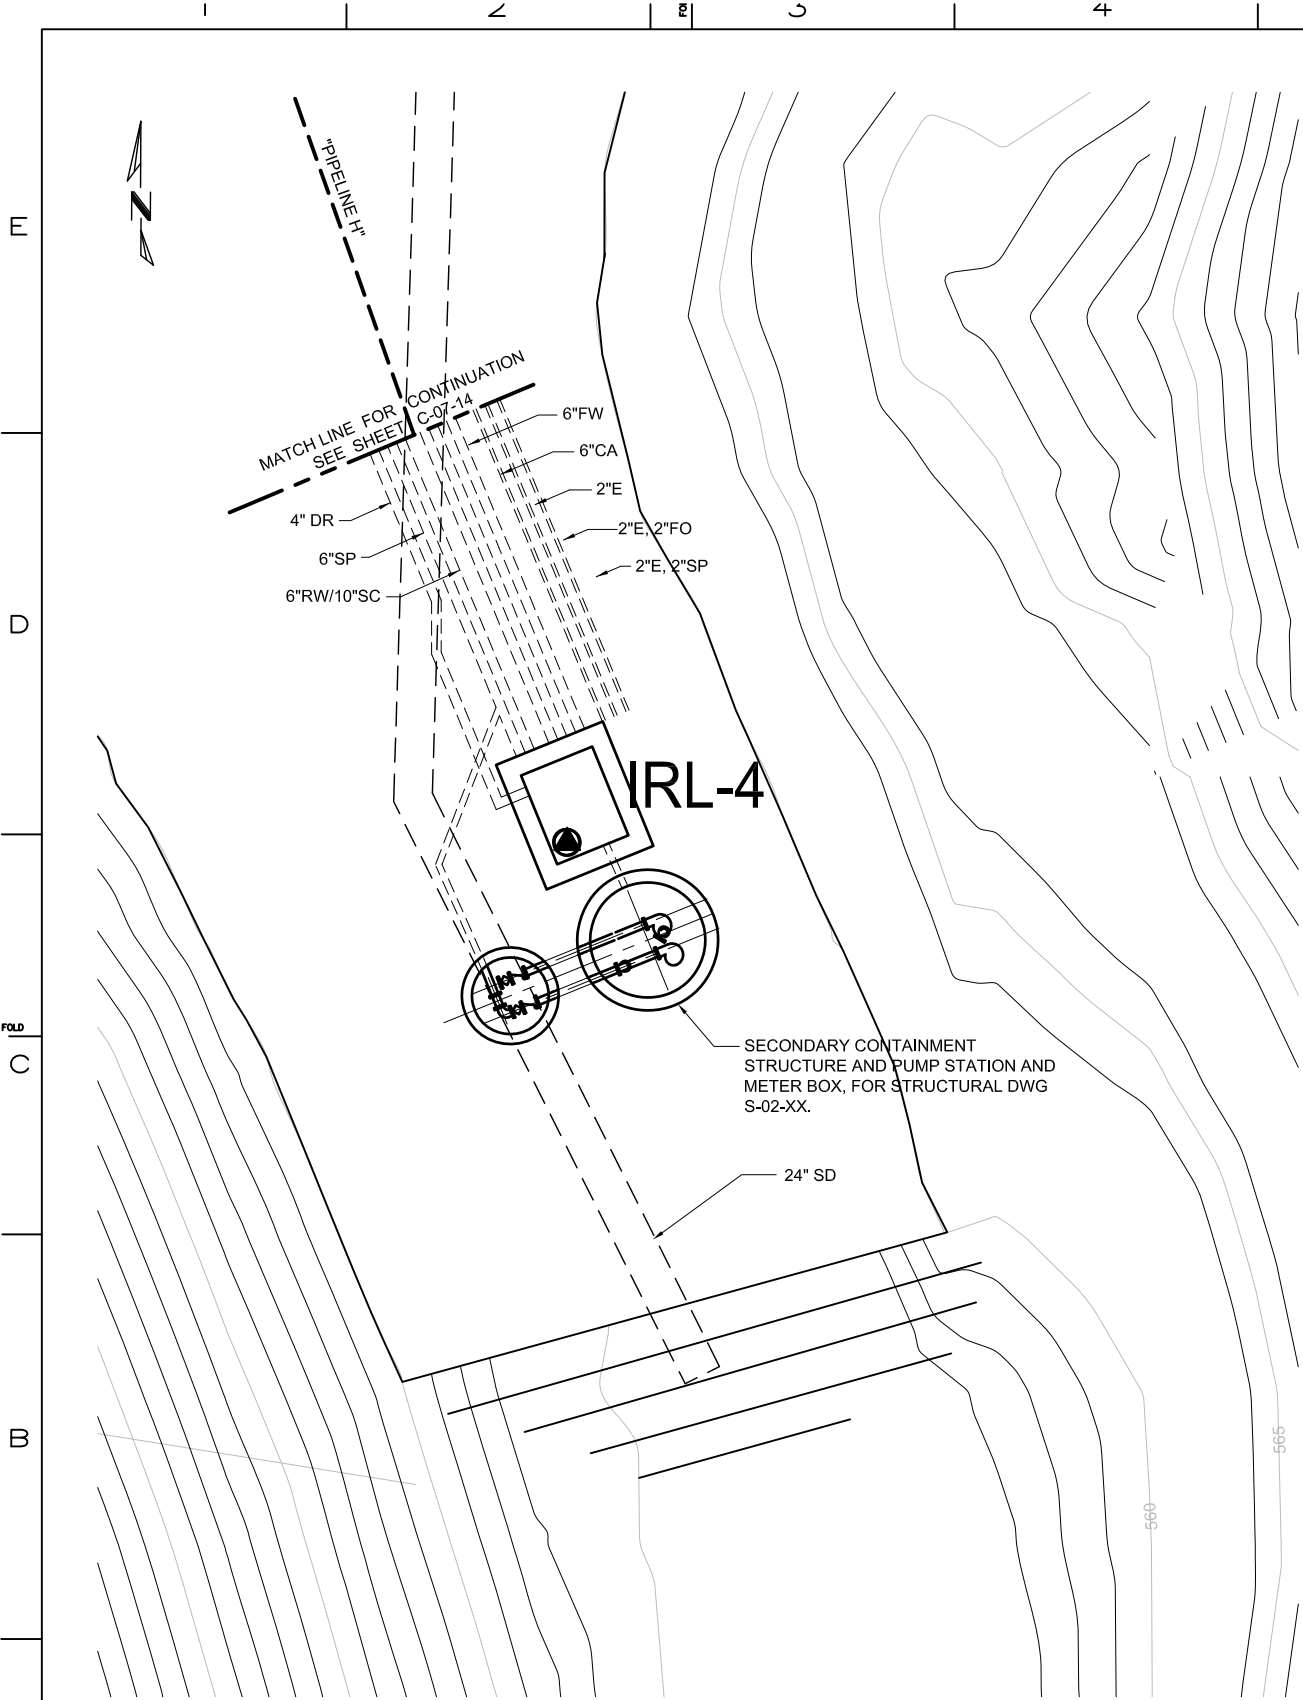


IRL-4 WELL VAULT SITE PLAN
1" = 5'

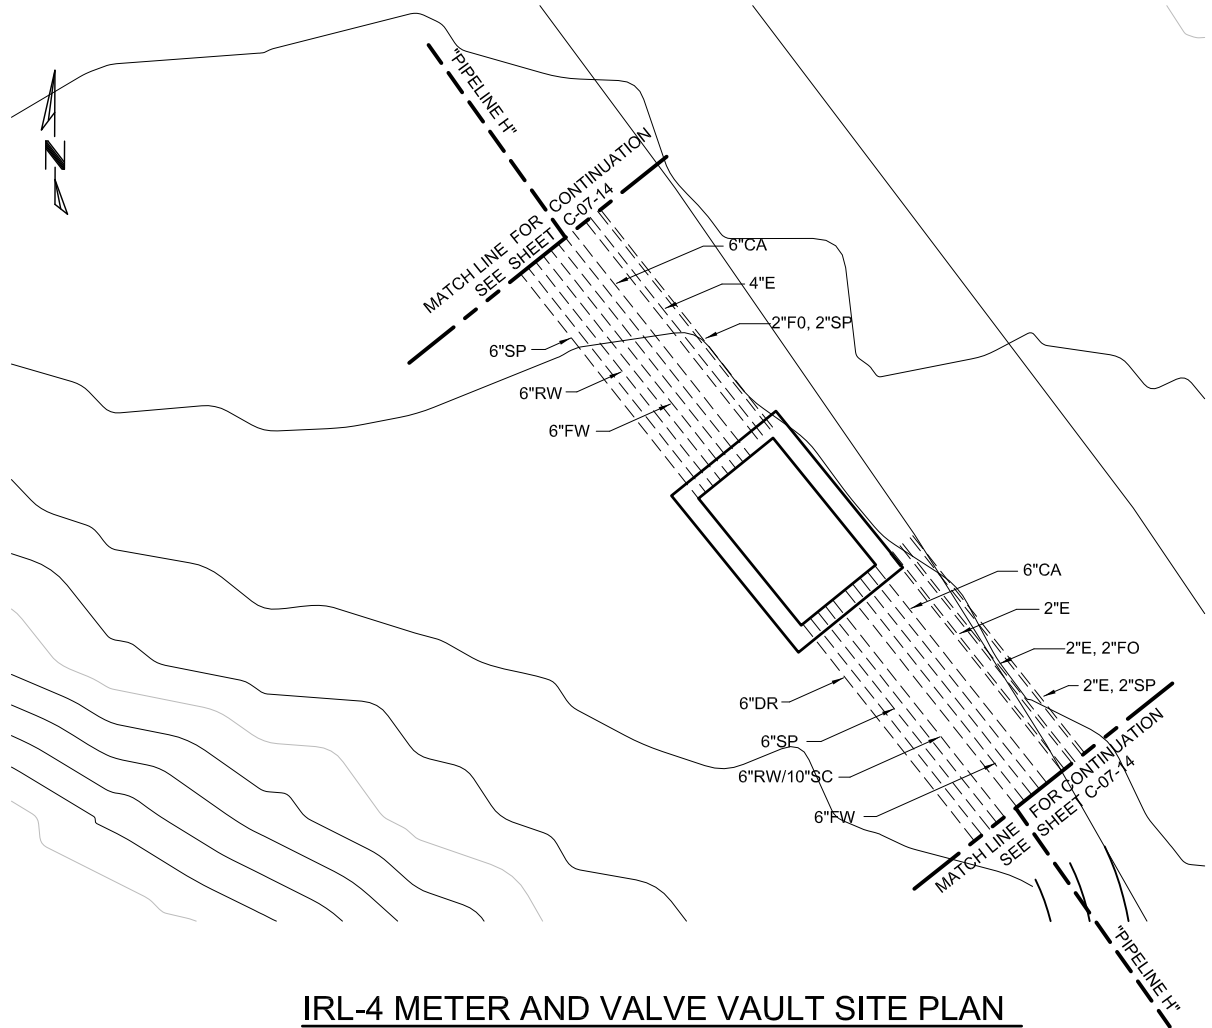

IRL-4 METER AND VALVE VAULT SITE PLAN
1" = 5'

- NOTES:
1. FOR INJECTION WELL AND METER VAULT STRUCTURAL DETAILS, SEE DWGS. S-05-01 THROUGH S-05-05.
 2. FOR WELL, METER AND VALVE VAULT MECHANICAL DETAILS, SEE DWGS. M-05-05 AND M-05-06.
 3. SURVEILLANCE CAMERA LOCATION AND DETAILS TO BE DETERMINED LATER.

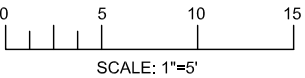



DRAFT
NOT FOR
CONSTRUCTION

E2 Consulting Engineers, Inc.
1900 Powell Street, Ste. 250
Emeryville, CA 94608
(510) 652-1164


CH2MHILL

																				APPROVED BY		SO	
																						SUPV	
																						DSGN	
																						DWN	
																						CHKD	
																						OK	
																						PT	
																						DATE	
																						4/5/13	
																						SCALE	
																						1" = 5'-0"	

 

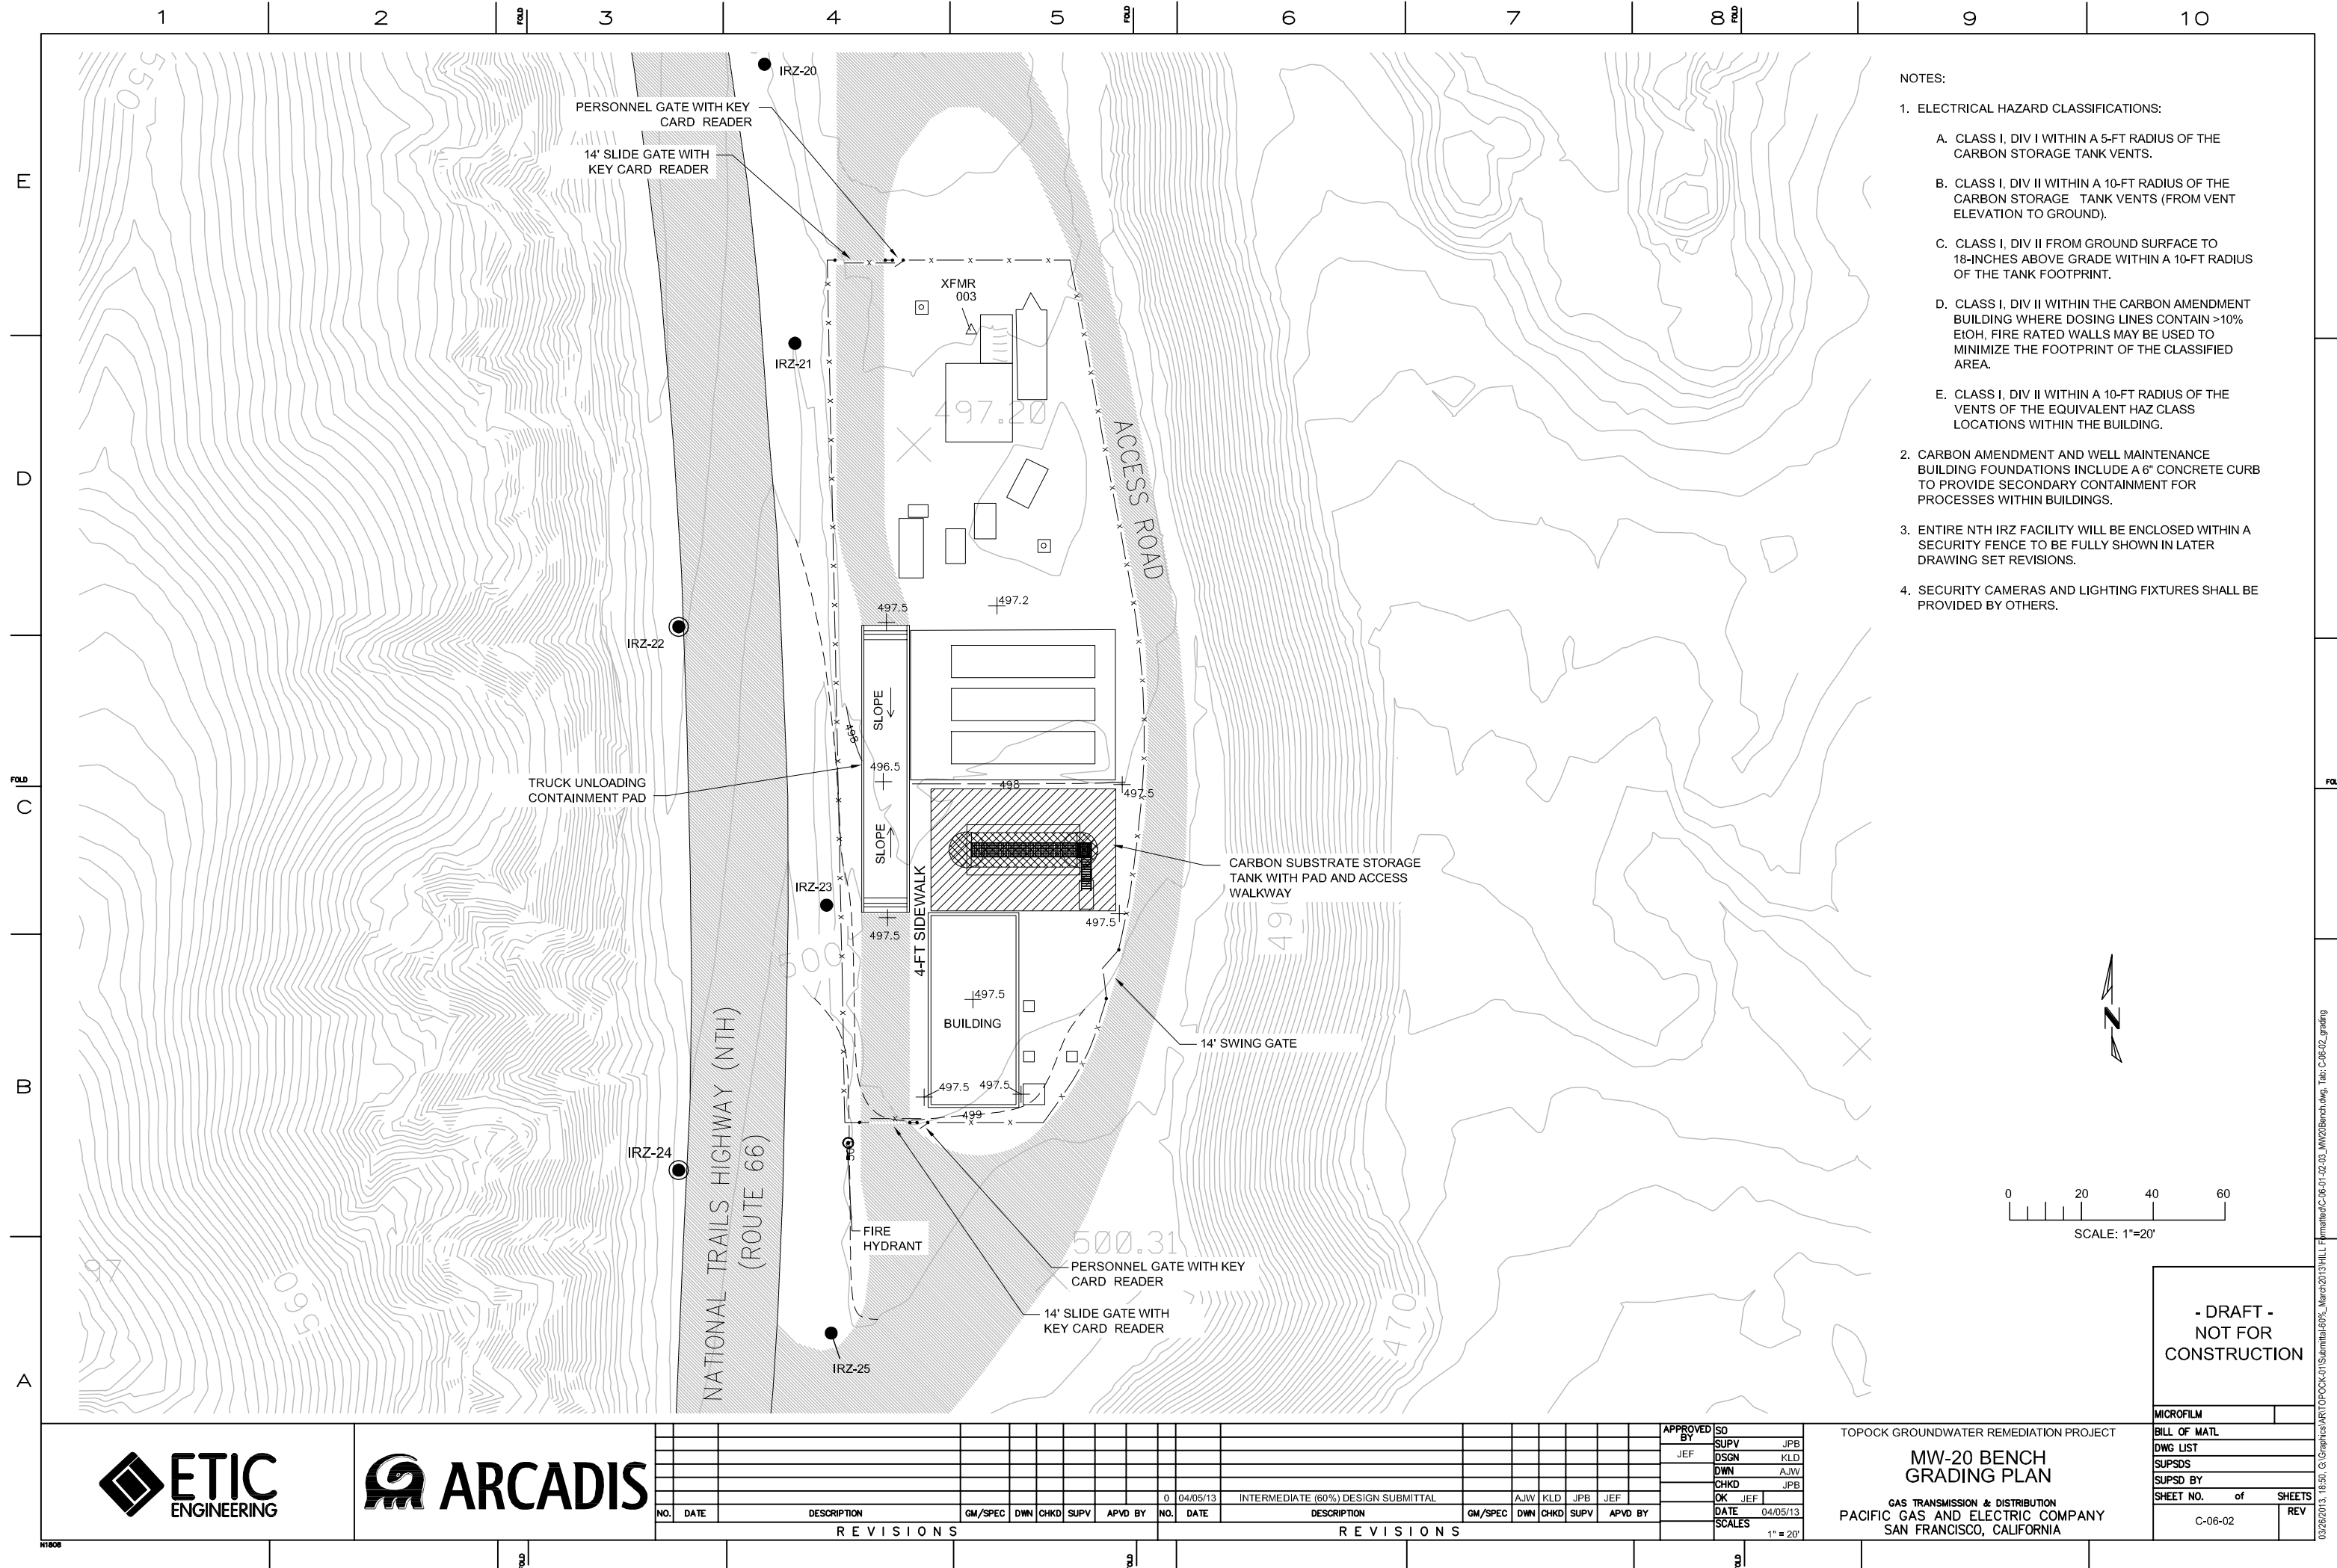



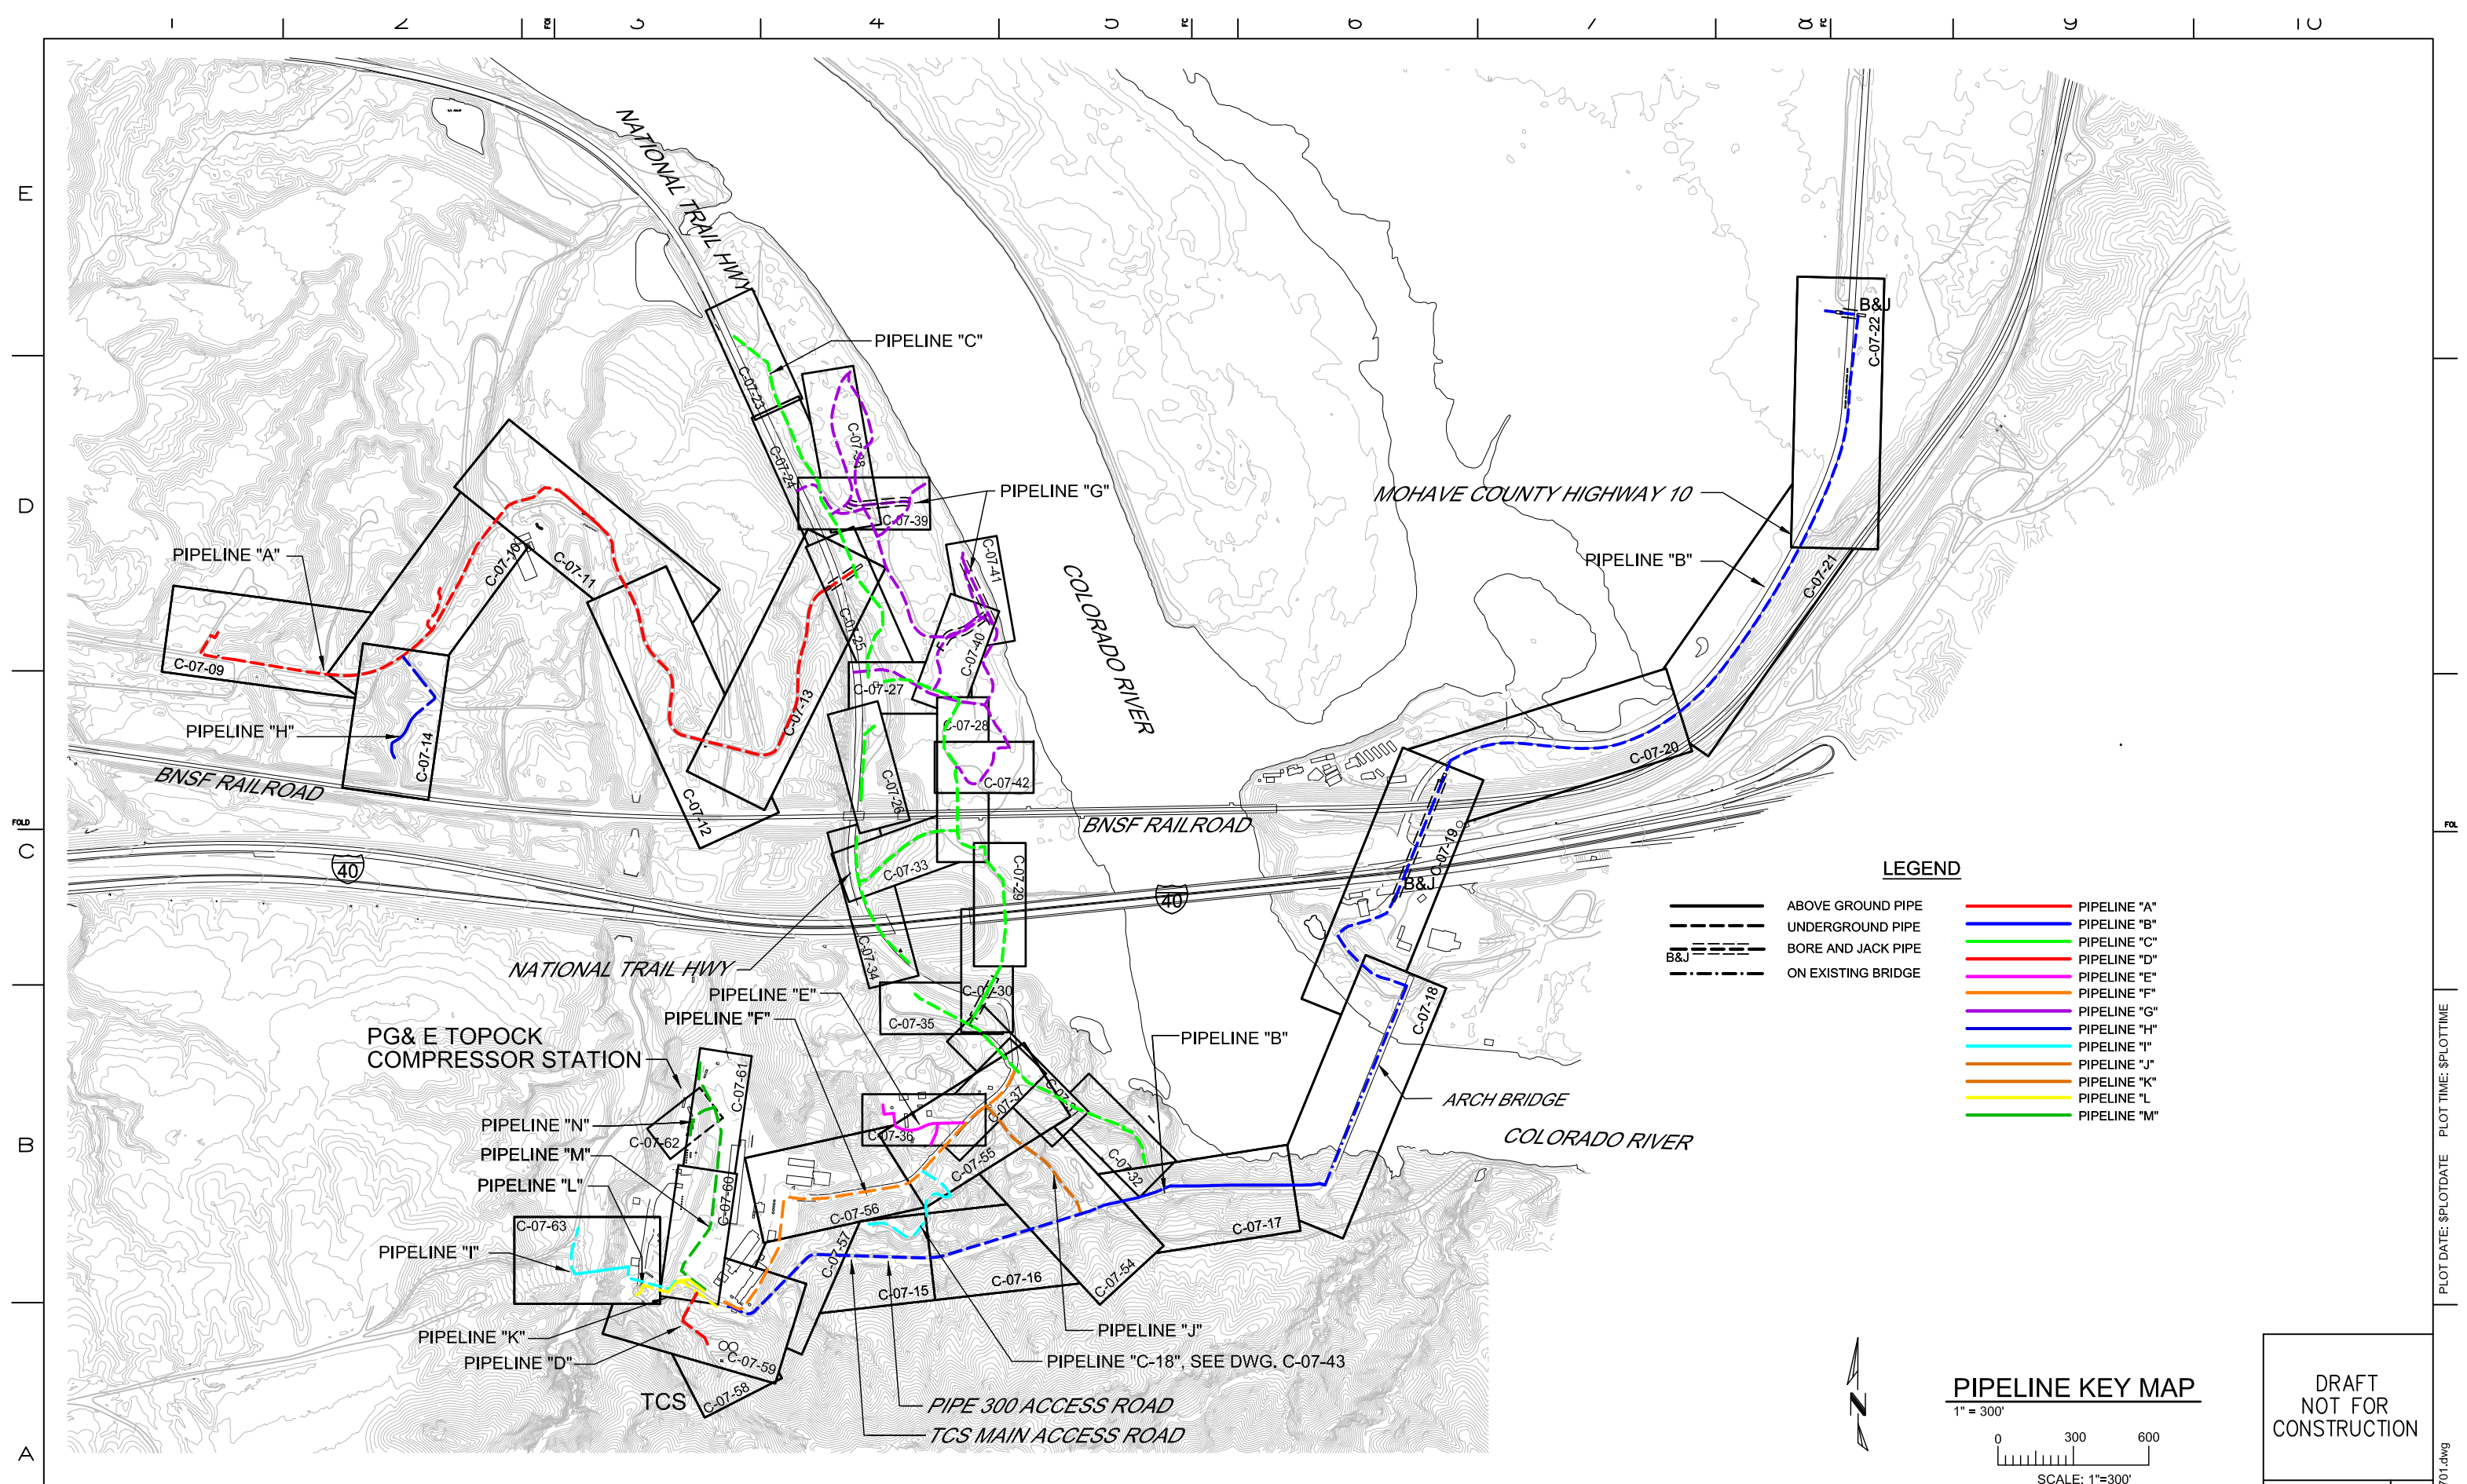

PLOT DATE: \$PLOTDATE	PLOT TIME: \$PLOTTIME
-----------------------	-----------------------

FILENAME: E2-C-XXX-0701.dwg



E2 Consulting Engineers, Inc.
1900 Powell Street, Ste. 250
Emeryville, CA 94608
(510) 652-1164

CH2MHILL®[illegible]

TOPOCK GROUNDWATER REMEDIATION PROJECT

PIPELINE KEY MAP

GAS TRANSMISSION & DISTRIBUTION
PACIFIC GAS AND ELECTRIC COMPANY
SAN FRANCISCO, CALIFORNIA

DRAFT
NOT FOR
CONSTRUCTION

MICROFILM		
BILL OF MATL		
DWG LIST		
SUPSDS		
SUPSD BY		
SHEET NO.		SHEETS
C-07-01		REV

E

D


FOLD

C


B

A


Pipe Section No.	Plan and Profile Sht	Trench Section Sht/Detail	Beg Sta	End Sta	Total Length	Construction Method						Pipe Service (Diameter in inches)																			SC	IA	
						UT	CT	AG	BJ	BA	FW	RW	TW	CA	EX	IRZ	ELECT 480V	ELECT 12kV	FO	PROV	SPARE W	SPARE FO	ACID	CAU	COAG	DR	SL	CW	WS	UA			FRW
A1	C-07-09	C-07-65/A1	12+31	18+61	630	630					6	6					2		2		6	2											
A2	C-07-09,10	C-07-65/A2	18+61	21+50	289		289				6	6					4		2			2											
A3	C-07-10	C-07-65/A3	21+50	23+06	156		156				2-6	6		6			2-2	4 (Encased)	4, 2-2			2											
A4	C-07-10	C-07-65/A4	23+06	26+91	385		385				2-6	6		6			2	4 (Encased)	4, 2			2											
A5	C-07-10	C-07-65/A5	26+91	28+41	150	150					2-6	6		6			2	4 (Encased)	4, 2			6	2										
A6	C-07-10,11	C-07-65/A6	28+41	31+39	298	298					2-6	8		6				4 (Encased)	4			8	4										
A7	C-07-11	C-07-67/A7	31+39	33+19	180					180	2-6	8		6				4	4														
A8	C-07-11	C-07-65/A8	33+19	35+51	232	232					2-6	8		6				4 (Encased)	4			8	4										
A9	C-07-11,12	C-07-66/A9	35+51	37+21	170		170				2-6	8		6				4 (Encased)	4				4										
A10	C-07-12,13	C-07-65/A10	37+21	53+68	1647	1647					2-6	8		6				4 (Encased)	4			8	4										
A11	C-07-13	C-07-43/A11	53+68	54+86	118				118		2-6	8		8				4 (Encased)	4			8	4										
B1	C-07-15,16	C-07-68/B1	4+77	21+07	1630	1487		143			12							Buried Cable															
B2	C-07-16, 17	C-07-66/B2	21+07	25+00	393	393					12																						
B3	C-07-17,18	C-07-67/B3	25+00	31+13	613			613			12																						
B4	C-07-18	C-07-67/B4	31+13	39+50	837					837	12																						
B5	C-07-19,20	C-07-66/B5	39+50	45+97	647	647					12																						
B6	C-07-19,20	C-07-66/B6	45+97	50+87	490				490		12																						
B7	C-07-20,21 & 22	C-07-66/B7	50+87	79+22	2835	2835					12																						
B8	C-07-22	C-07-66/B8	79+22	79+67	45				45		12																						
B9	C-07-22	C-07-66/B9	79+67	80+49	82	82					12																						
C1	C-07-23	C-07-73/C1	10+00	11+20	120	120									6		2 x 2			2		6											
C2	C-07-23,24	C-07-73/C2	11+20	18+74	754	754						2			6	4	4 x 2			2		6											
C3	C-07-24,25	C-07-73/C3	18+74	21+27	253	253						2			2-6	6	4 x 2	YES		2		6											
C4	C-07-25	C-07-73/C4	21+27	25+89	462	462					2-8	6, 2		8	2-6	6	4 x 2	YES	2			2 x 6											
C5	C-07-27	C-07-73/C5	26+00	28+16	216	216					2-8	6, 2	2	6	2, 6, 4	6	2 x 3	YES	2		3x6"	3 x 6								6	10		
C6	C-07-27,28	C-07-73/C6	28+16	32+23	407	407					2-8	6, 2	2	6	2-4, 6	6	4 x 2	YES	2		3x6"	3 x 6									6	10	
C7	C-07-28	C-07-74/C7	32+23	34+87	264	264					2-8	6, 2	2	6	4, 6	6	4 x 2	YES	2		3x6"	3 x 6									6	10	
C8	C-07-28,29 & 30	C-07-74/C8	34+87	41+50	713	713					2-8	6, 2	2	6	4, 6	4	4 x 2	YES	2		3x6"	3 x 6									6	10	
C9	C-07-30,31	C-07-74/C9	41+50	44+00	200				200		2-8	6, 2	2	6	4, 6	4	4 x 2	YES	2		3x6"	3 x 6									6	10	
C10	C-07-31	C-07-74/C10	44+00	46+73	273	273					2-8	6	2	6	4		4 x 2	YES	2		3x6"	2 x 6									6		
C11	C-07-31,32	C-07-74/C11	46+73	51+15	442	442									2		4 x 2			2													
C12	C-07-32	C-07-74/C12	51+15	53+44	229			229							2		4 x 2			2													
C13	C-07-26	C-07-74/C13	10+25	12+70	245		245					2				6	4 x 2			2		4											
C14	C-07-33	C-07-75/C14	10+00	14+79	479	479						2			6	4	2 x 2			2		4											
C15	C-07-34	C-07-75/C15	10+00	12+00	200	200						2			6	4	4 x 2			2		4											
C16	C-07-34	C-07-75/C16	12+00	16+00	400	400						2			6	4	4 x 2			2		4											
C16	C-07-35	C-07-75/C16	10+00	12+50	250	250						2			6	4	4 x 2			2		4											
C17	C-07-26	C-07-75/C17	10+00	10+25	25		25					2			4	6					4												
C18	C-07-43	C-07-76/C18	10+00	16+00	400	400									2		2			2													
D1	C-07-64	C-07-68/D1	75+00	77+56	256	256						2					4								6								
E1	C-07-37	C-07-75/E1	10+00	14+43	443		443				3	2	2	3	2		8 x 2	YES		2													
F1	C-07-36	C-07-75/F1	10+00	11+85	185		185				2-8	6	2	6	2, 4		8 x 2	YES	2			2 x 6								6			
F2	C-07-36	C-07-75/F2	11+85	13+00	115		115				3	6	2	6	2, 4		8 x 2	YES		2		2 x 6									6		
F3	C-07-55,56	C-07-75/F3	13+00	20+95	795		795					8	2	3						4	2-6										6		
F4	C-07-56	C-07-69/F4	20+95	23+00	205	0	205					8	2	3																			

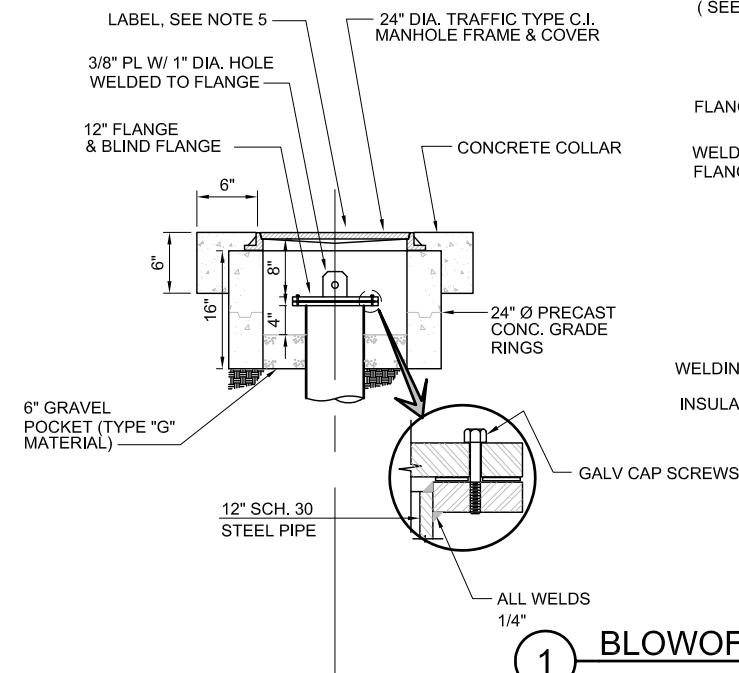

1 BLOWOFF DETAILS

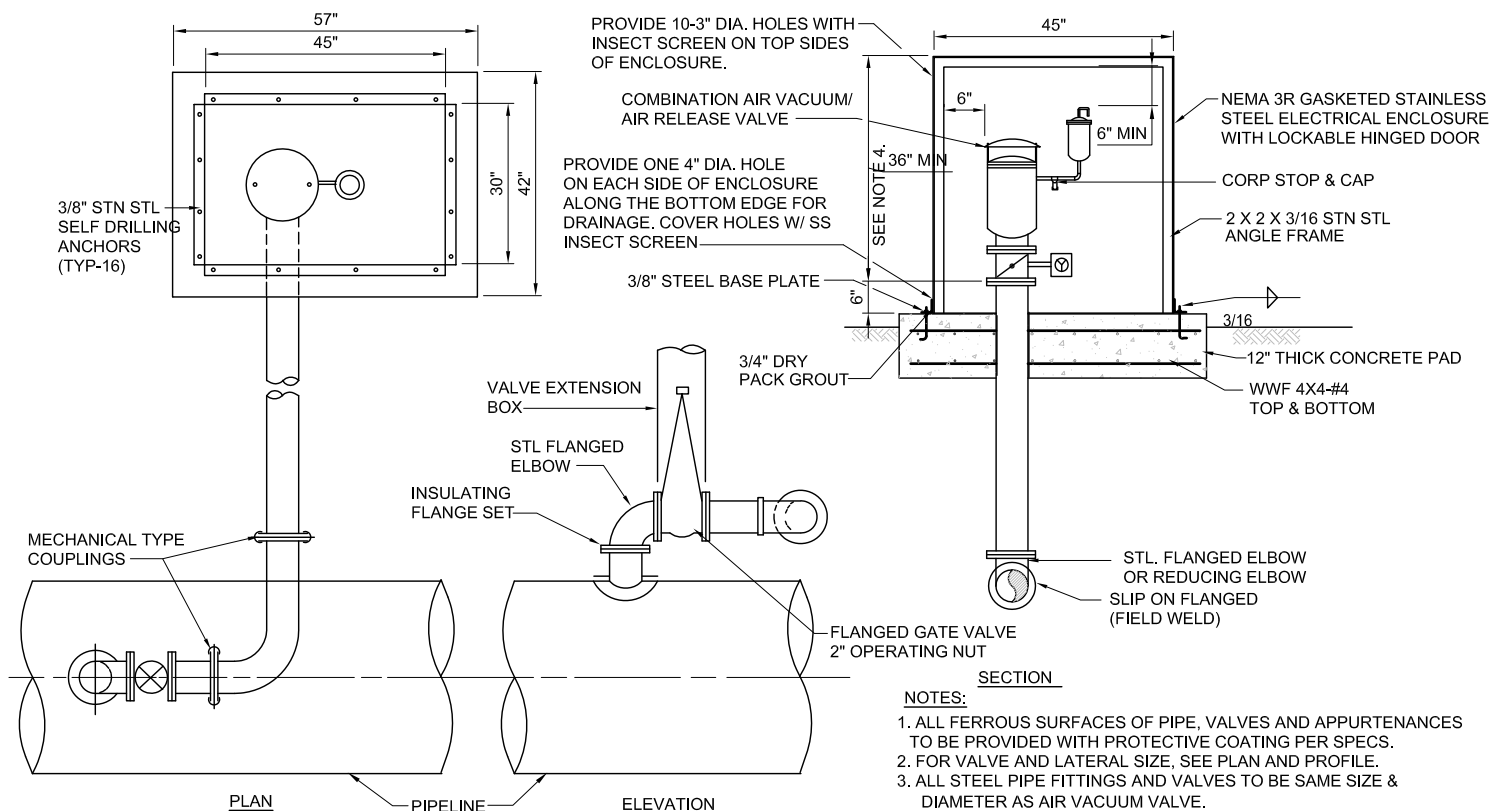


2 COMBINATION AIR VACUUM AND AIR RELEASE VALVE ASSEMBLY

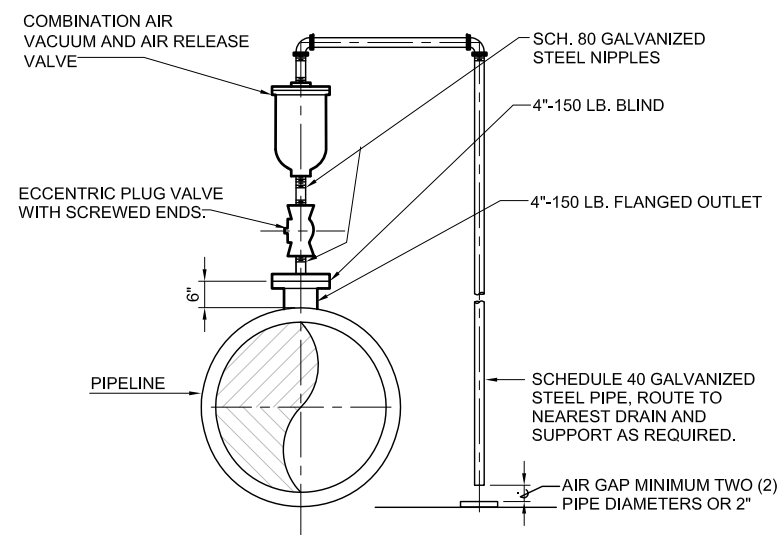

2 AIR-VACUUM AND AIR-RELEASE VALVE

ASSEMBLY 3' AND SMALLER

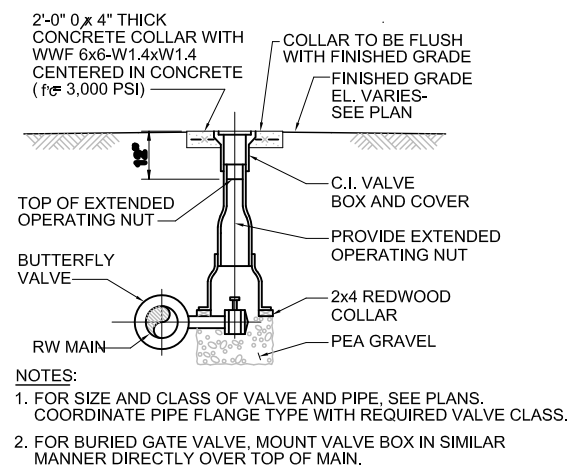

1 BURIED VALVE DETAIL

DRAFT
NOT FOR
CONSTRUCTION



E2 Consulting Engineers, Inc.
1900 Powell Street, Ste. 250
Emeryville, CA 94608
(510) 652-1164

CH2MHILL®

[illegible]

TOPOCK GROUNDWATER REMEDIATION PROJECT
VALVE DETAILS

GAS TRANSMISSION & DISTRIBUTION
PACIFIC GAS AND ELECTRIC COMPANY
SAN FRANCISCO, CALIFORNIA

MICROFILM	
BILL OF MATL	
DWG LIST	
SUPSDS	
SUPSD BY	
SHEET NO.	of SHEET
C-07-07	REV

FILENAME: E2-C-XXX-0707ad.dwg

E


D

FOLD

C

B


A

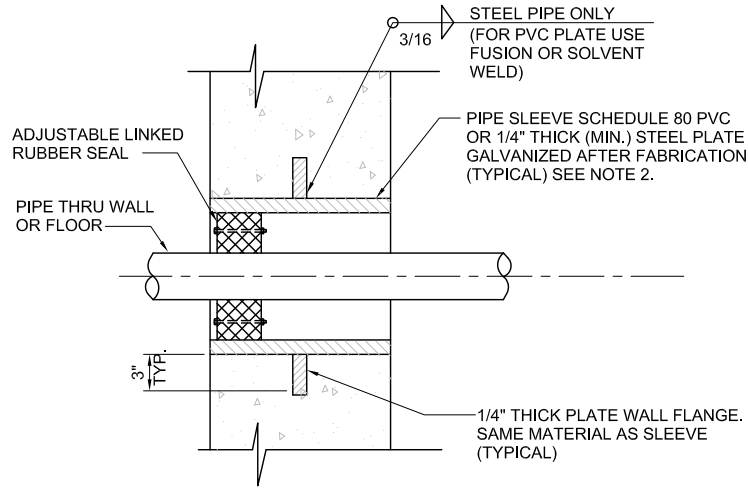


NOTES:

1. THESE SLEEVED PIPE DETAILS ARE TO BE USED IN DRY WALLS ONLY.
2. ELIMINATE SLEEVE IN CORE DRILLED WALLS.


1 SLEEVED PENETRATION DETAIL
NTS

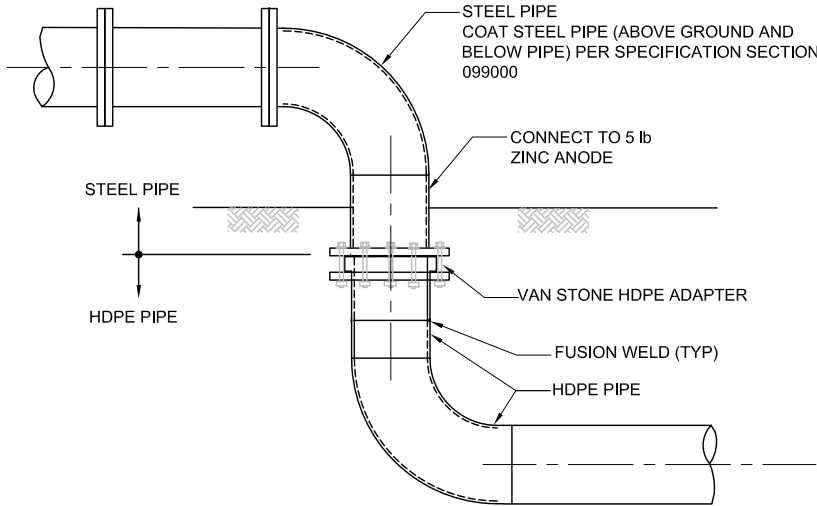


3 STEEL TO HDPE PIPE ADAPTER DETAIL
NTS

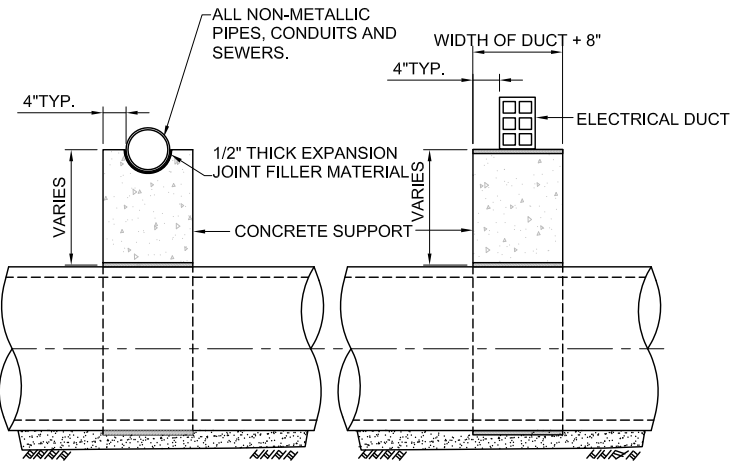

NOTE:
BACKFILL TO BE BROUGHT UP UNIFORMLY
ON BOTH SIDES OF CONC. SUPPORT.

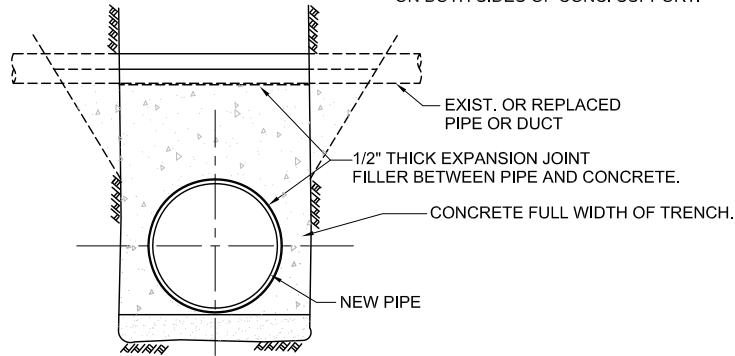


2 UNDERGROUND UTILITY SUPPORT DETAIL
NTS

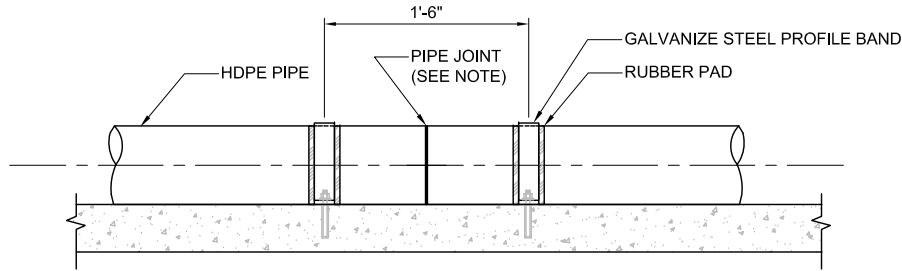

NOTE:

1. PROVIDE ANCHORS AT PIPE JOINTS AT 200 FEET MAXIMUM SPACING AND WHERE SHOWN ON PLAN.

4 HDPE PIPE ANCHORS DETAIL
NTS

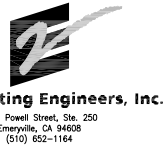

REVISIONS										REVISIONS									
NO.	DATE	DESCRIPTION	GM/SPEC	DWN	CHKD	SUPV	APVD BY	NO.	DATE	DESCRIPTION	GM/SPEC	DWN	CHKD	SUPV	APVD BY	NO.	DATE	DESCRIPTION	GM/SPEC


APPROVED BY		SO	
		SUPV	
		DSGN	PT
		DWN	PC
		CHKD	PT
		OK	PT
		DATE	4/5/13
		SCALE	NTS

TOPOCK GROUNDWATER REMEDIATION PROJECT
PIPING DETAILS
PACIFIC GAS AND ELECTRIC COMPANY
SAN FRANCISCO, CALIFORNIA


DRAFT
NOT FOR
CONSTRUCTION

MICROFILM	
BILL OF MATL	
DWG LIST	
SUPSDS	
SUPSD BY	
SHEET NO.	of SHEETS
C-07-08	REV

FILENAME: E2-C-XXX-0708AD.dwg PLOT DATE: \$PLOTDATE PLOT TIME: \$PLOTTIME

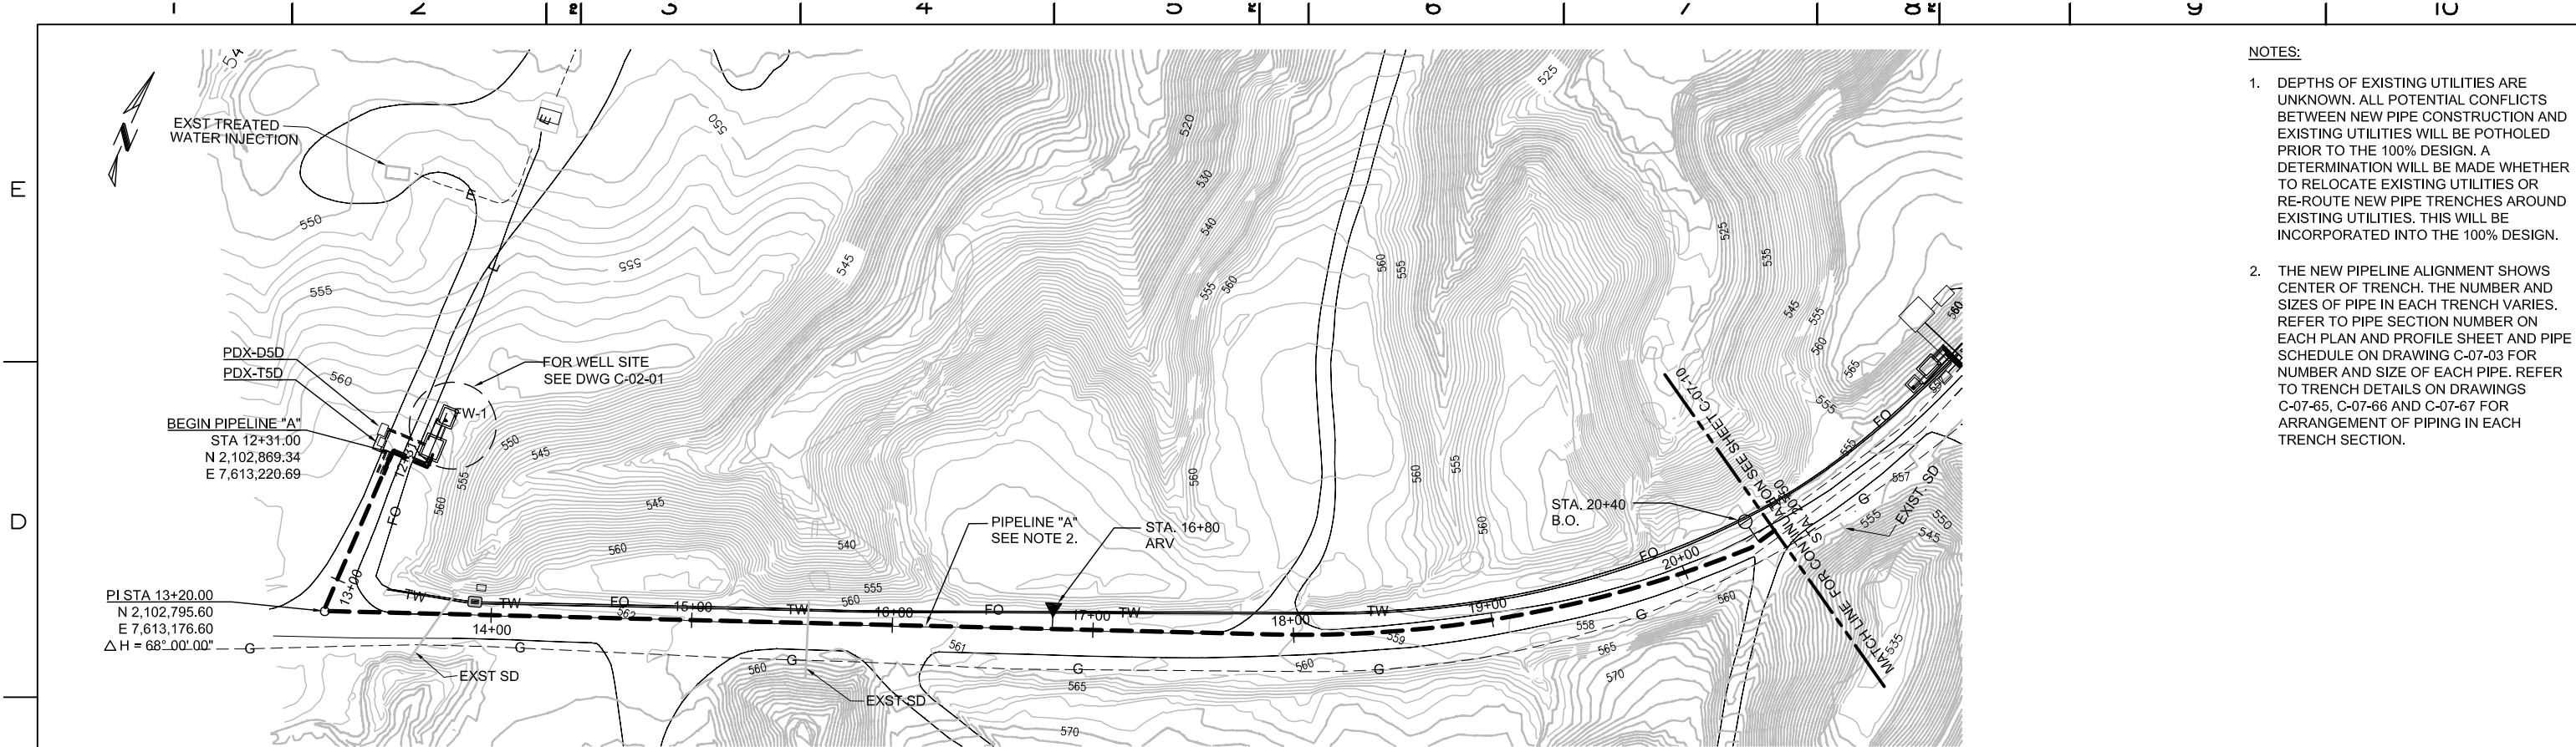

PIPELINE "A" - PLAN
(SCALE: 1" = 40' H)

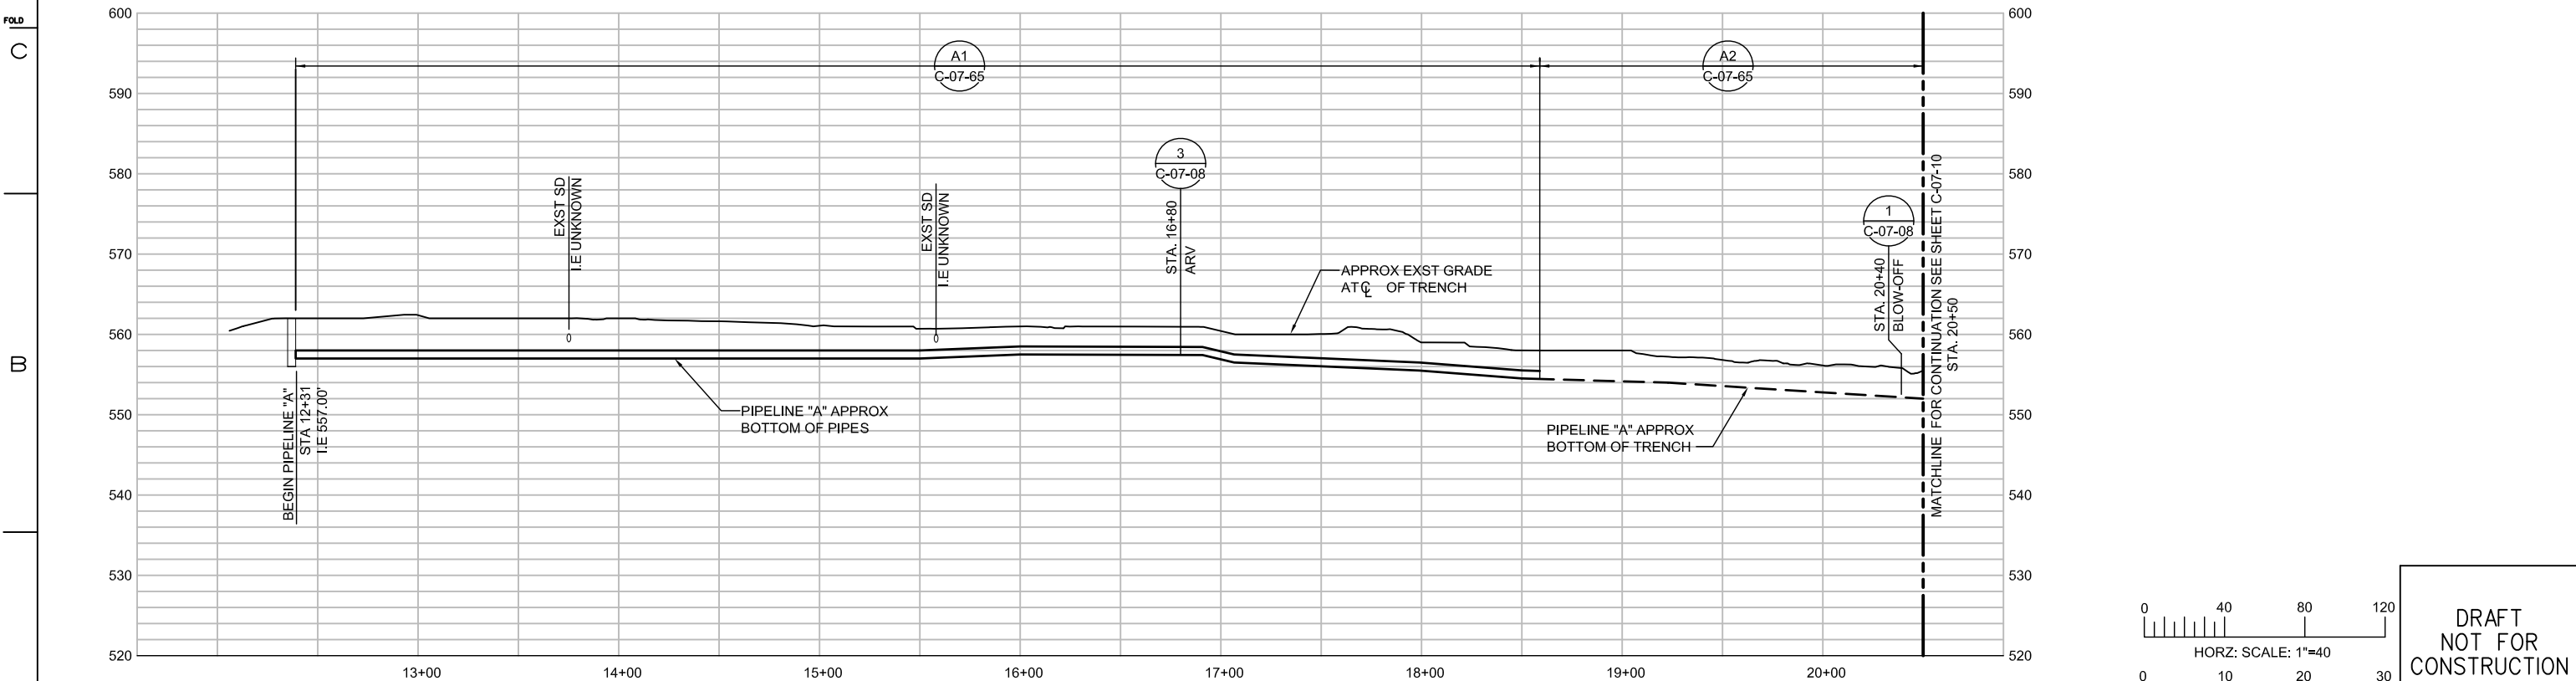

PIPELINE "A" - PROFILE
(SCALE: 1" = 40' H; 1" = 10' V)

- NOTES:
1. DEPTHS OF EXISTING UTILITIES ARE UNKNOWN. ALL POTENTIAL CONFLICTS BETWEEN NEW PIPE CONSTRUCTION AND EXISTING UTILITIES WILL BE POTHOLED PRIOR TO THE 100% DESIGN. A DETERMINATION WILL BE MADE WHETHER TO RELOCATE EXISTING UTILITIES OR RE-ROUTE NEW PIPE TRENCHES AROUND EXISTING UTILITIES. THIS WILL BE INCORPORATED INTO THE 100% DESIGN.
 2. THE NEW PIPELINE ALIGNMENT SHOWS CENTER OF TRENCH. THE NUMBER AND SIZES OF PIPE IN EACH TRENCH VARIES. REFER TO PIPE SECTION NUMBER ON EACH PLAN AND PROFILE SHEET AND PIPE SCHEDULE ON DRAWING C-07-03 FOR NUMBER AND SIZE OF EACH PIPE. REFER TO TRENCH DETAILS ON DRAWINGS C-07-65, C-07-66 AND C-07-67 FOR ARRANGEMENT OF PIPING IN EACH TRENCH SECTION.

E2 Consulting Engineers, Inc.
1900 Powell Street, Ste. 250
Emeryville, CA 94608
(510) 652-1164


CH2MHILL

NO.	DATE	DESCRIPTION	GM/SPEC	DWN	CHKD	SUPV	APVD BY	NO.	DATE	DESCRIPTION	GM/SPEC	DWN	CHKD	SUPV	APVD BY
REVISIONS															

APPROVED BY	SO
	SUPV
	DSGN
	DWN
	CHKD
	OK PT
	DATE 4/5/13
	SCALE


TOPOCK GROUNDWATER REMEDIATION PROJECT
PIPELINE - PLAN AND PROFILE
STA 12+31 TO STA 20+50
PIPELINE "A"
GAS TRANSMISSION & DISTRIBUTION
PACIFIC GAS AND ELECTRIC COMPANY
SAN FRANCISCO, CALIFORNIA

BILL OF MATL	DWG LIST	SUPSDS	SUPSD BY	SHEET NO.	of	SHEETS	REV
				C-07-09			

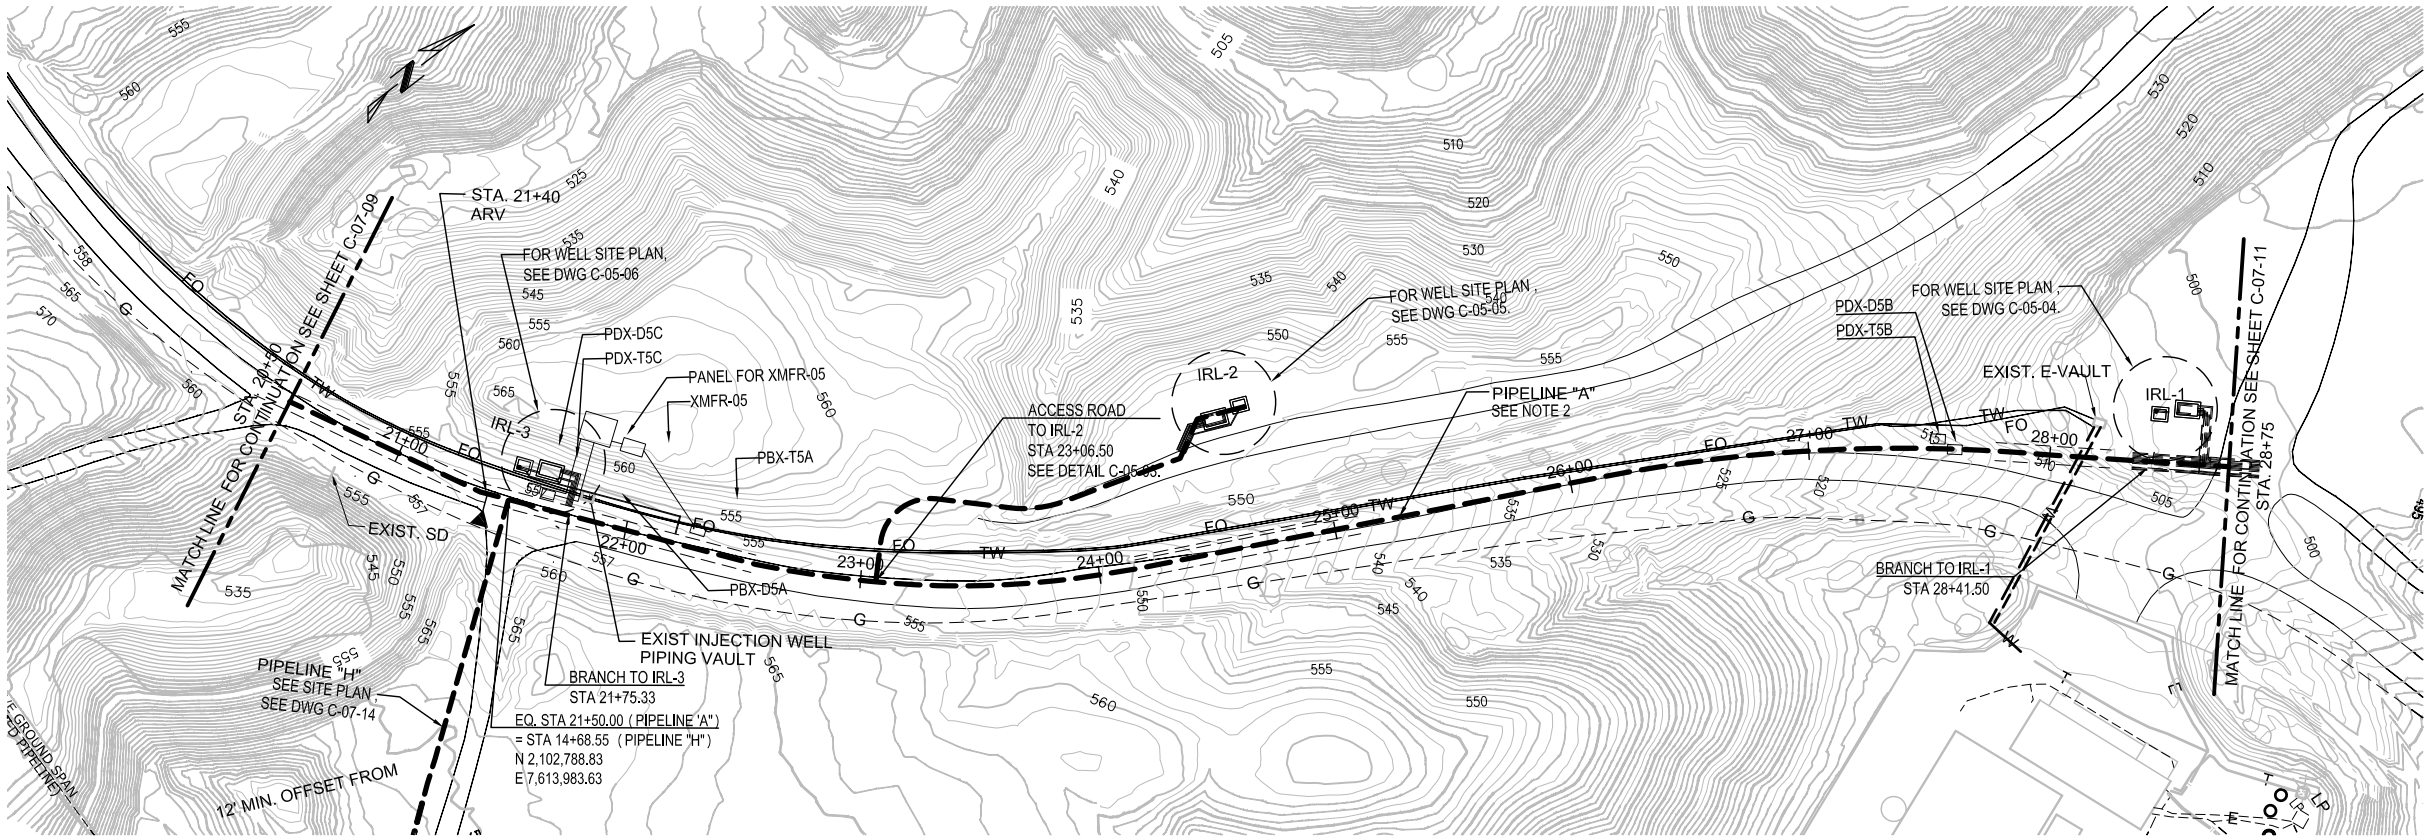


PIPELINE "A" - PLAN

(SCALE: 1" = 40' H)

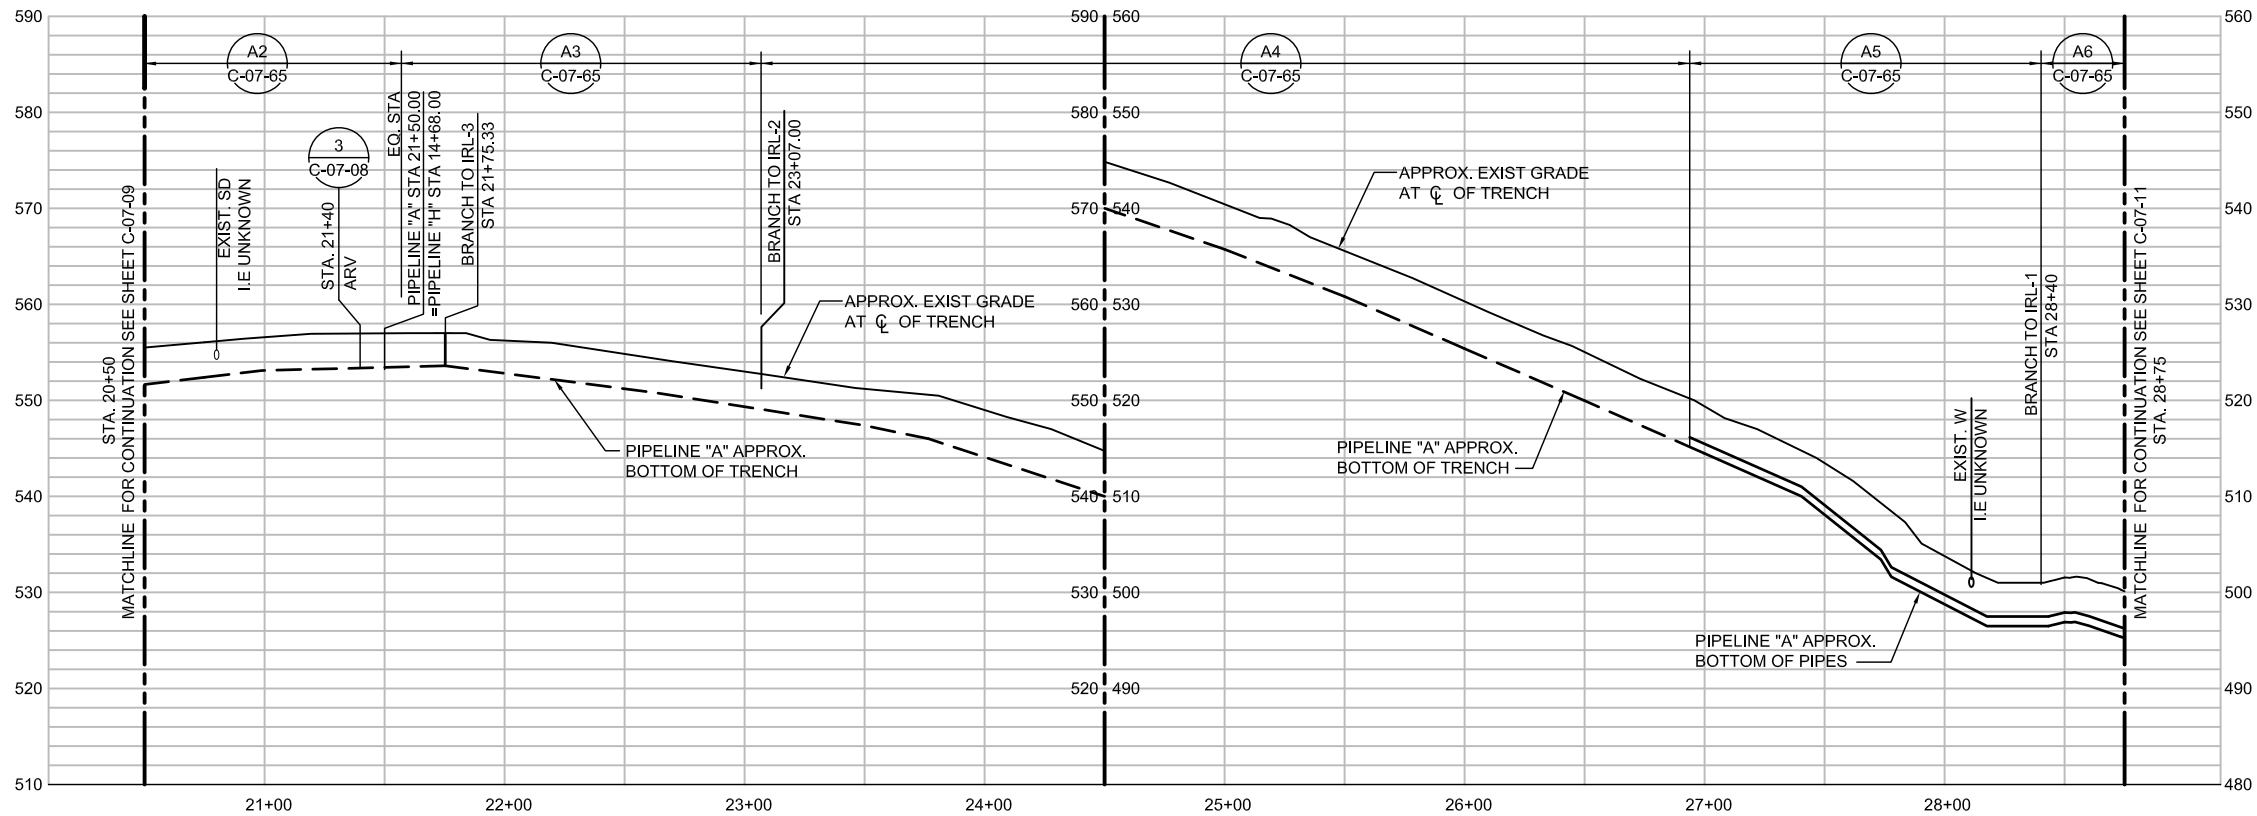

PIPELINE "A" - PROFILE

(SCALE: 1" = 40' H; 1" = 10' V)

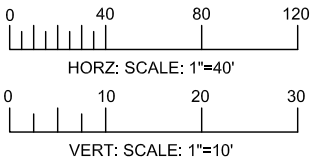

DRAFT
NOT FOR
CONSTRUCTION

NOTES:

1. DEPTHS OF EXISTING UTILITIES ARE UNKNOWN. ALL POTENTIAL CONFLICTS BETWEEN NEW PIPE CONSTRUCTION AND EXISTING UTILITIES WILL BE POTHOLED PRIOR TO THE 100% DESIGN. A DETERMINATION WILL BE MADE WHETHER TO RELOCATE EXISTING UTILITIES OR RE-ROUTE NEW PIPE TRENCHES AROUND EXISTING UTILITIES. THIS WILL BE INCORPORATED INTO THE 100% DESIGN.
2. THE NEW PIPELINE ALIGNMENT SHOWS CENTER OF TRENCH. THE NUMBER AND SIZES OF PIPE IN EACH TRENCH VARIES. REFER TO PIPE SECTION NUMBER ON EACH PLAN AND PROFILE SHEET AND PIPE SCHEDULE ON DRAWING C-07-03 FOR NUMBER AND SIZE OF EACH PIPE. REFER TO TRENCH DETAILS ON DRAWINGS C-07-65, C-07-66 AND C-07-67 FOR ARRANGEMENT OF PIPING IN EACH TRENCH SECTION.



E2 Consulting Engineers, Inc.
1900 Powell Street, Ste. 250
Emeryville, CA 94608
(510) 652-1164

CH2MHILL®

REVISIONS										REVISIONS									
NO.	DATE	DESCRIPTION	GM/SPEC	DWN	CHKD	SUPV	APVD BY	NO.	DATE	DESCRIPTION	GM/SPEC	DWN	CHKD	SUPV	APVD BY	NO.	DATE	DESCRIPTION	GM/SPEC

APPROVED BY		SO	
		SUPV	PT
		DSGN	PC/EE
		DWN	PT
		CHKD	PT
		OK	PT
		DATE	4/5/13
		SCALE	

TOPOCK GROUNDWATER REMEDIATION PROJECT
PIPELINE - PLAN AND PROFILE
STA 20+50 TO STA 28+75
PIPELINE "A"
GAS TRANSMISSION & DISTRIBUTION
PACIFIC GAS AND ELECTRIC COMPANY
SAN FRANCISCO, CALIFORNIA

MICROFILM	
BILL OF MATL	
DWG LIST	
SUPSDS	
SUPSD BY	
SHEET NO. of SHEETS	
C-07-10	REV

FILENAME: E2-C-XXX-0710AD.dwg

E


D

FOLD

C


B

A

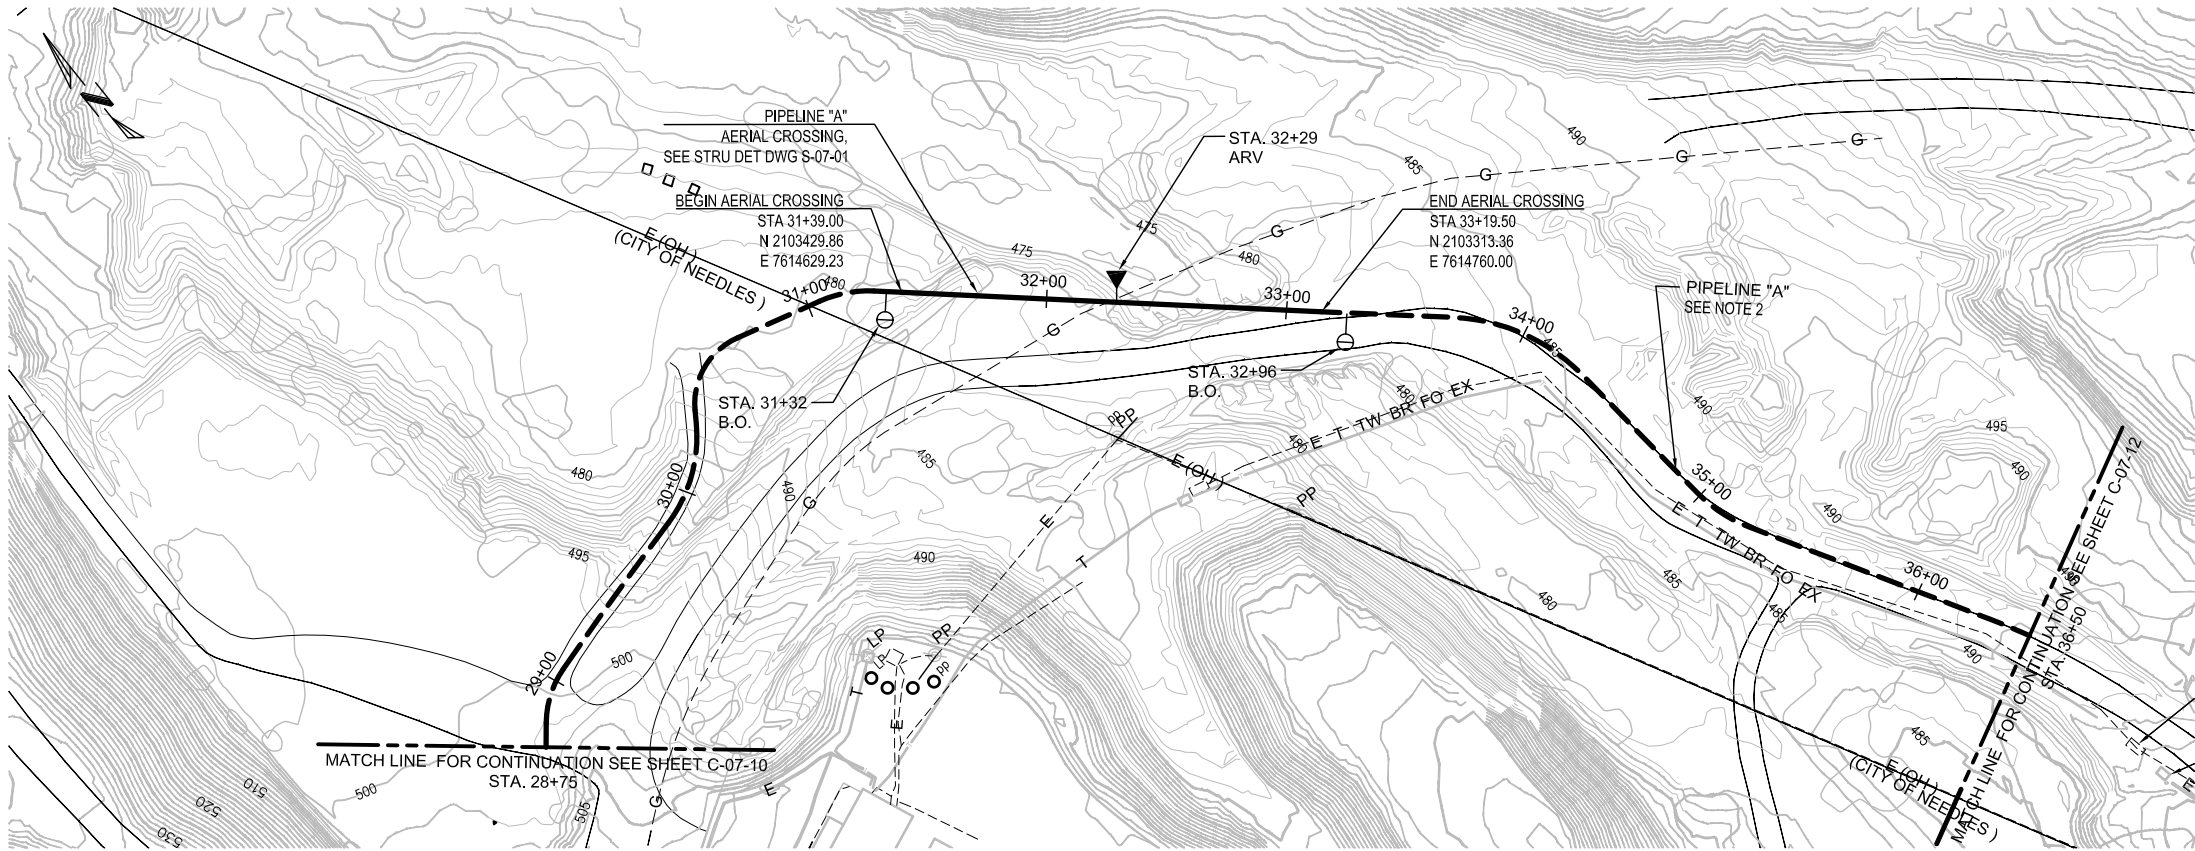

PIPELINE "A" - PLAN

(SCALE: 1" = 40' H)

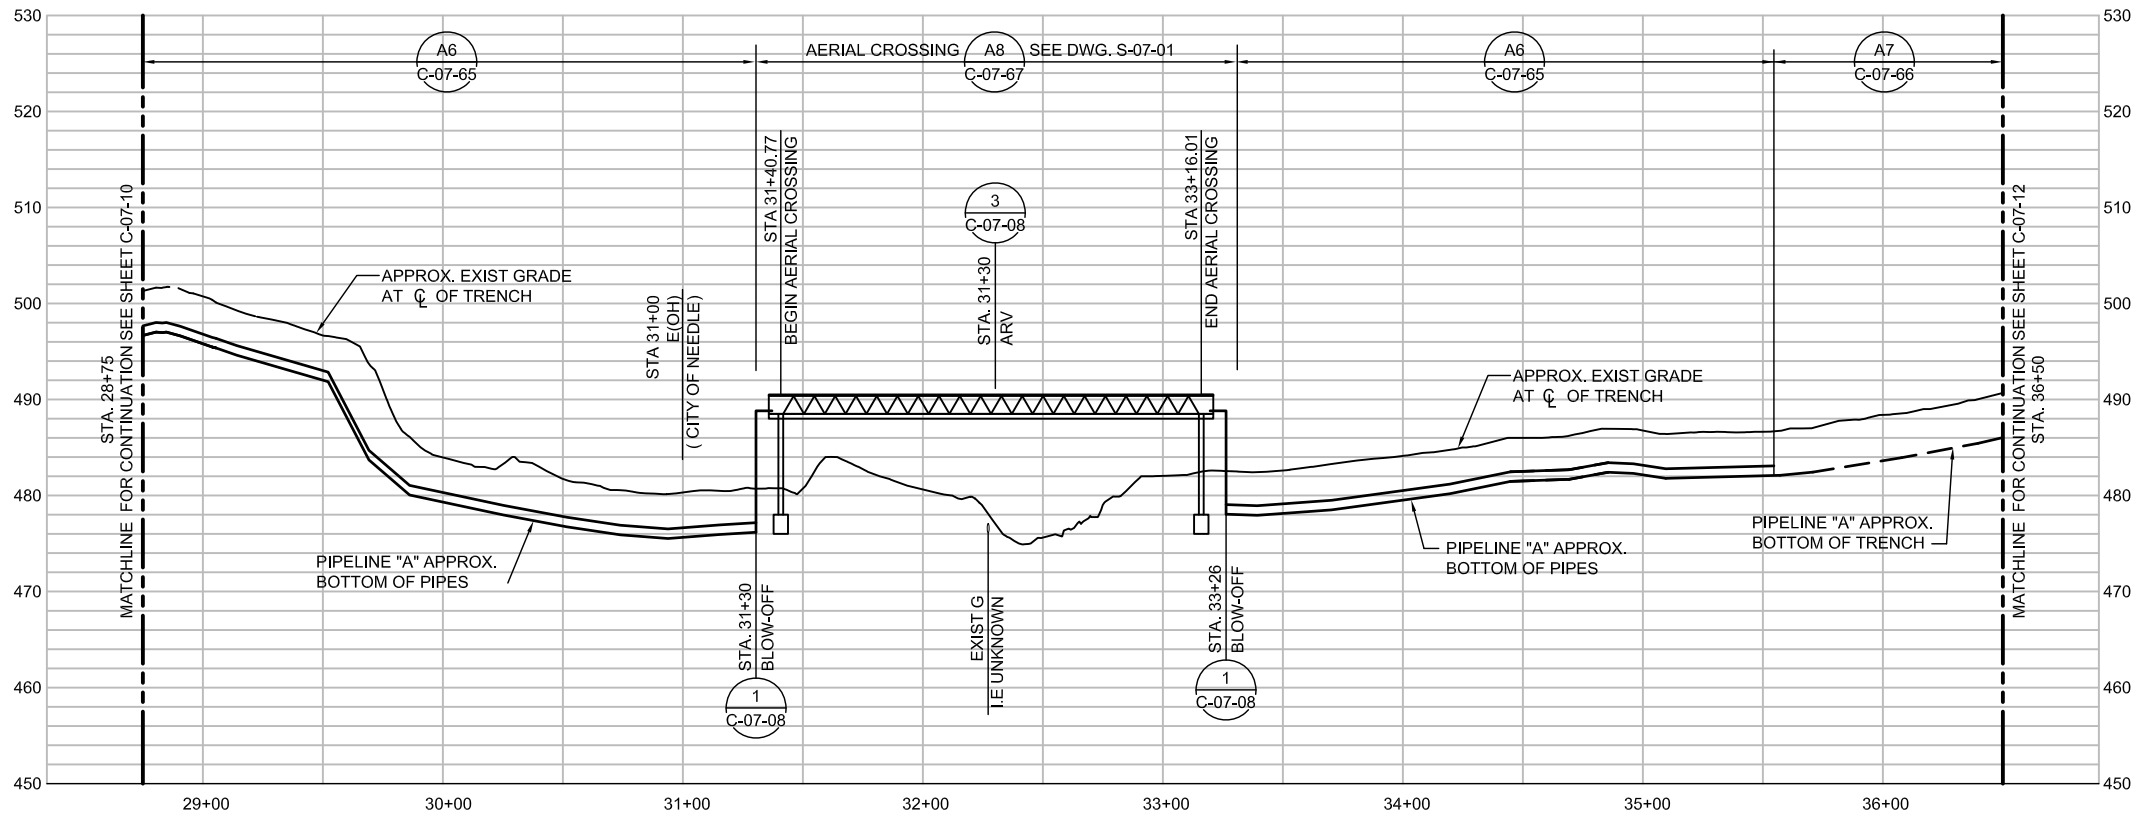

PIPELINE "A" - PROFILE

(SCALE: 1" = 40' H; 1" = 10' V)

NOTES:

1. DEPTHS OF EXISTING UTILITIES ARE UNKNOWN. ALL POTENTIAL CONFLICTS BETWEEN NEW PIPE CONSTRUCTION AND EXISTING UTILITIES WILL BE POTHOLED PRIOR TO THE 100% DESIGN. A DETERMINATION WILL BE MADE WHETHER TO RELOCATE EXISTING UTILITIES OR RE-ROUTE NEW PIPE TRENCHES AROUND EXISTING UTILITIES. THIS WILL BE INCORPORATED INTO THE 100% DESIGN.
2. THE NEW PIPELINE ALIGNMENT SHOWS CENTER OF TRENCH. THE NUMBER AND SIZES OF PIPE IN EACH TRENCH VARIES. REFER TO PIPE SECTION NUMBER ON EACH PLAN AND PROFILE SHEET AND PIPE SCHEDULE ON DRAWING C-07-03 FOR NUMBER AND SIZE OF EACH PIPE. REFER TO TRENCH DETAILS ON DRAWINGS C-07-65, C-07-66 AND C-07-67 FOR ARRANGEMENT OF PIPING IN EACH TRENCH SECTION.

E2 Consulting Engineers, Inc.
1900 Powell Street, Ste. 250
Emeryville, CA 94608
(510) 652-1164

CH2MHILL

REVISIONS										REVISIONS									
NO.	DATE	DESCRIPTION	GM/SPEC	DWN	CHKD	SUPV	APVD BY	NO.	DATE	DESCRIPTION	GM/SPEC	DWN	CHKD	SUPV	APVD BY	NO.	DATE	DESCRIPTION	GM/SPEC


APPROVED BY	SO
SUPV	PT
DSGN	PC/EE
DWN	PT
CHKD	PT
OK PT	
DATE	4/5/13
SCALES	

TOPOCK GROUNDWATER REMEDIATION PROJECT
PIPELINE - PLAN AND PROFILE
STA 28+75 TO STA 36+50
PIPELINE "A"
GAS TRANSMISSION & DISTRIBUTION
PACIFIC GAS AND ELECTRIC COMPANY
SAN FRANCISCO, CALIFORNIA

DRAFT
NOT FOR
CONSTRUCTION

MICROFILM	
BILL OF MATL	
DWG LIST	
SUPSDS	
SUPSD BY	
SHEET NO.	of SHEETS
C-07-11	REV

FILENAME: E2-C-XXX-0711AD.dwg

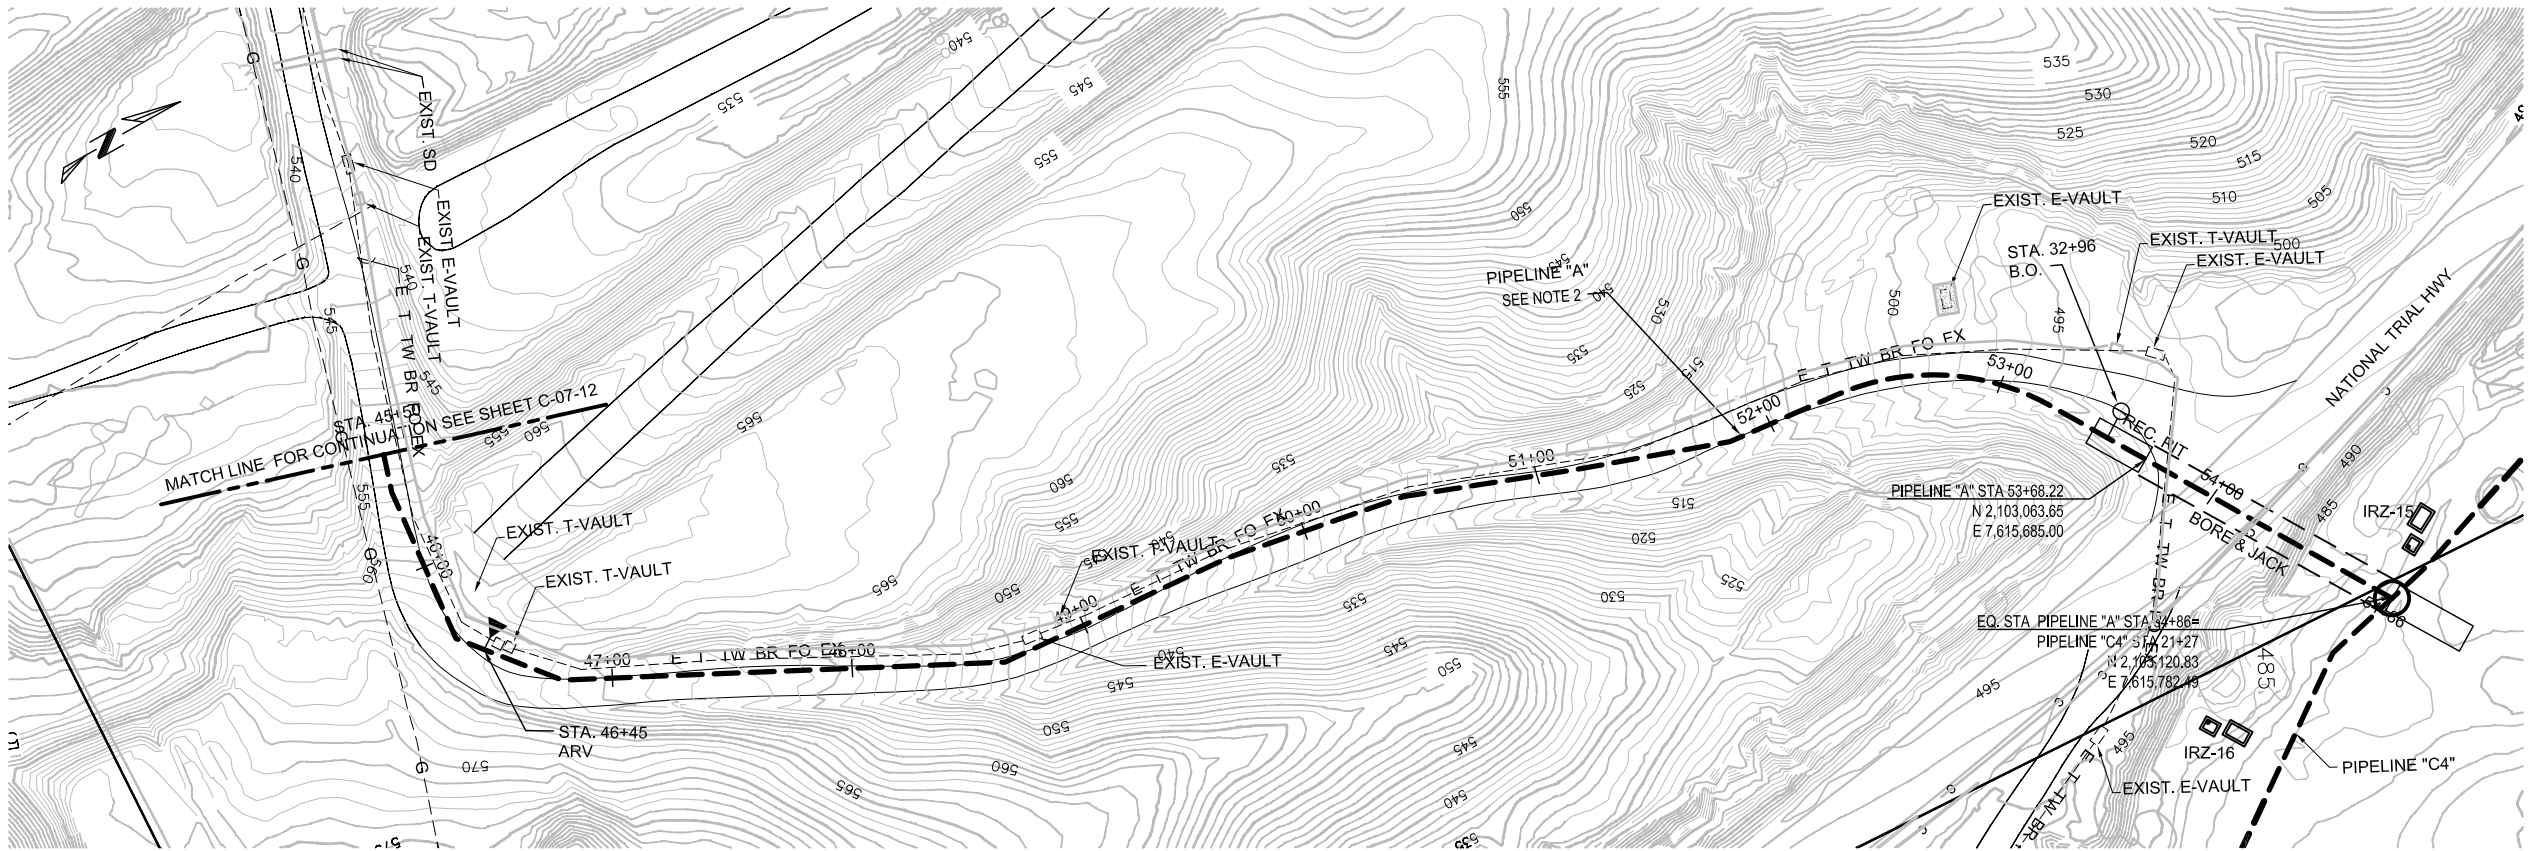


PIPELINE "A" - PLAN

(SCALE: 1" = 40' H)

NOTES:

1. DEPTHS OF EXISTING UTILITIES ARE UNKNOWN. ALL POTENTIAL CONFLICTS BETWEEN NEW PIPE CONSTRUCTION AND EXISTING UTILITIES WILL BE POTHOLED PRIOR TO THE 100% DESIGN. A DETERMINATION WILL BE MADE WHETHER TO RELOCATE EXISTING UTILITIES OR RE-ROUTE NEW PIPE TRENCHES AROUND EXISTING UTILITIES. THIS WILL BE INCORPORATED INTO THE 100% DESIGN.
2. THE NEW PIPELINE ALIGNMENT SHOWS CENTER OF TRENCH. THE NUMBER AND SIZES OF PIPE IN EACH TRENCH VARIES. REFER TO PIPE SECTION NUMBER ON EACH PLAN AND PROFILE SHEET AND PIPE SCHEDULE ON DRAWING C-07-03 FOR NUMBER AND SIZE OF EACH PIPE. REFER TO TRENCH DETAILS ON DRAWINGS C-07-65, C-07-66 AND C-07-67 FOR ARRANGEMENT OF PIPING IN EACH TRENCH SECTION.

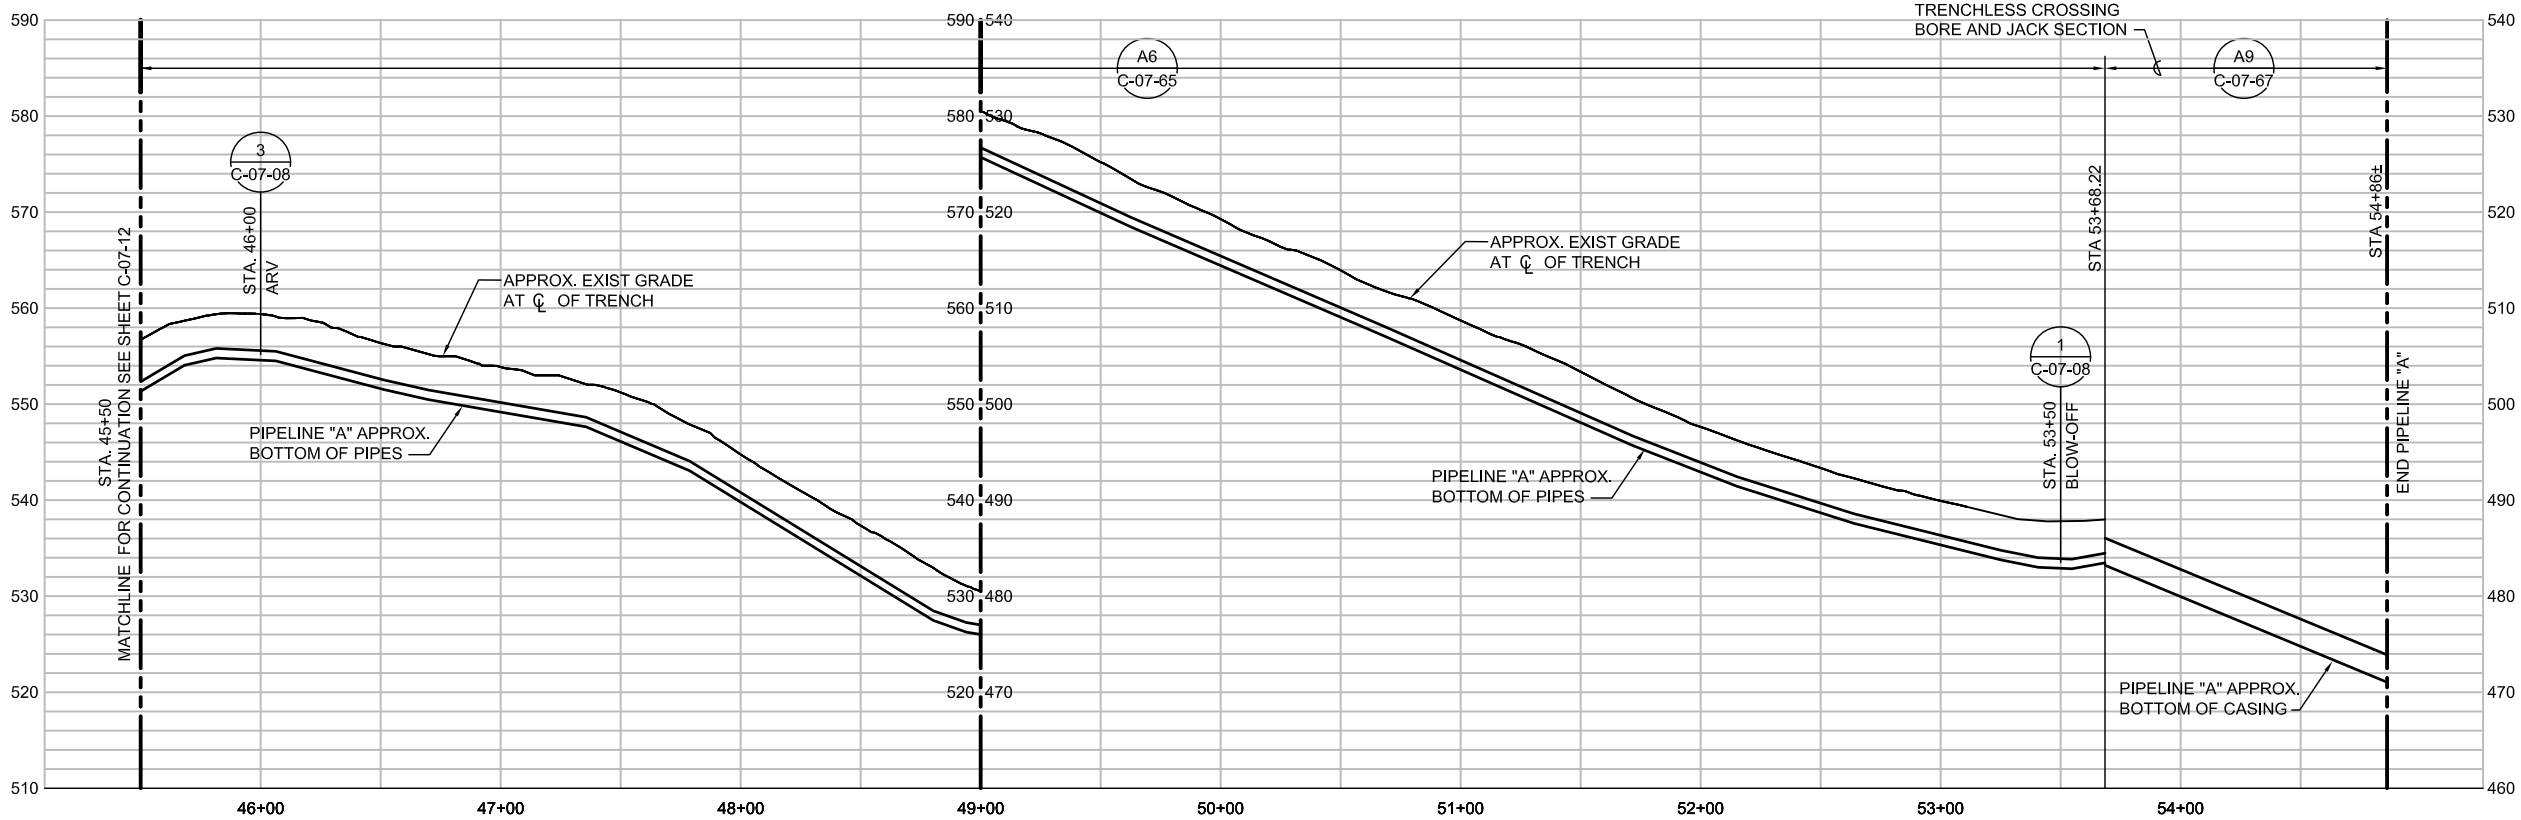

PIPELINE "A" - PROFILE

(SCALE: 1" = 40' H; 1" = 10' V)

DRAFT
NOT FOR
CONSTRUCTION

E2 Consulting Engineers, Inc.
1900 Powell Street, Ste. 250
Emeryville, CA 94608
(510) 652-1164

CH2MHILL


REVISIONS										REVISIONS									
NO.	DATE	DESCRIPTION	GM/SPEC	DWN	CHKD	SUPV	APVD BY	NO.	DATE	DESCRIPTION	GM/SPEC	DWN	CHKD	SUPV	APVD BY	NO.	DATE	DESCRIPTION	GM/SPEC

APPROVED BY	SO
	SUPV
	DSGN
	DWN
	CHKD
	OK PT
	DATE 4/5/13
	SCALES


TOPOCK GROUNDWATER REMEDIATION PROJECT
PIPELINE - PLAN AND PROFILE
STA 45+00 TO STA 54+86
PIPELINE "A"
GAS TRANSMISSION & DISTRIBUTION
PACIFIC GAS AND ELECTRIC COMPANY
SAN FRANCISCO, CALIFORNIA

MICROFILM	
BILL OF MATL	
DWG LIST	
SUPSDS	
SUPSD BY	
SHEET NO.	of SHEETS
C-07-13	REV

FILENAME: E2-C-XXX-0713AD.dwg

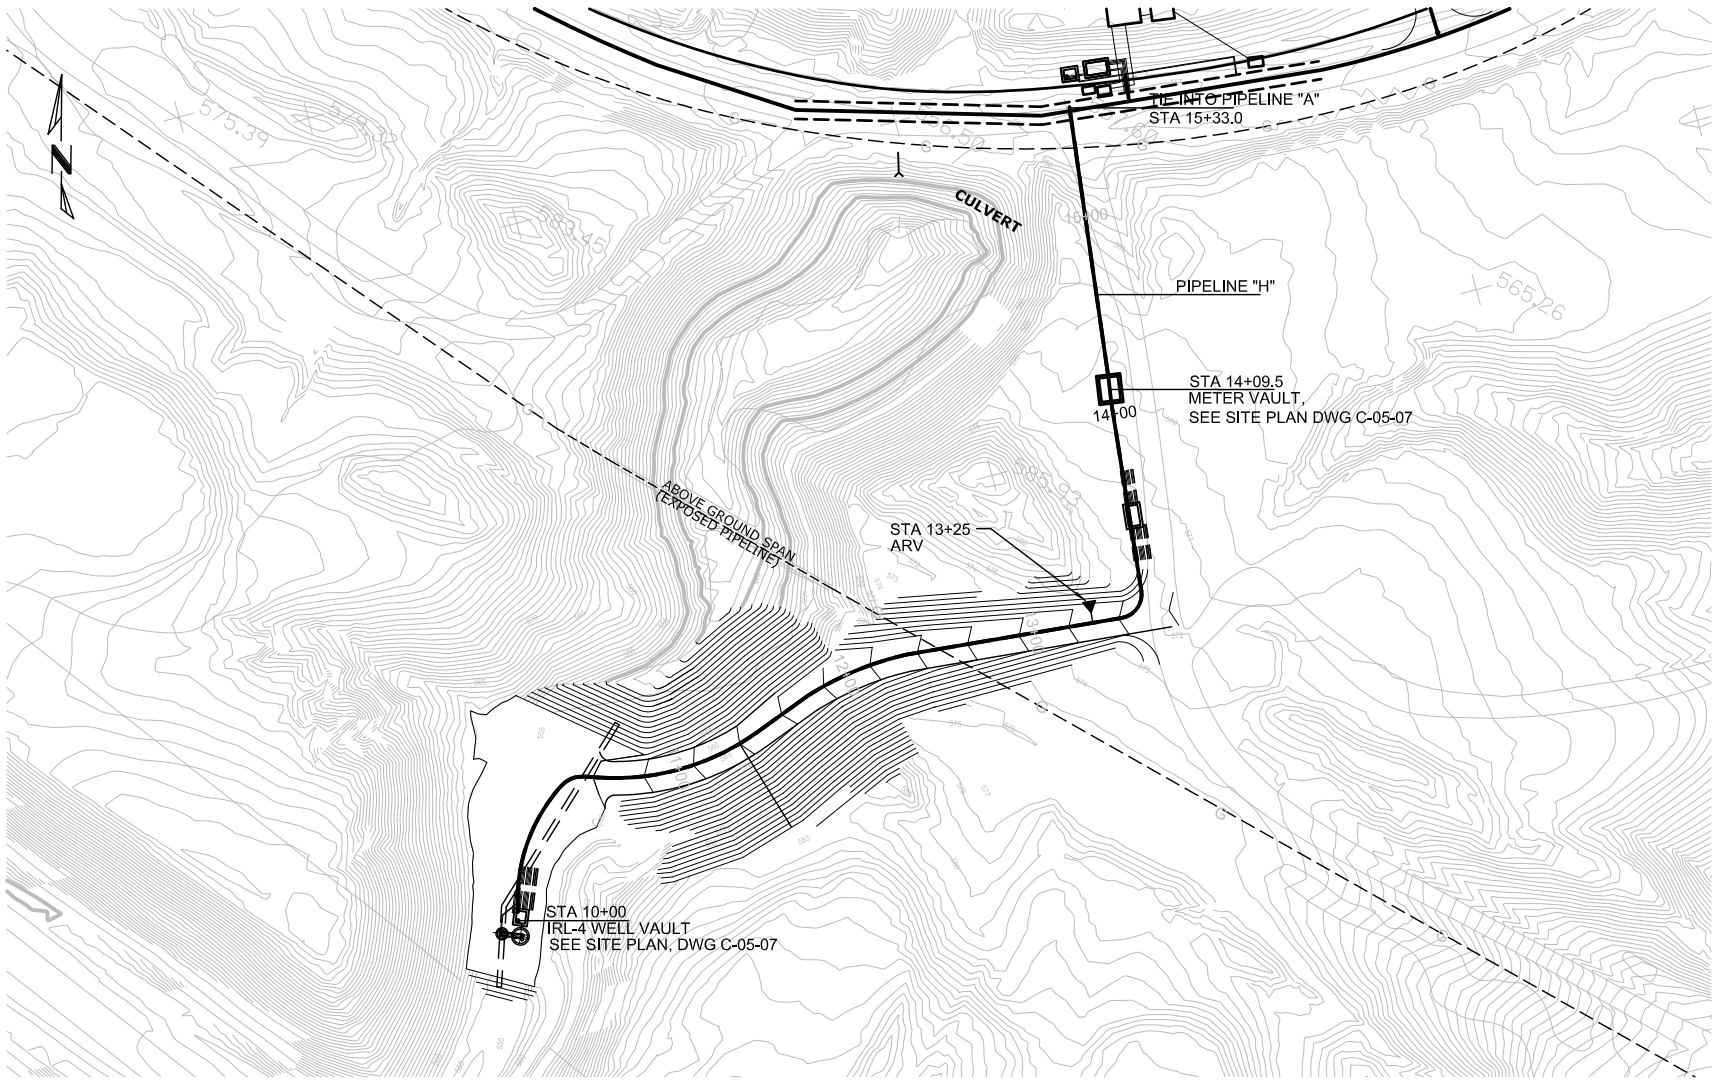


PIPELINE "H" - PLAN
(SCALE: 1" = 40' H)

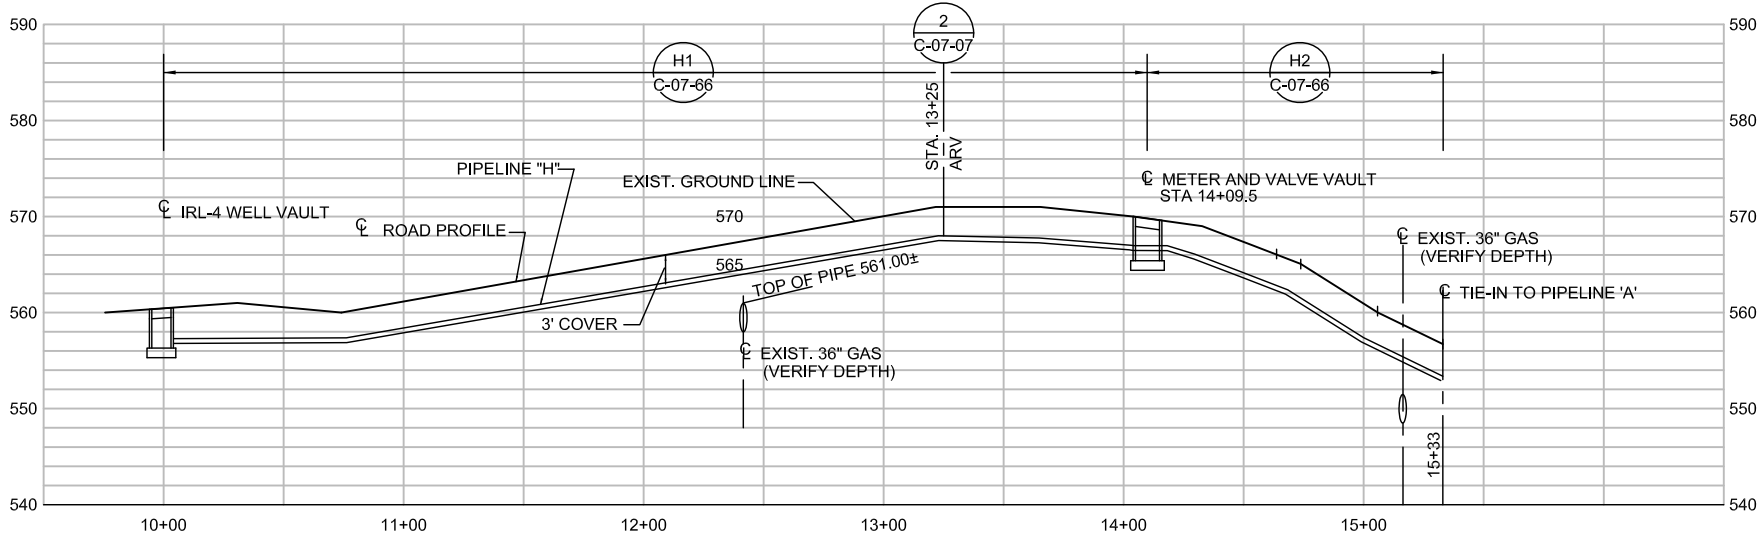

PIPELINE "H" - PROFILE
(SCALE: 1" = 40' H; 1" = 10' V)

NOTES:

1. DEPTHS OF EXISTING UTILITIES ARE UNKNOWN. ALL POTENTIAL CONFLICTS BETWEEN NEW PIPE CONSTRUCTION AND EXISTING UTILITIES WILL BE POTHOLED PRIOR TO THE 100% DESIGN. A DETERMINATION WILL BE MADE WHETHER TO RELOCATE EXISTING UTILITIES OR RE-ROUTE NEW PIPE TRENCHES AROUND EXISTING UTILITIES. THIS WILL BE INCORPORATED INTO THE 100% DESIGN.
2. THE NEW PIPELINE ALIGNMENT SHOWS CENTER OF TRENCH. THE NUMBER AND SIZES OF PIPE IN EACH TRENCH VARIES. REFER TO PIPE SECTION NUMBER ON EACH PLAN AND PROFILE SHEET AND PIPE SCHEDULE ON DRAWING C-07-03 FOR NUMBER AND SIZE OF EACH PIPE. REFER TO TRENCH DETAILS ON DRAWINGS C-07-65, C-07-66 AND C-07-67 FOR ARRANGEMENT OF PIPING IN EACH TRENCH SECTION.

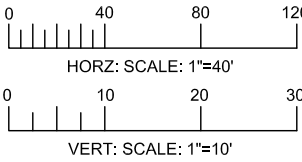

DRAFT
NOT FOR
CONSTRUCTION

E2 Consulting Engineers, Inc.
1900 Powell Street, Ste. 250
Emeryville, CA 94608
(510) 652-1164

CH2MHILL

REVISIONS										REVISIONS									
NO.	DATE	DESCRIPTION	GM/SPEC	DWN	CHKD	SUPV	APVD BY	NO.	DATE	DESCRIPTION	GM/SPEC	DWN	CHKD	SUPV	APVD BY	NO.	DATE	DESCRIPTION	GM/SPEC

APPROVED BY	SO
	SUPV
	DSGN
	PT
	DWN
	PC
	CHKD
	PT
	OK
	PT
	DATE 4/5/13
	SCALES

TOPOCK GROUNDWATER REMEDIATION PROJECT
PIPELINE - PLAN AND PROFILE
STA 10+00 TO STA 15+33
PIPELINE "H"
GAS TRANSMISSION & DISTRIBUTION
PACIFIC GAS AND ELECTRIC COMPANY
SAN FRANCISCO, CALIFORNIA

MICROFILM	
BILL OF MATL	
DWG LIST	
SUPSDS	
SUPSD BY	
SHEET NO.	of SHEETS
C-07-14	REV

FILENAME: E2-C-XXX-0714.dwg

E


D

FOLD

C


B

A

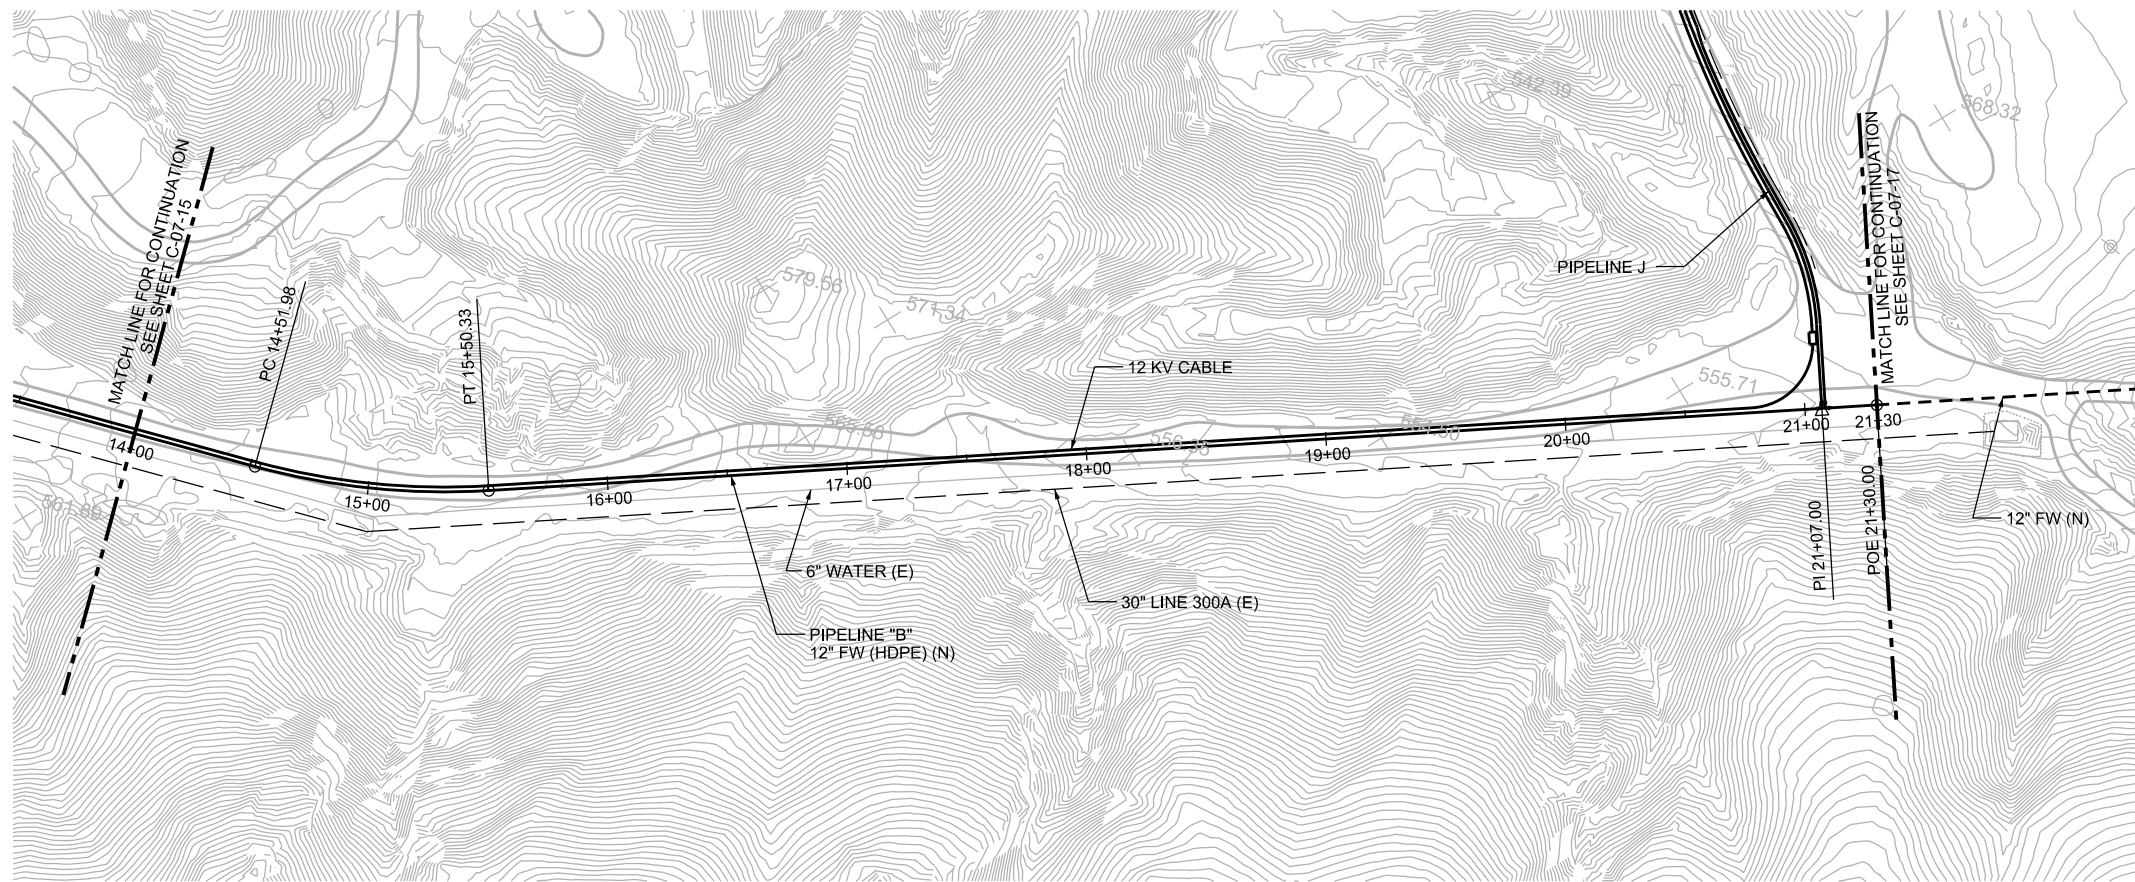


PIPELINE "B" - PLAN

(SCALE: 1" = 40')

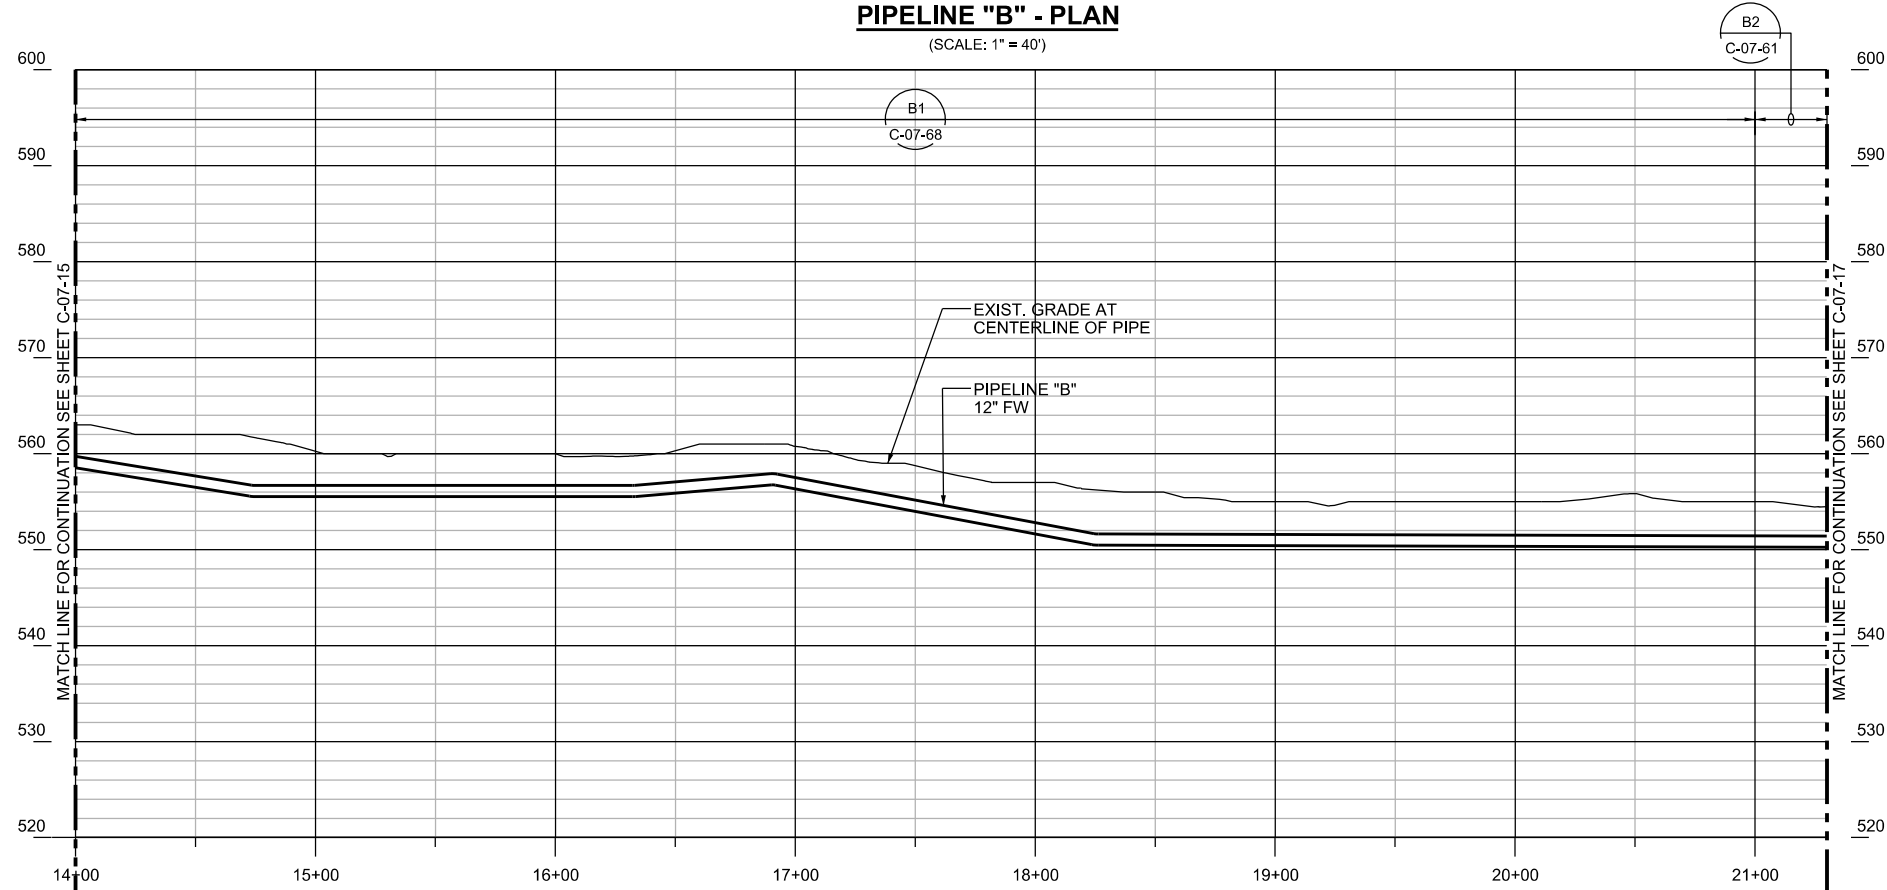

PIPELINE "B" - PROFILE

(SCALE: 1" = 40' H; 1" = 10' V)

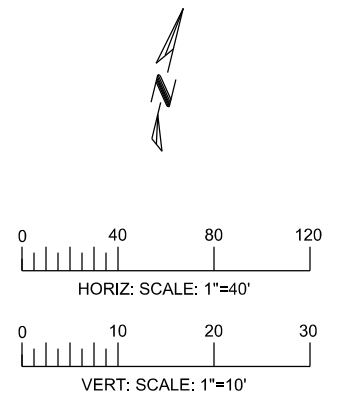

VERT: SCALE: 1"=10'

**- DRAFT -
NOT FOR
CONSTRUCTION**

AECOM

2101 WEBSTER STREET SUITE 1000
OAKLAND, CA 94612-3060


PROJECT NO. 60272335

[illegible]



APPROVED BY	SO	XXXXX
	SUPV	PD
	OSGN	TL
	OWN	TL
	CHKD	JM
	OK	PD
	DATE	09/12/12
	SCALES 1" = 40'-0"	

TOPOCK GROUNDWATER REMEDIATION PROJECT
PIPELINE - PLAN AND PROFILE
STA 14+00 TO STA 21+30
PIPELINE "B"
GAS TRANSMISSION & DISTRIBUTION
PACIFIC GAS AND ELECTRIC COMPANY
SAN FRANCISCO, CALIFORNIA

MICROFILM		
BILL OF MATL		
DWG LIST		
SUPSOS		
SUPSD BY		
SHEET NO.	OF	SHEETS
C-07-16		REV 0

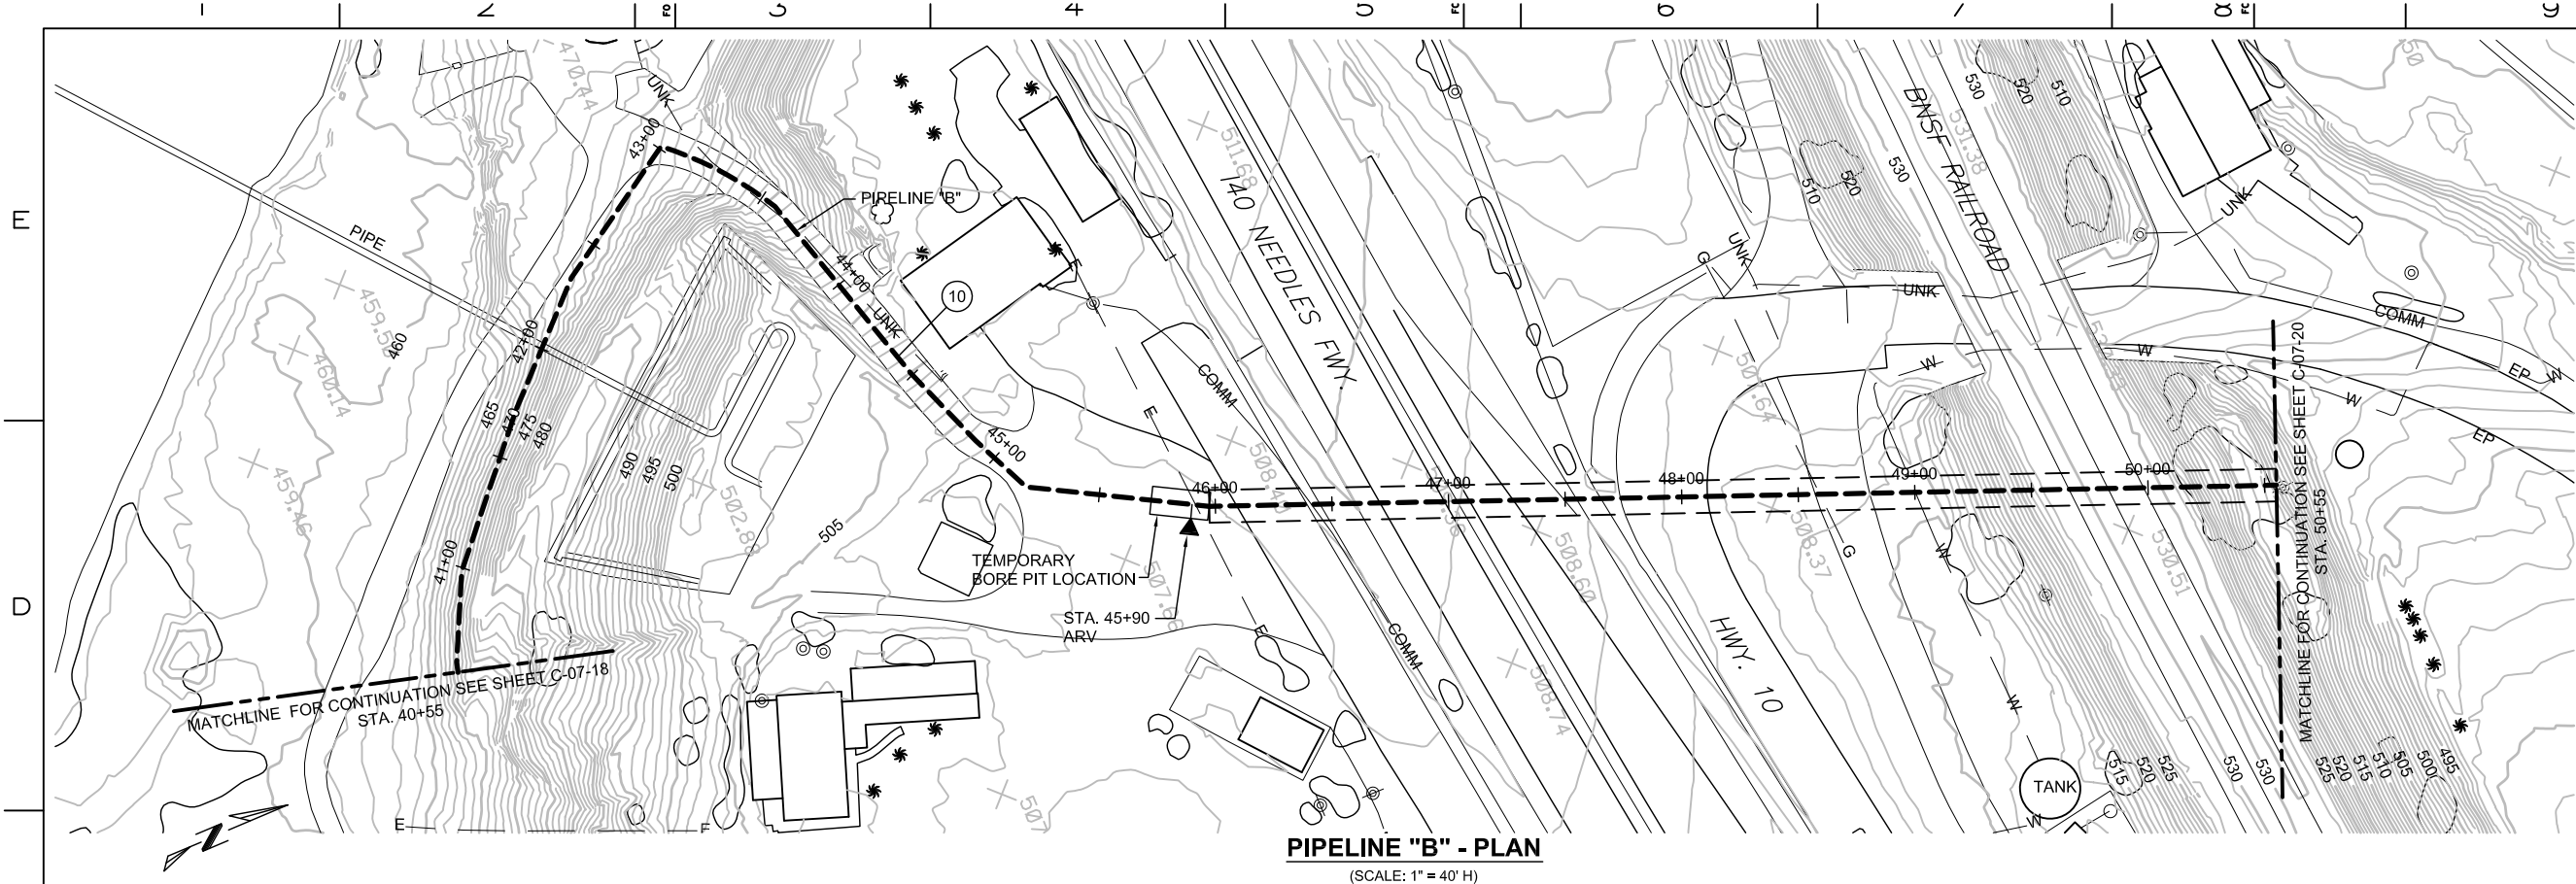

- NOTES:
1. DEPTHS OF EXISTING UTILITIES ARE UNKNOWN. ALL POTENTIAL CONFLICTS BETWEEN NEW PIPE CONSTRUCTION AND EXISTING UTILITIES WILL BE POTHOLED PRIOR TO THE 100% DESIGN. A DETERMINATION WILL BE MADE WHETHER TO RELOCATE EXISTING UTILITIES OR RE-ROUTE NEW PIPE TRENCHES AROUND EXISTING UTILITIES. THIS WILL BE INCORPORATED INTO THE 100% DESIGN.
 2. THE NEW PIPELINE ALIGNMENT SHOWS CENTER OF TRENCH. THE NUMBER AND SIZES OF PIPE IN EACH TRENCH VARIES. REFER TO PIPE SECTION NUMBER ON EACH PLAN AND PROFILE SHEET AND PIPE SCHEDULE ON DRAWING C-07-03 FOR NUMBER AND SIZE OF EACH PIPE. REFER TO TRENCH DETAILS ON DRAWINGS C-07-65, C-07-66 AND C-07-67 FOR ARRANGEMENT OF PIPING IN EACH TRENCH SECTION.

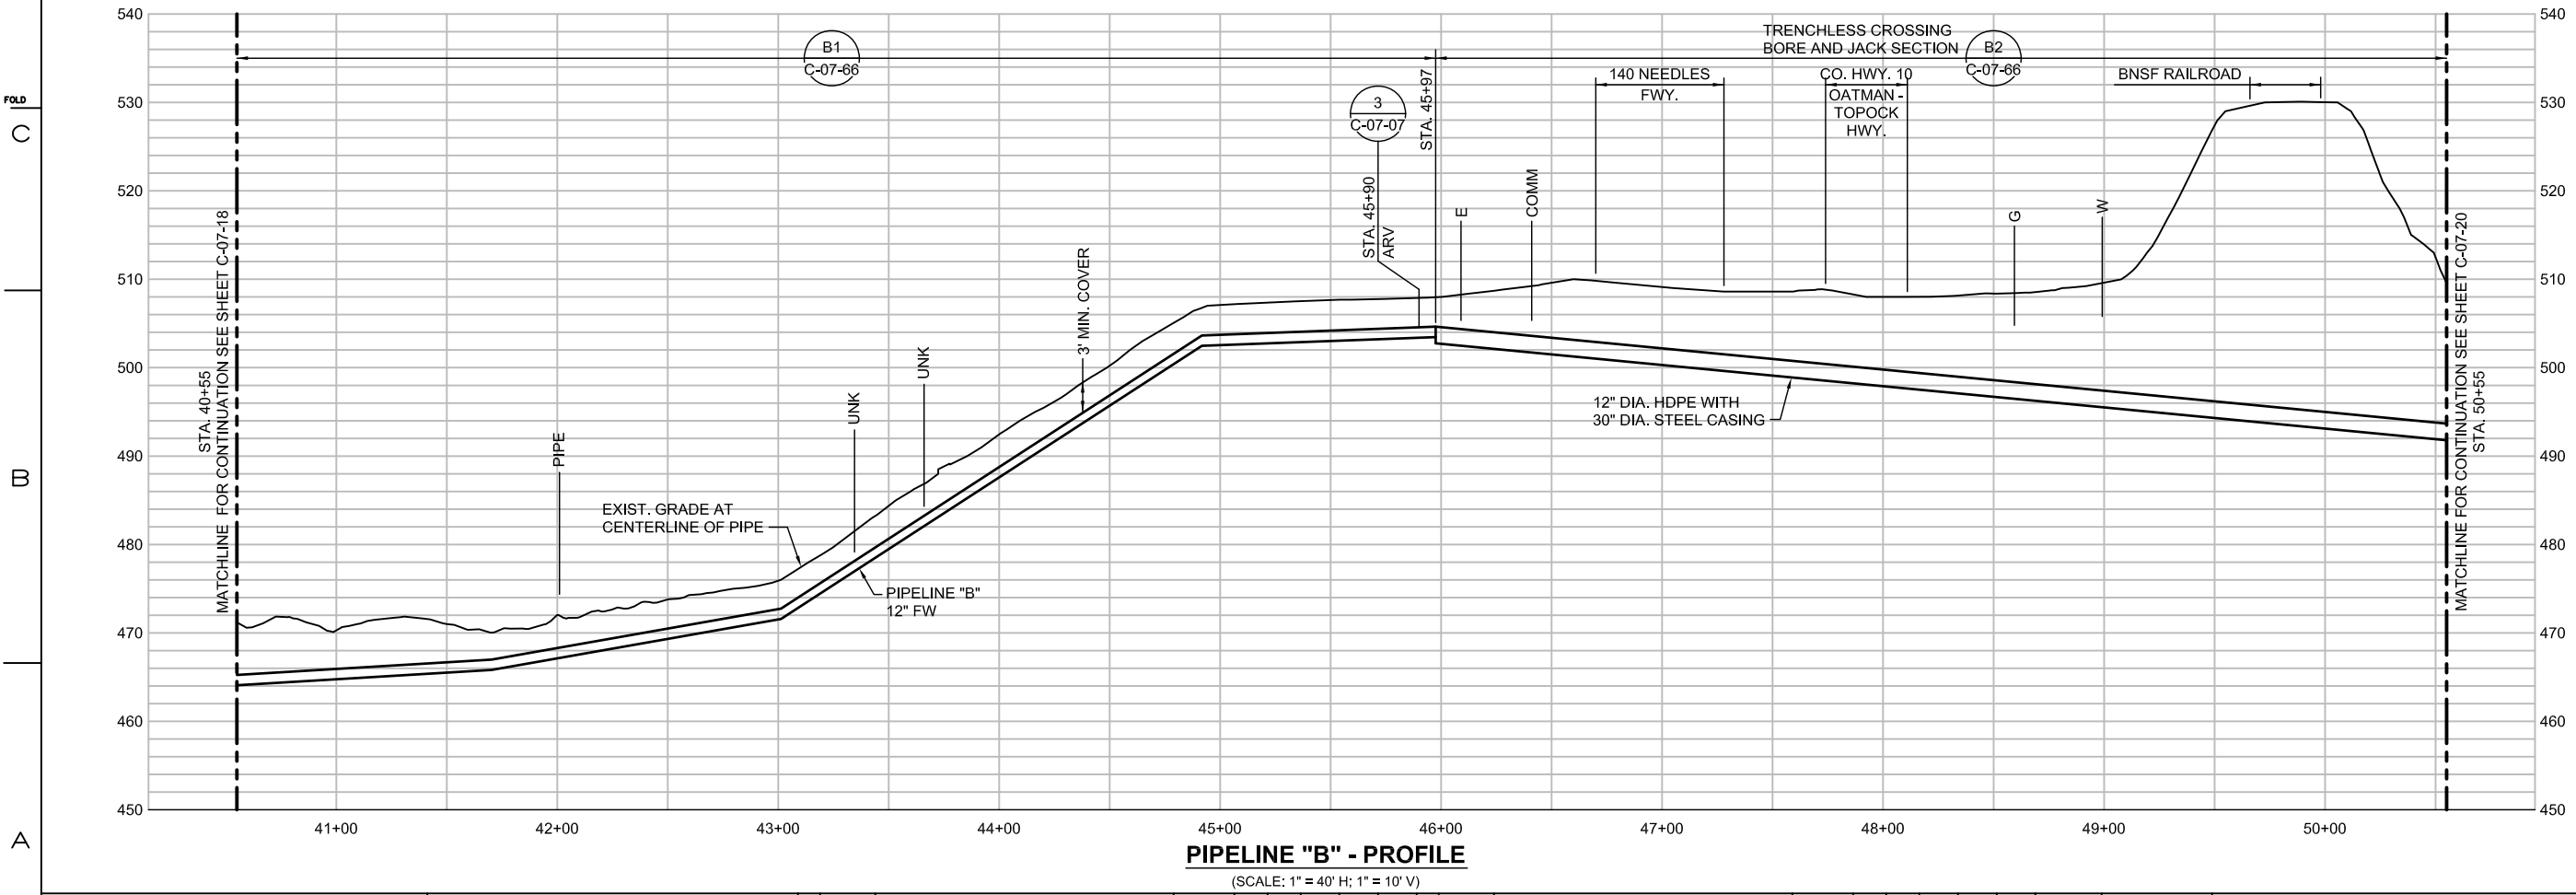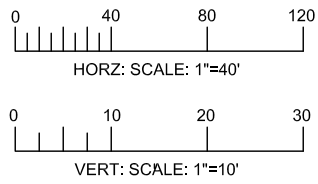



E2 Consulting Engineers, Inc.
1900 Powell Street, Ste. 250
Emeryville, CA 94608
(510) 652-1164

CH2MHILL

REVISIONS						REVISIONS					
NO.	DATE	DESCRIPTION	GM/SPEC	DWN	CHKD	SUPV	APVD BY	NO.	DATE	DESCRIPTION	GM/SPEC

TOPOCK GROUNDWATER REMEDIATION PROJECT

PIPELINE - PLAN AND PROFILE

STA 40+55 TO STA 50+55

PIPELINE "B"

GAS TRANSMISSION & DISTRIBUTION




PACIFIC GAS AND ELECTRIC COMPANY

SAN FRANCISCO, CALIFORNIA

DRAFT
NOT FOR
CONSTRUCTION

MICROFILM	
BILL OF MATL	
DWG LIST	
SUPSDS	
SUPSD BY	
SHEET NO.	of SHEETS
C-07-19	REV

FILENAME: E2-C-XXX-0719.dwg

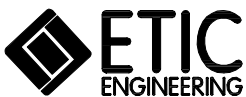
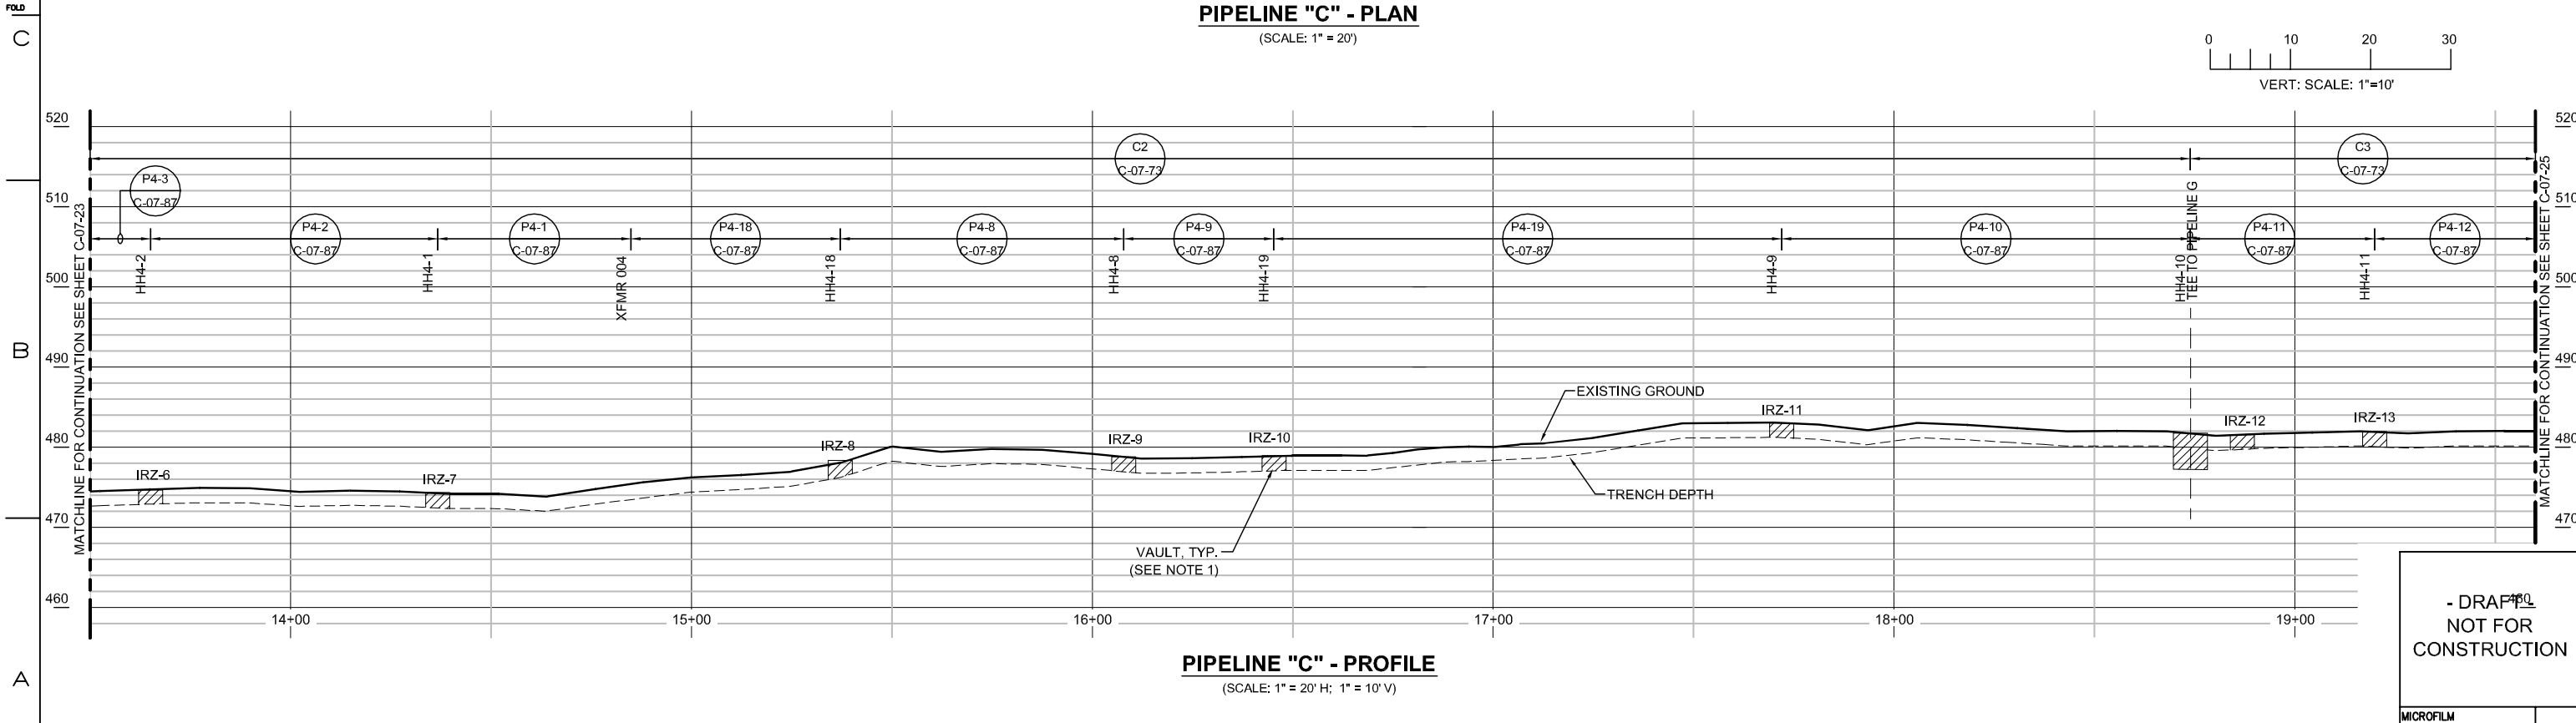
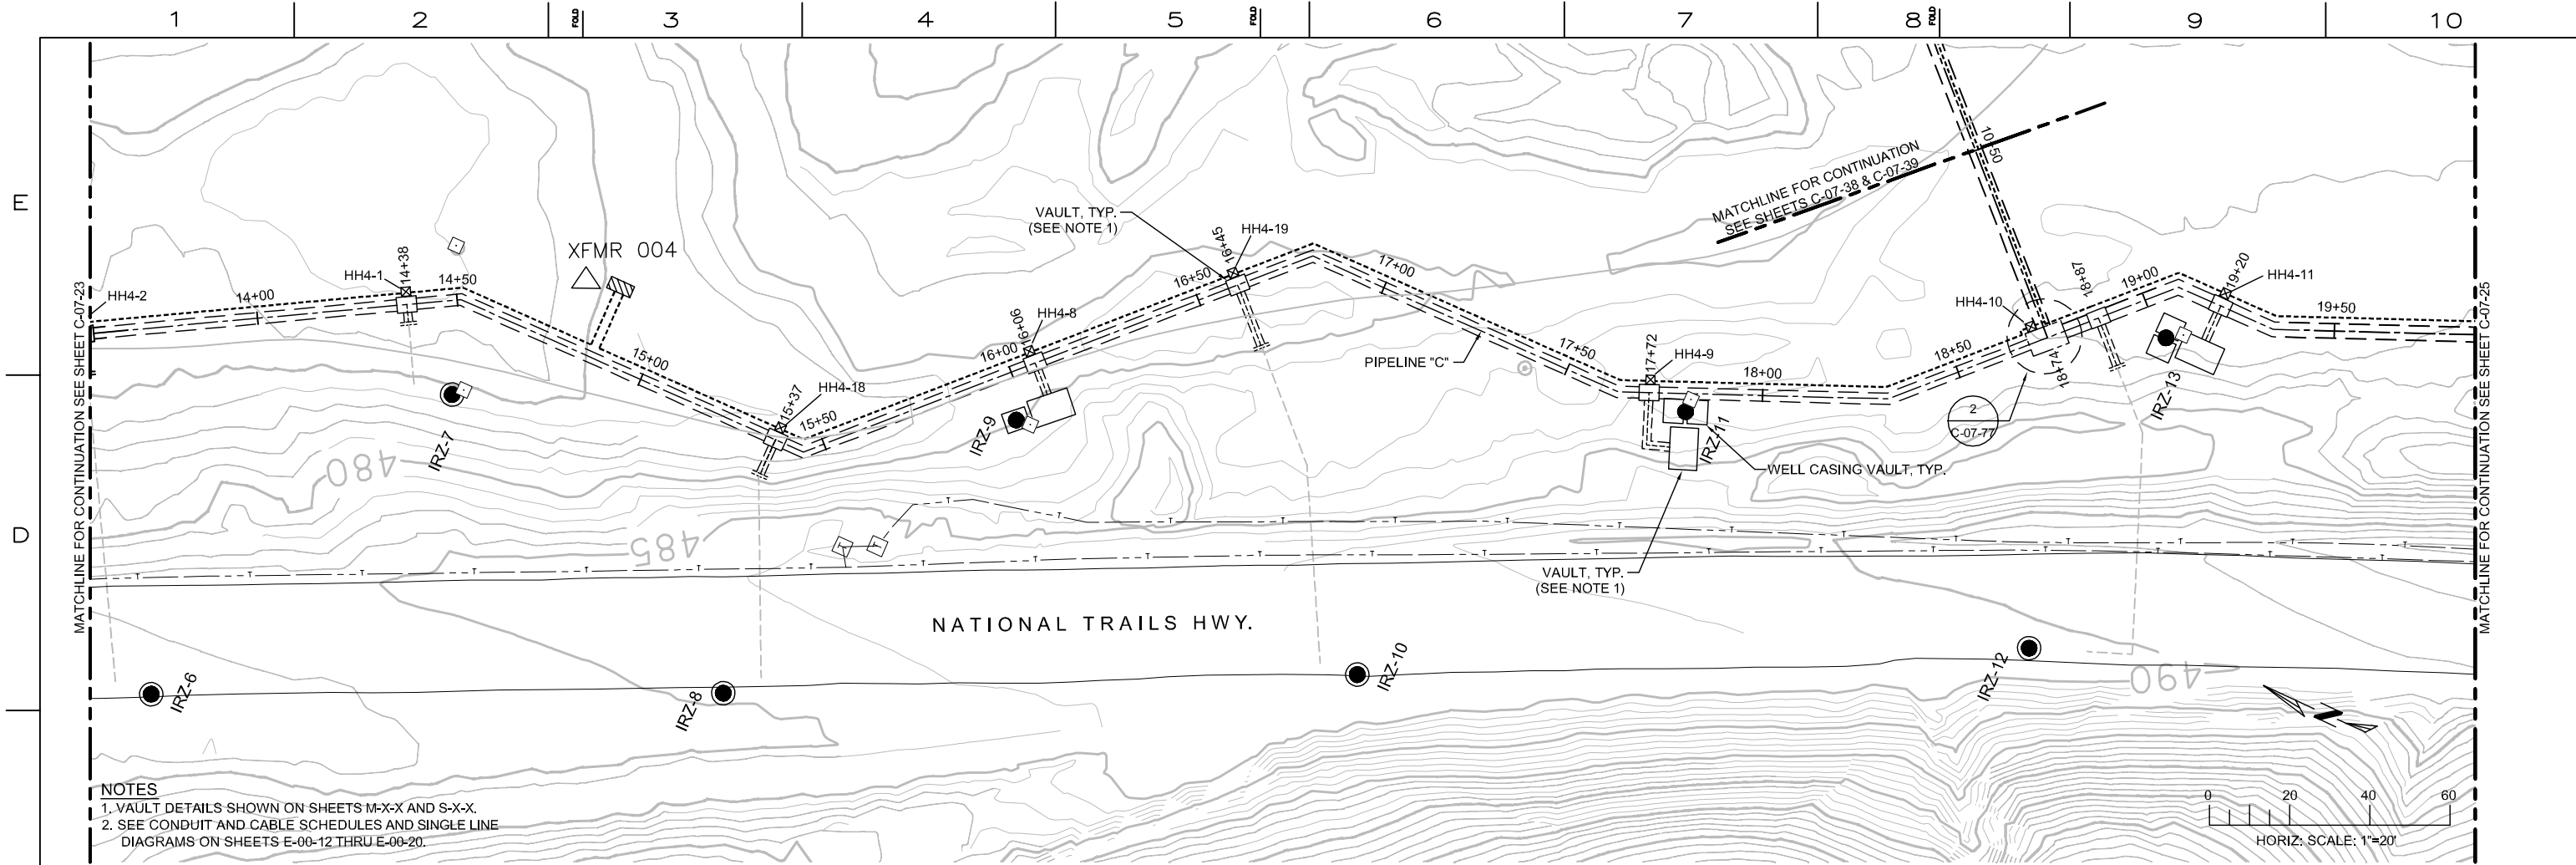


REVISIONS										REVISIONS									
NO.	DATE	DESCRIPTION	GM/SPEC	DWN	CHKD	SUPV	APVD	BY		NO.	DATE	DESCRIPTION	GM/SPEC	DWN	CHKD	SUPV	APVD	BY	
0	04/05/13	INTERMEDIATE (60%) DESIGN SUBMITTAL																	

APPROVED BY	SO
JEF	SUPV JPB
	DSGN KLD
	DWN AJW
	CHKD JPB
	OK JEF
	DATE 04/05/13
	SCALE 1" = 20'

TOPOCK GROUNDWATER REMEDIATION PROJECT
PIPELINE - PLAN AND PROFILE
STA 13+50 TO STA 19+60
PIPELINE "C2" & "C3"
GAS TRANSMISSION & DISTRIBUTION
PACIFIC GAS AND ELECTRIC COMPANY
SAN FRANCISCO, CALIFORNIA

- DRAFT NOT FOR CONSTRUCTION		
MICROFILM		
BILL OF MATL		
DWG LIST		
SUPSDS		
SUPSD BY		
SHEET NO.	of	SHEETS
C-07-24		REV

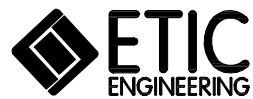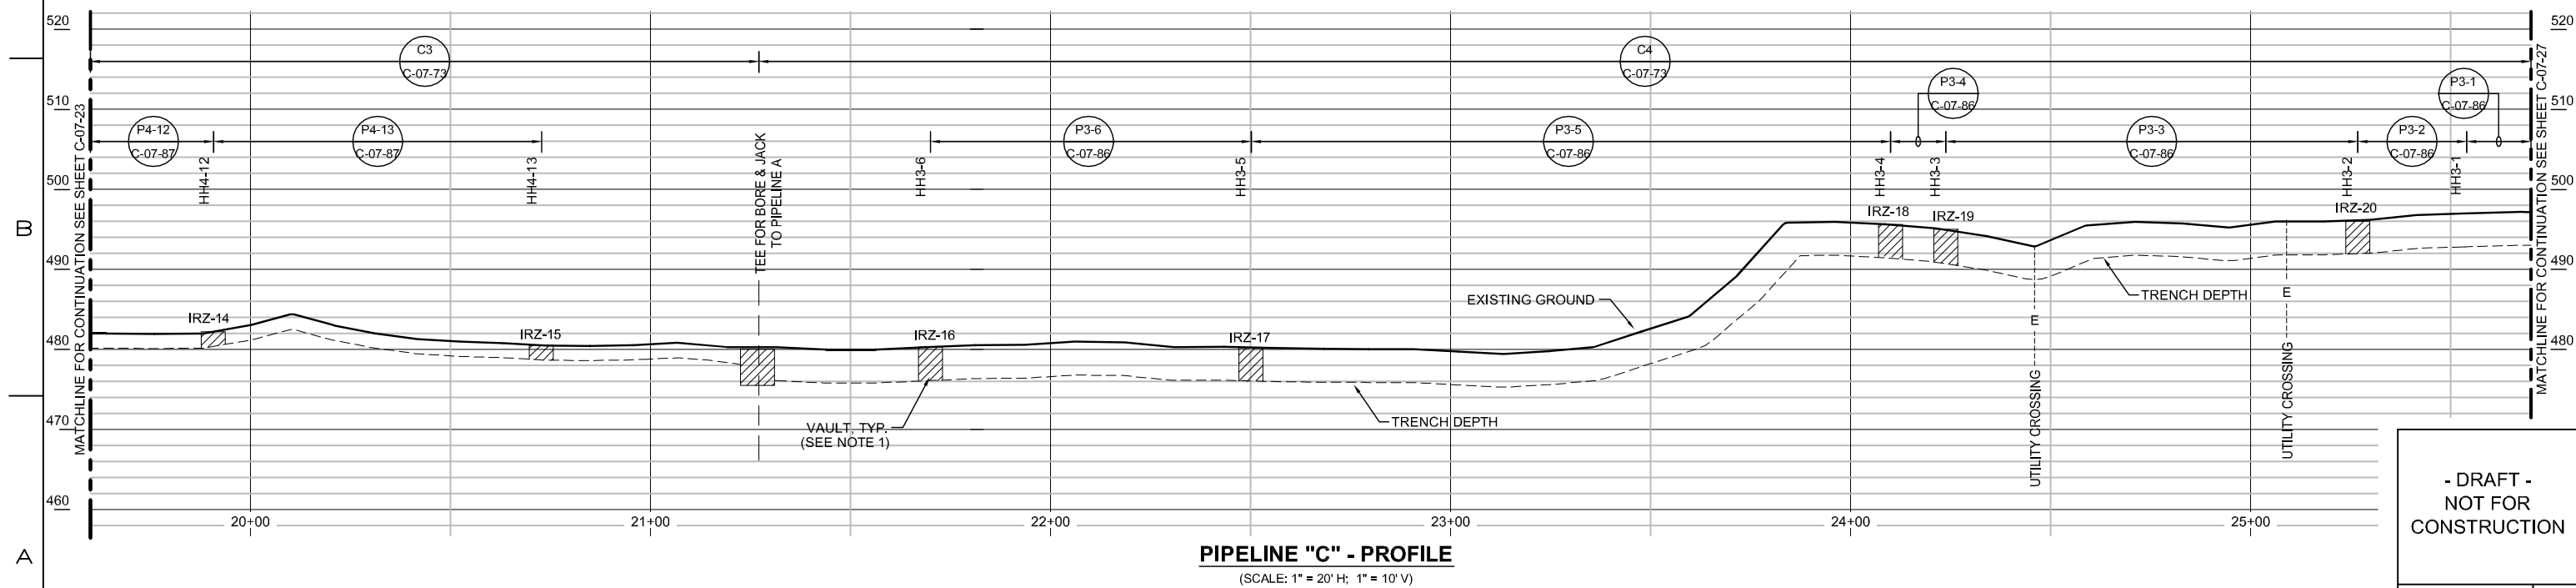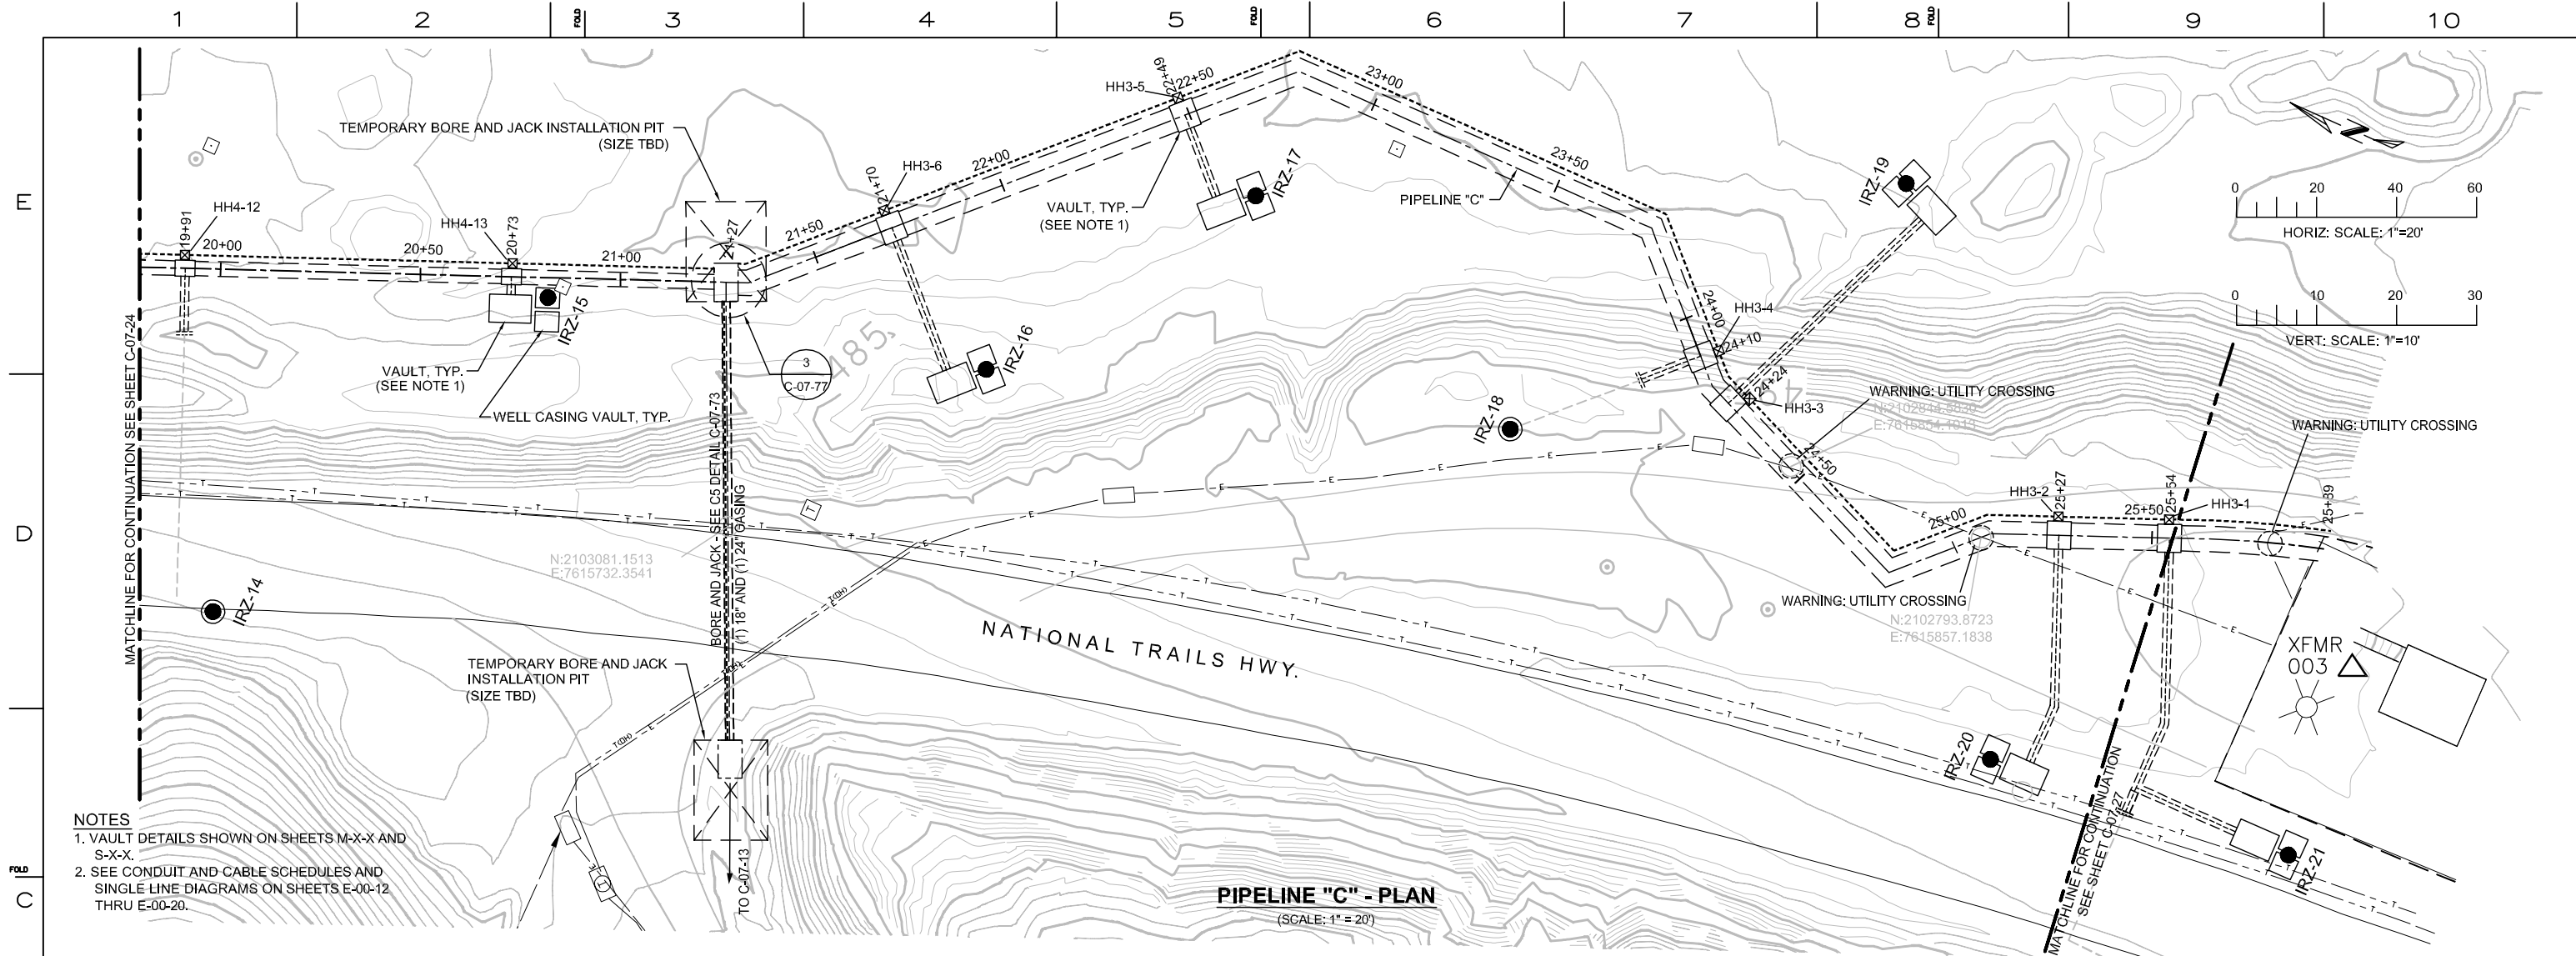

REVISIONS										REVISIONS									
NO.	DATE	DESCRIPTION	GM/SPEC	DWN	CHKD	SUPV	APVD BY	NO.	DATE	DESCRIPTION	GM/SPEC	DWN	CHKD	SUPV	APVD BY	NO.	DATE	DESCRIPTION	GM/SPEC
0	04/05/13	INTERMEDIATE (60%) DESIGN SUBMITTAL																	


APPROVED BY	SO
JEF	SUPV
	DSGN
	DWN
	CHKD
	OK JEF
	DATE
	04/05/13
	SCALES
	1" = 20'

TOPOCK GROUNDWATER REMEDIATION PROJECT
PIPELINE - PLAN AND PROFILE
STA 19+60 TO STA 25+89
PIPELINE "C3" & "C4"
GAS TRANSMISSION & DISTRIBUTION
PACIFIC GAS AND ELECTRIC COMPANY
SAN FRANCISCO, CALIFORNIA


BILL OF MATL		
DWG LIST		
SUPSDS		
SUPSD BY		
SHEET NO.	of	SHEETS
C-07-25		REV

04/05/2013, 08:38, G:\Graphics\A\T\POCK-01\Submit\60%_March\2013\HILL Formatted\C-07-23 to 43_Plan&Profile.dwg, Tab: C-07-25

E
D
C
B
A


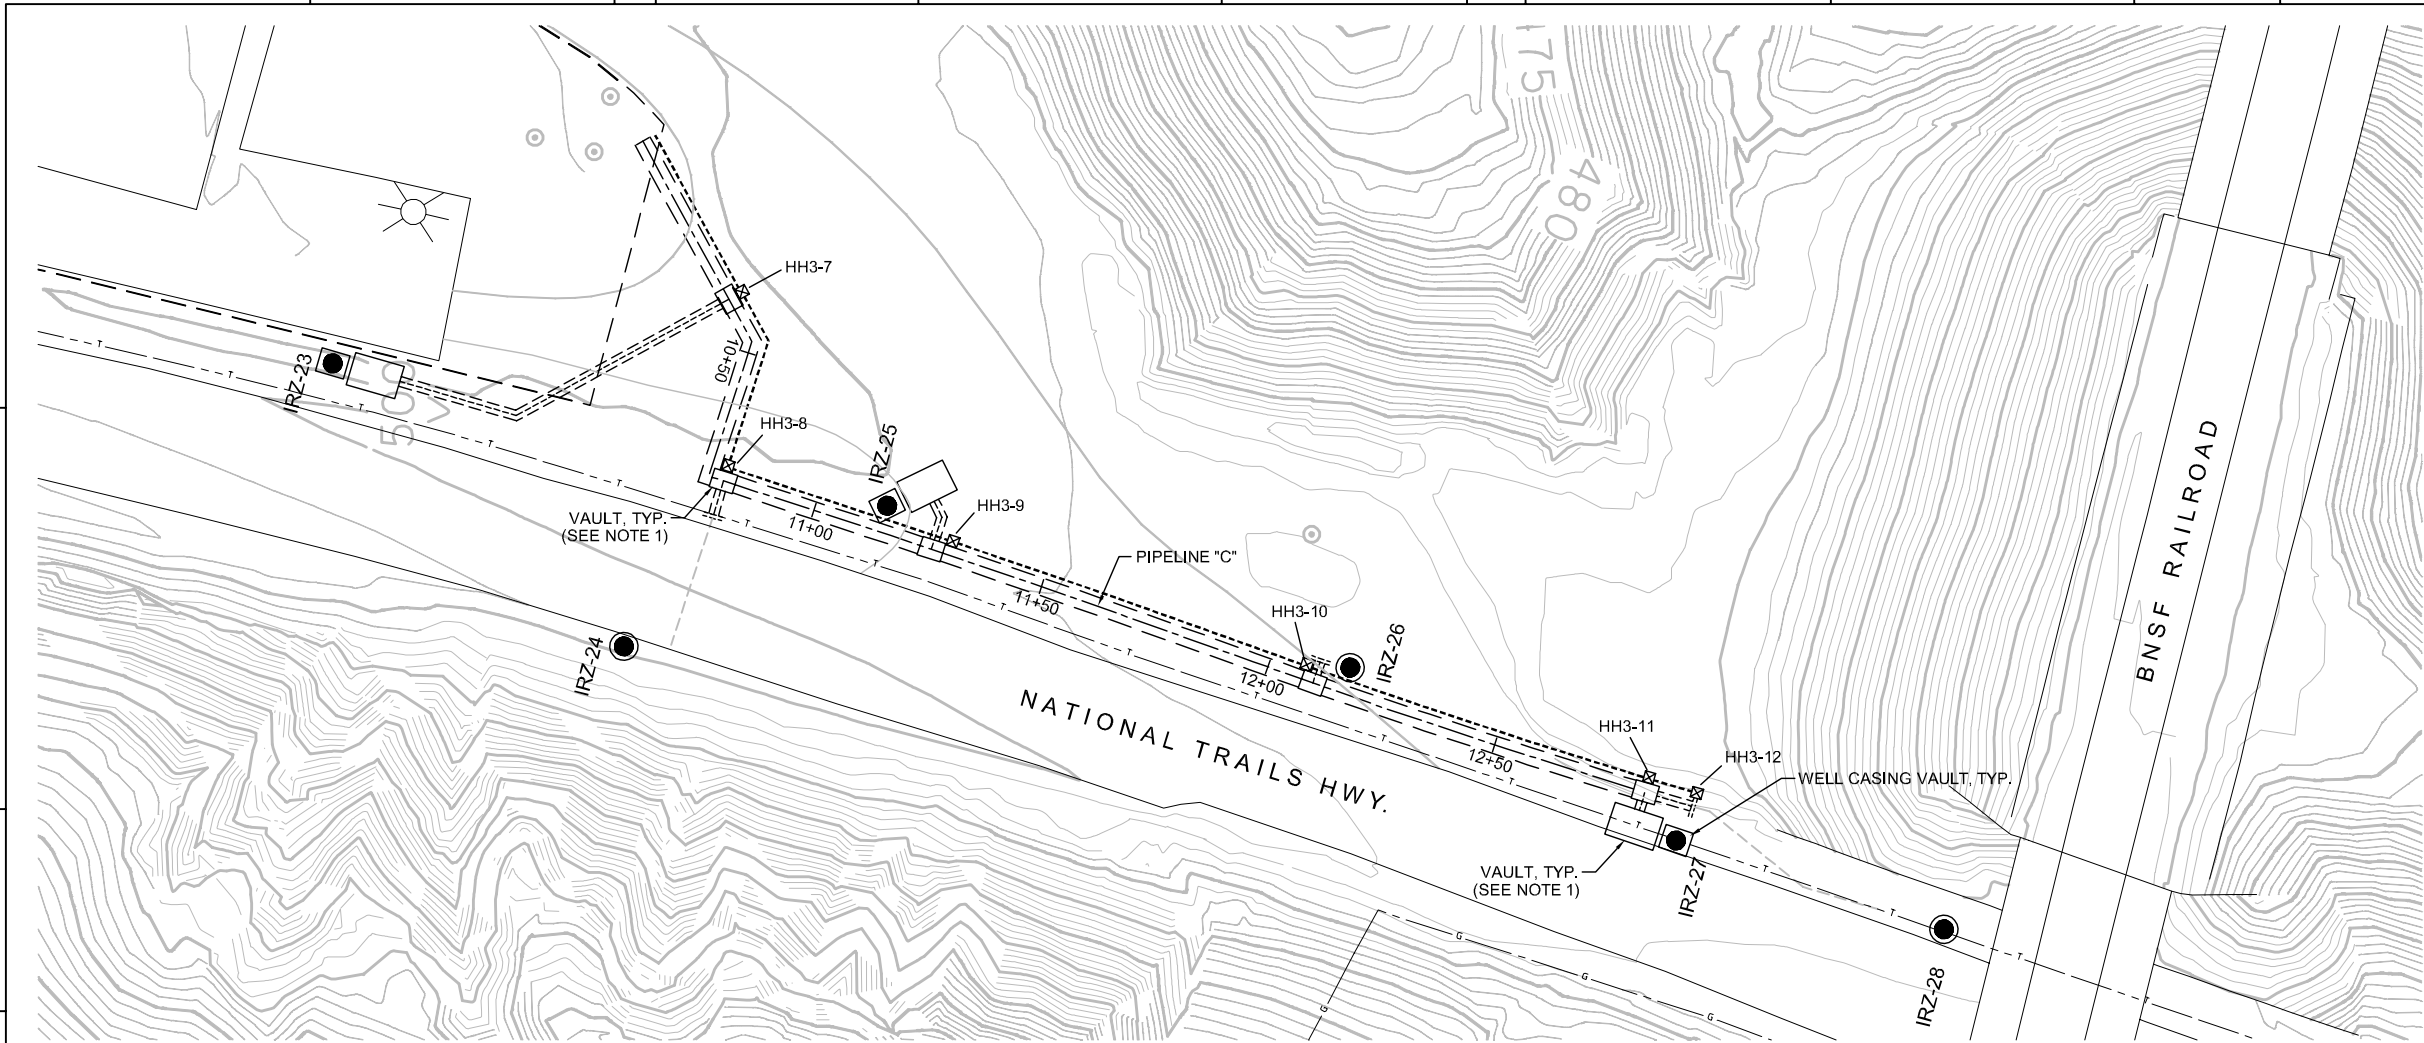


PIPELINE "C" - PLAN
(SCALE: 1" = 20')

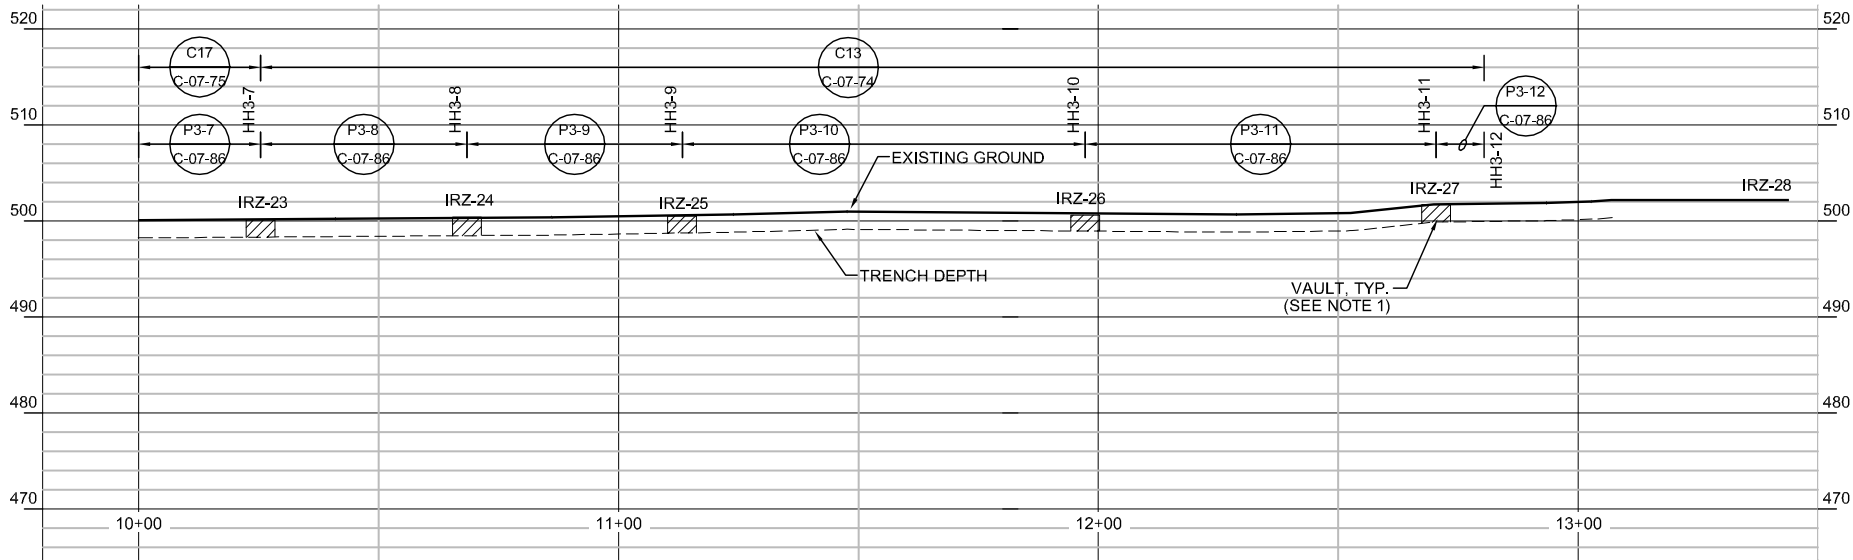

PIPELINE "C" - PROFILE
(SCALE: 1" = 20' H; 1" = 10' V)

- NOTES
1. VAULT DETAILS SHOWN ON SHEETS M-X-X AND S-X-X.
 2. SEE CONDUIT AND CABLE SCHEDULES AND SINGLE LINE DIAGRAM ON SHEETS E-00-12 THRU E-00-20.

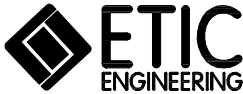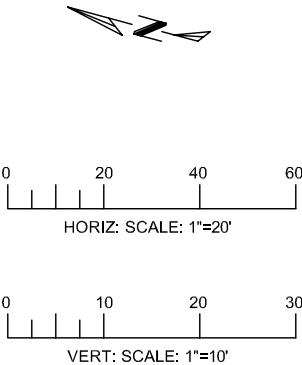



REVISIONS				REVISIONS			
NO.	DATE	DESCRIPTION	GM/SPEC	NO.	DATE	DESCRIPTION	GM/SPEC
0	04/05/13	INTERMEDIATE (60%) DESIGN SUBMITTAL					

APPROVED BY	SO
JEF	SUPV JPB
	DSGN KLD
	DWN AJW
	CHKD JPB
	OK JEF
DATE	04/05/13
SCALE	1" = 20'

TOPOCK GROUNDWATER REMEDIATION PROJECT
PIPELINE - PLAN AND PROFILE
STA 10+00 TO STA 12+70
PIPELINE "C17" & "C13"
GAS TRANSMISSION & DISTRIBUTION
PACIFIC GAS AND ELECTRIC COMPANY
SAN FRANCISCO, CALIFORNIA

- DRAFT -
NOT FOR
CONSTRUCTION

MICROFILM	
BILL OF MATL	
DWG LIST	
SUPSDS	
SUPSD BY	
SHEET NO.	of SHEETS
C-07-26	REV

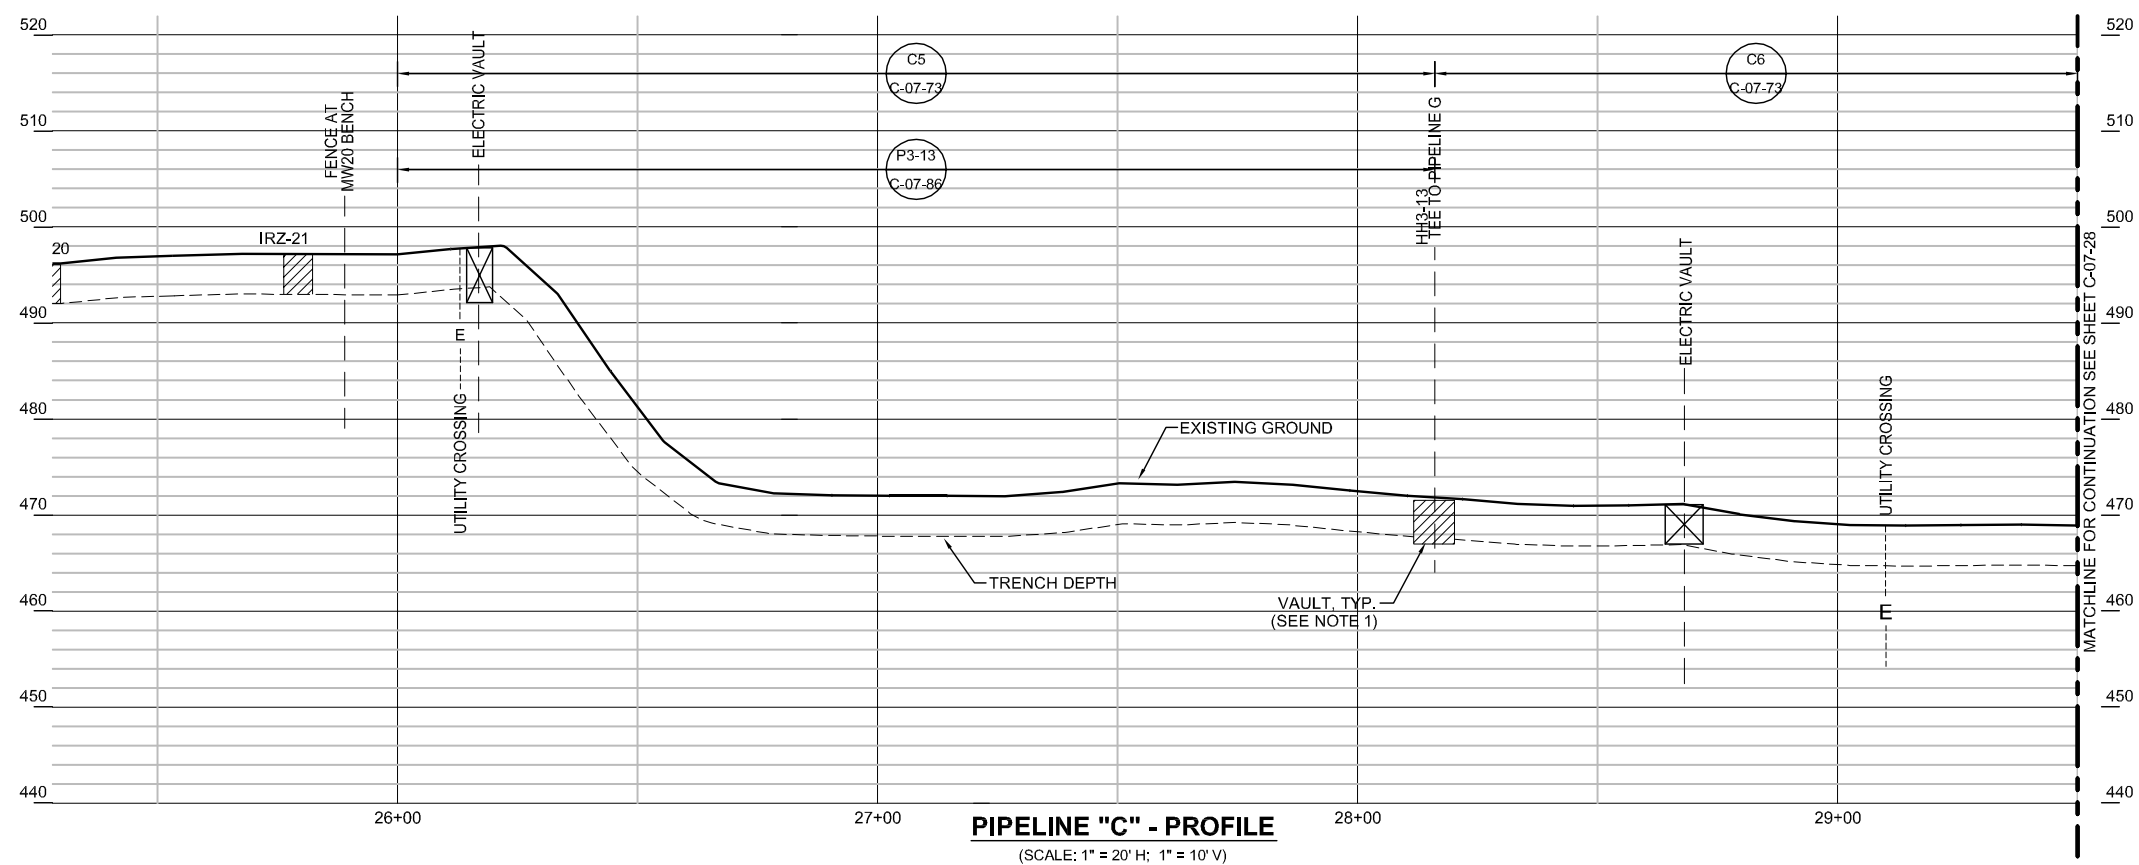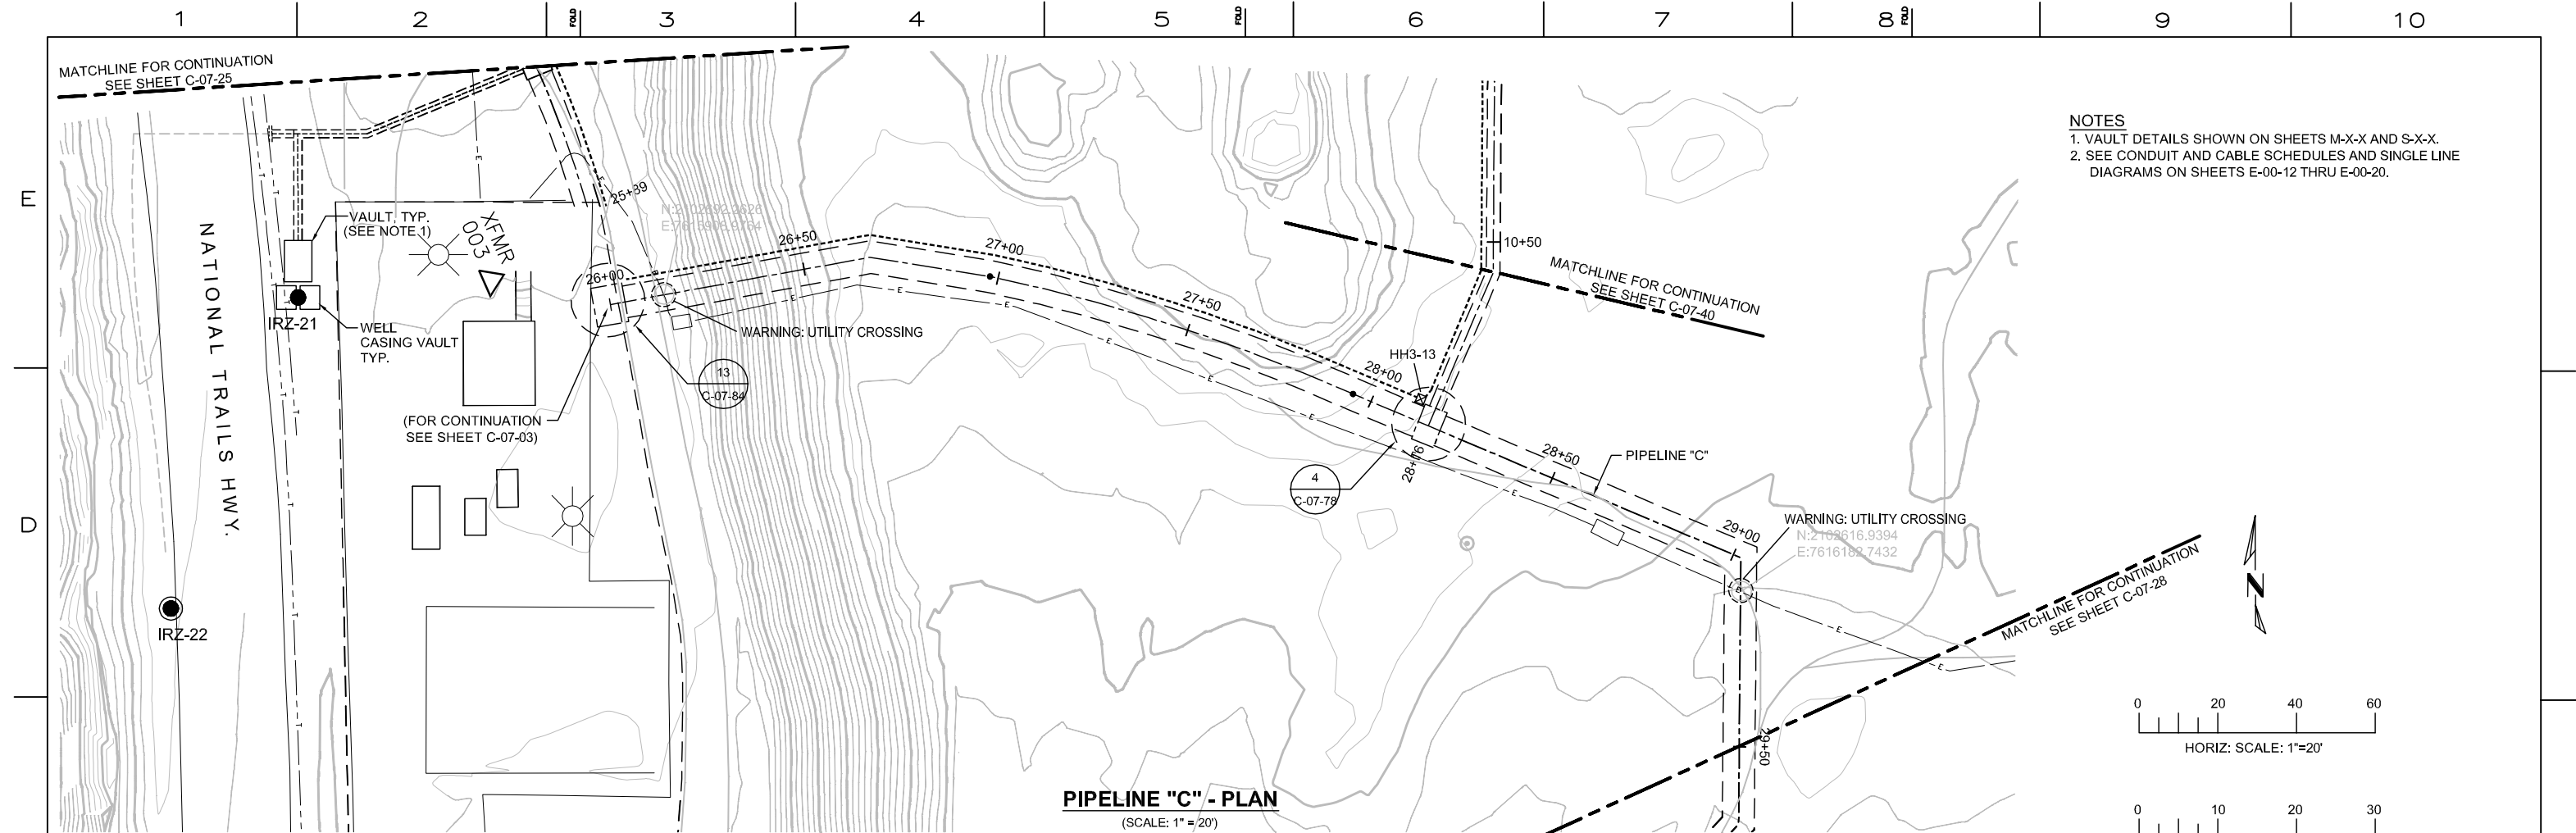

- DRAFT -
NOT FOR
CONSTRUCTION

MICROFILM		
BILL OF MATL		
DWG LIST		
SUPSDS		
SUPSD BY		
SHEET NO.		SHEETS
C-07-27		REV

TOPOCK GROUNDWATER REMEDIATION PROJECT
PIPELINE - PLAN AND PROFILE
STA 26+00 TO STA 29+50
PIPELINE "C6 & C7"
GAS TRANSMISSION & DISTRIBUTION
PACIFIC GAS AND ELECTRIC COMPANY
SAN FRANCISCO, CALIFORNIA

APPROVED BY	SO	
JEF	SUPV	JPB
	DSGN	KLD
	DWN	AJW
	CHKD	JPB
	OK	JEF
	DATE	04/05/13
	SCALES	1" = 20'


INTERMEDIATE (60%) DESIGN SUBMITTAL		AJW	KLD	JPB	JEF	
DESCRIPTION	GM/SPEC	DWN	CHKD	SUPV	APVD BY	
R E V I S I O N S						

										0	04/05/13
NO.	DATE	DESCRIPTION	GM/SPEC	DWN	CHKD	SUPV	APVD BY	NO.	DATE		
R E V I S I O N S											



ARCADIS



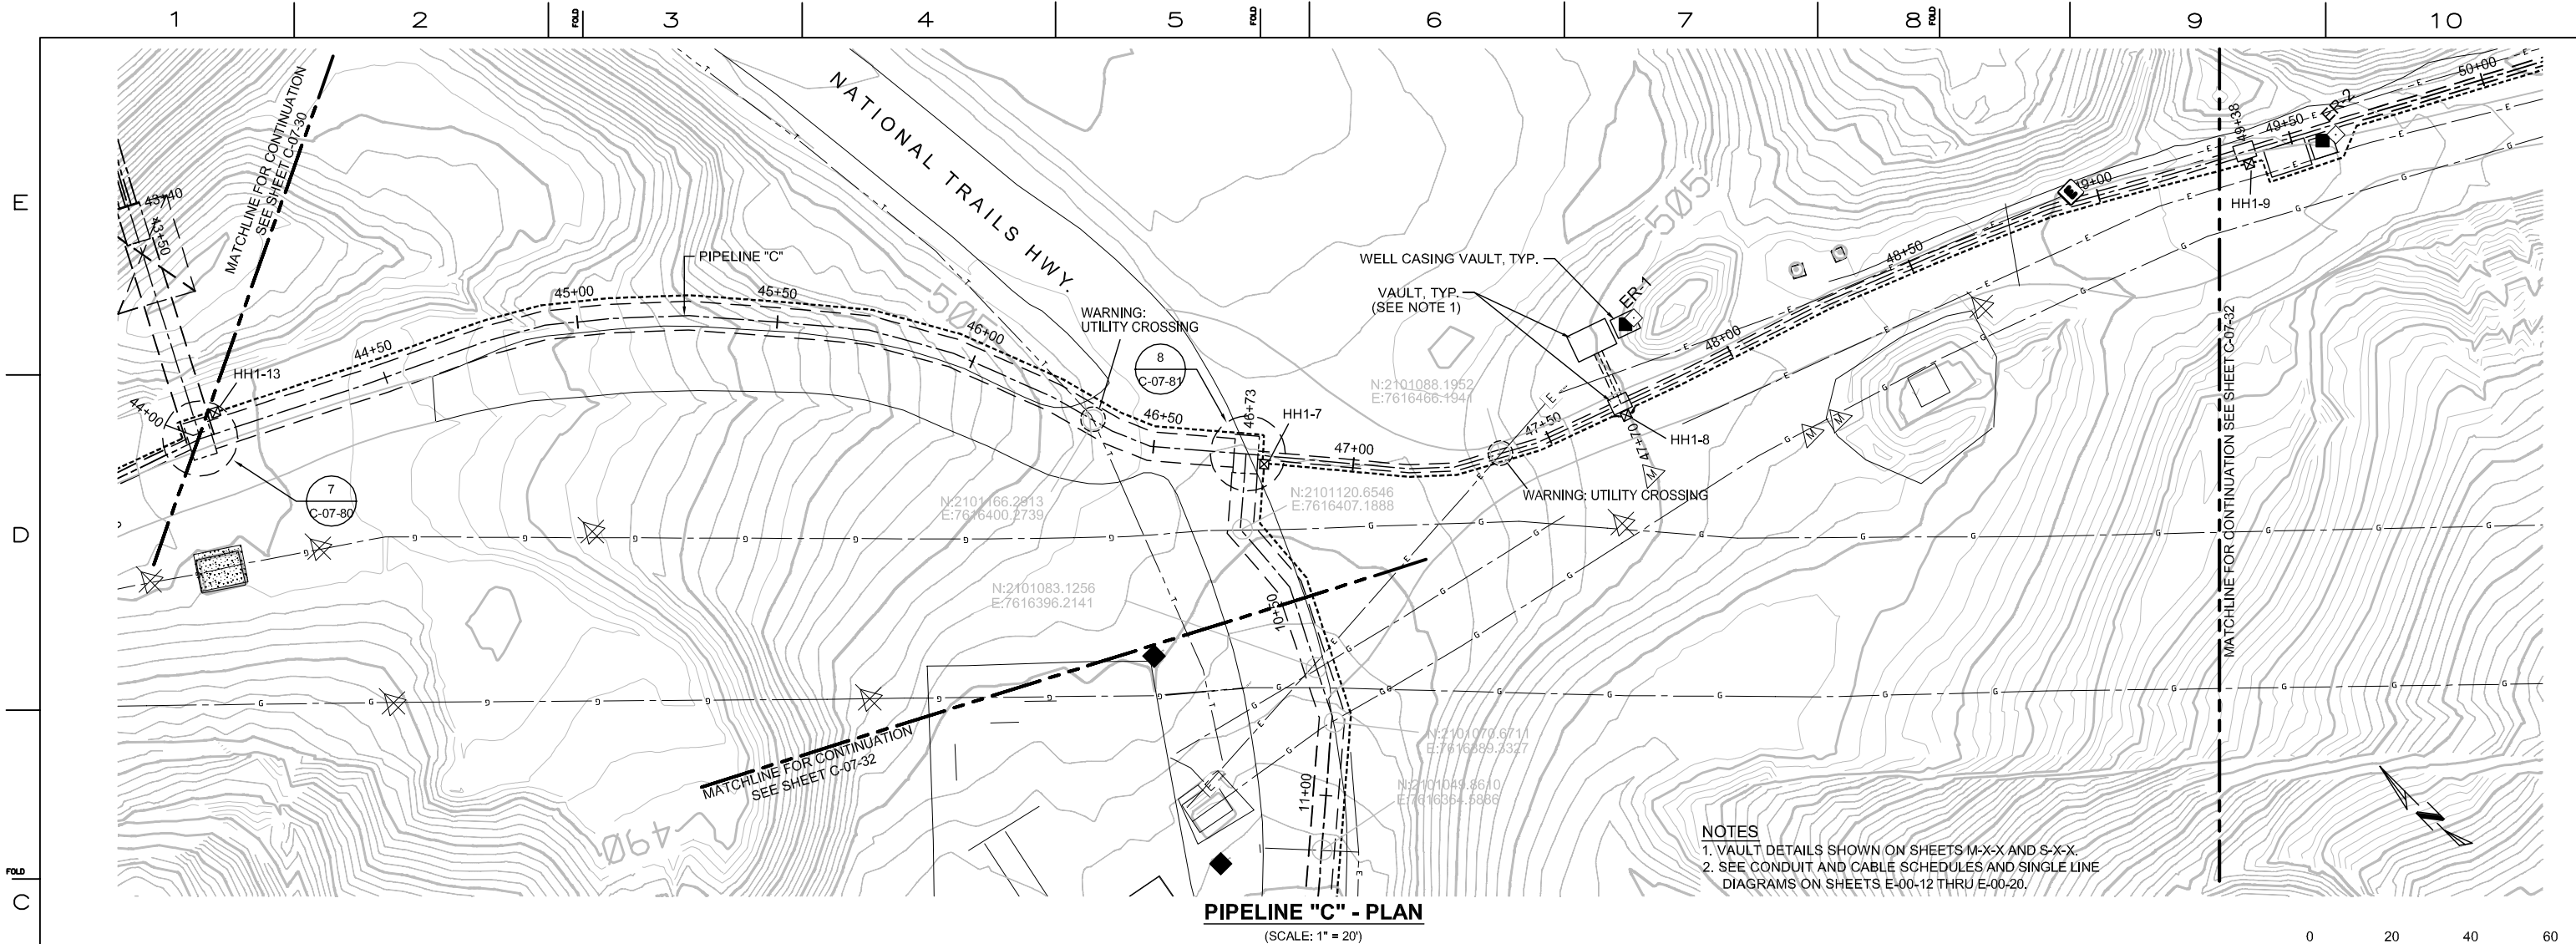

E


D

FOLD

C


B

A

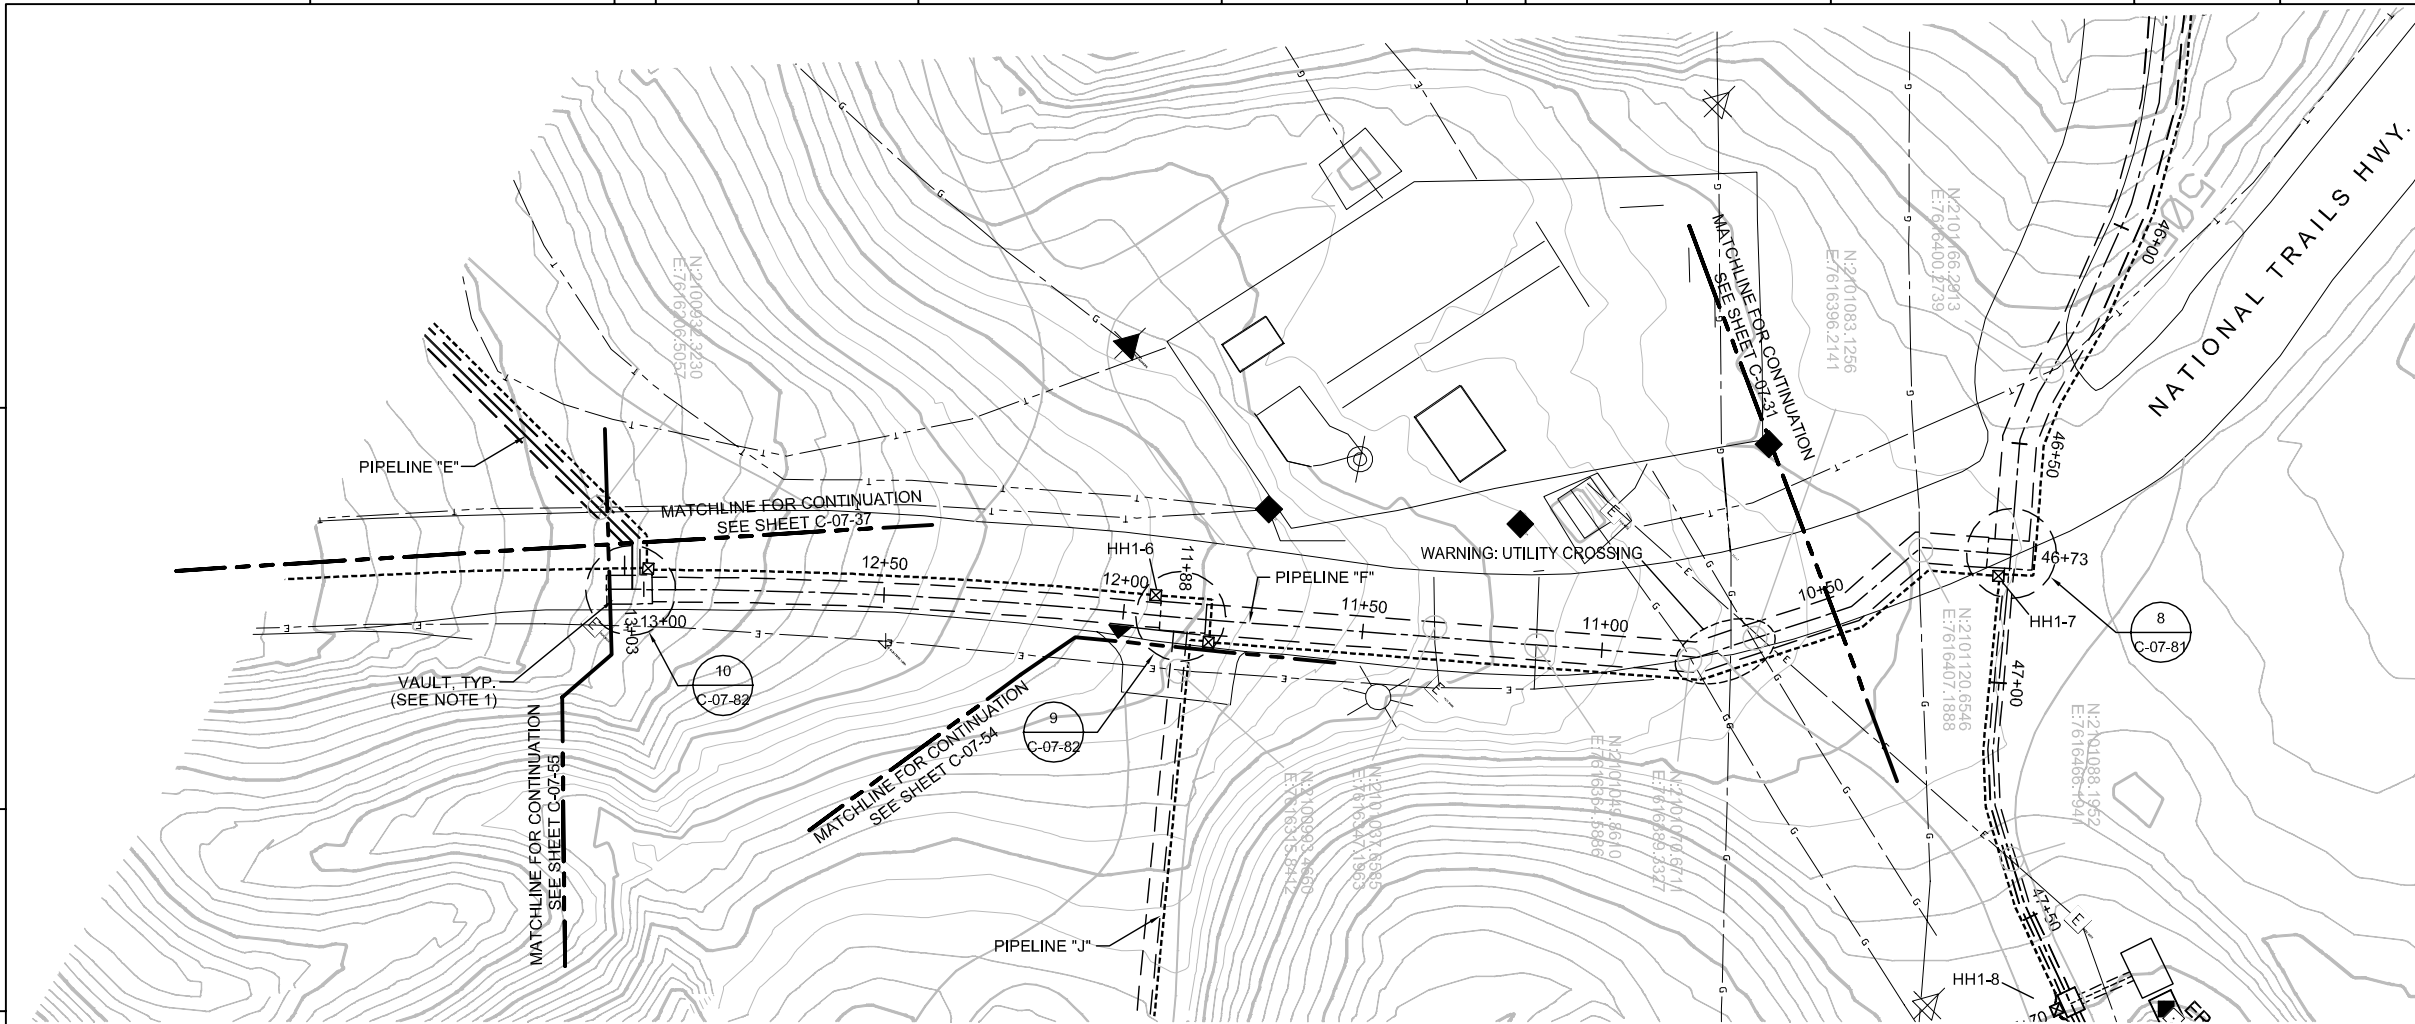

PIPELINE "F" - PLAN

(SCALE: 1" = 20')

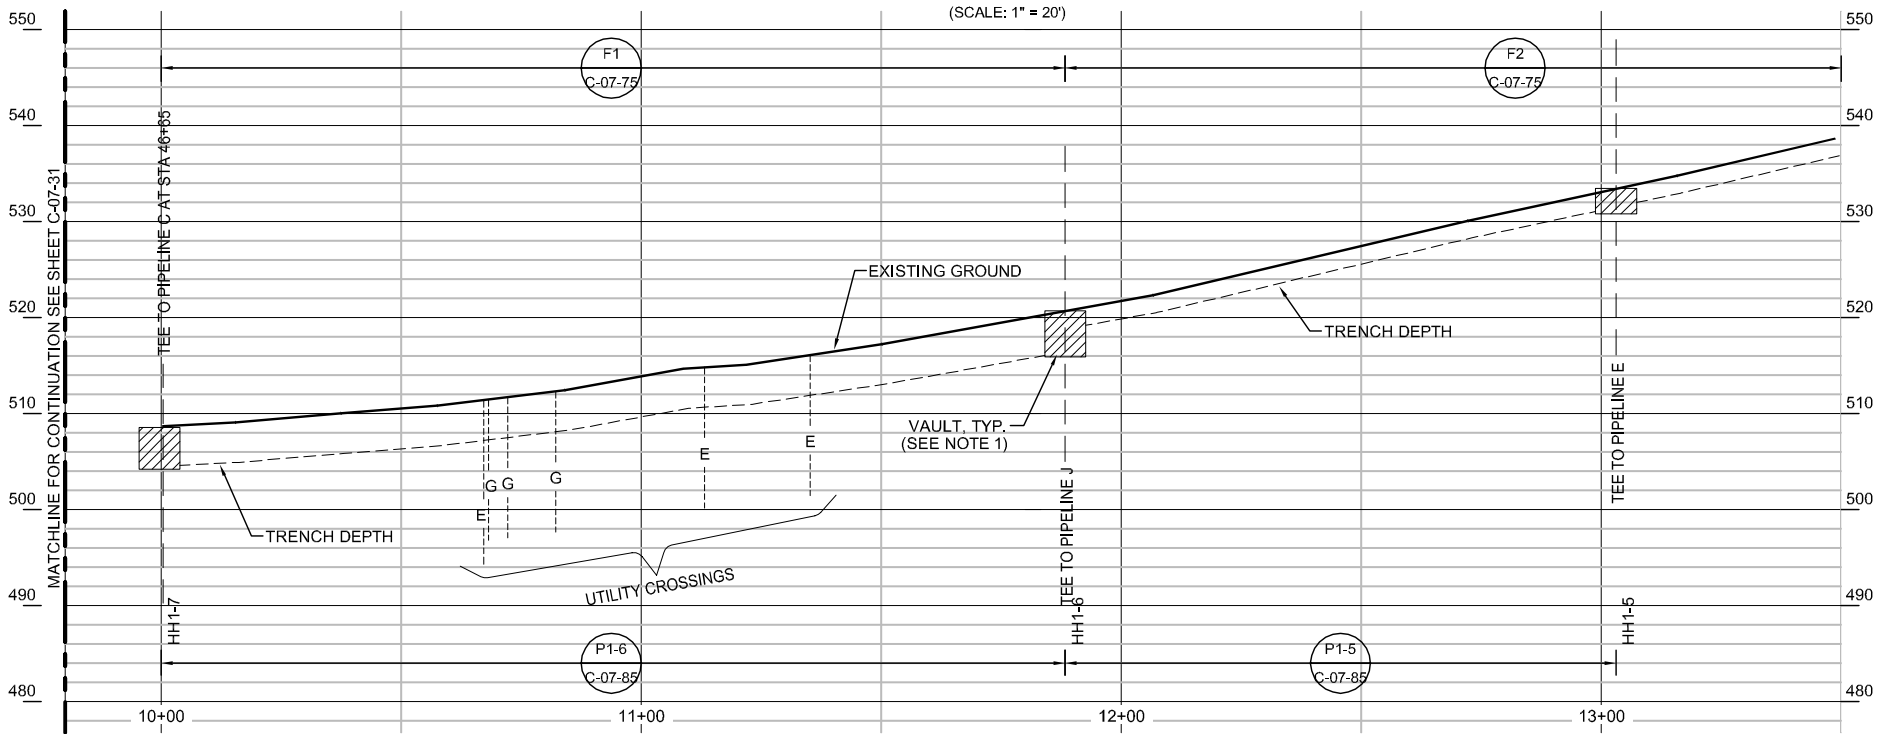

PIPELINE "F" - PROFILE

(SCALE: 1" = 20' H; 1" = 10' V)


NOTES

1. VAULT DETAILS SHOWN ON SHEETS M-X-X AND S-X-X.
2. SEE CONDUIT AND CABLE SCHEDULES AND SINGLE LINE DIAGRAM ON SHEETS E-00-12 THRU E-00-20.

0 20 40 60
HORIZ: SCALE: 1"=20'

0 10 20 30
VERT: SCALE: 1"=10'

- DRAFT -
NOT FOR
CONSTRUCTION

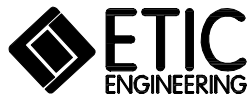

REVISIONS										REVISIONS									
NO.	DATE	DESCRIPTION	GM/SPEC	DWN	CHKD	SUPV	APVD BY	NO.	DATE	DESCRIPTION	GM/SPEC	DWN	CHKD	SUPV	APVD BY	NO.	DATE	DESCRIPTION	GM/SPEC
0	04/05/13	INTERMEDIATE (60%) DESIGN SUBMITTAL																	

APPROVED BY		SO	
JEF		SUPV	JPB
		DSGN	KLD
		DWN	AJW
		CHKD	JPB
		OK	JEF
DATE		04/05/13	
SCALES		1" = 20'	

TOPOCK GROUNDWATER REMEDIATION PROJECT
PIPELINE - PLAN AND PROFILE
STA 10+00 TO STA 13+50
PIPELINE "F"
GAS TRANSMISSION & DISTRIBUTION
PACIFIC GAS AND ELECTRIC COMPANY
SAN FRANCISCO, CALIFORNIA

MICROFILM	
BILL OF MATL	
DWG LIST	
SUPDS	
SUPSD BY	
SHEET NO.	of SHEETS
C-07-36	REV

E


D

FOLD

C



B

A

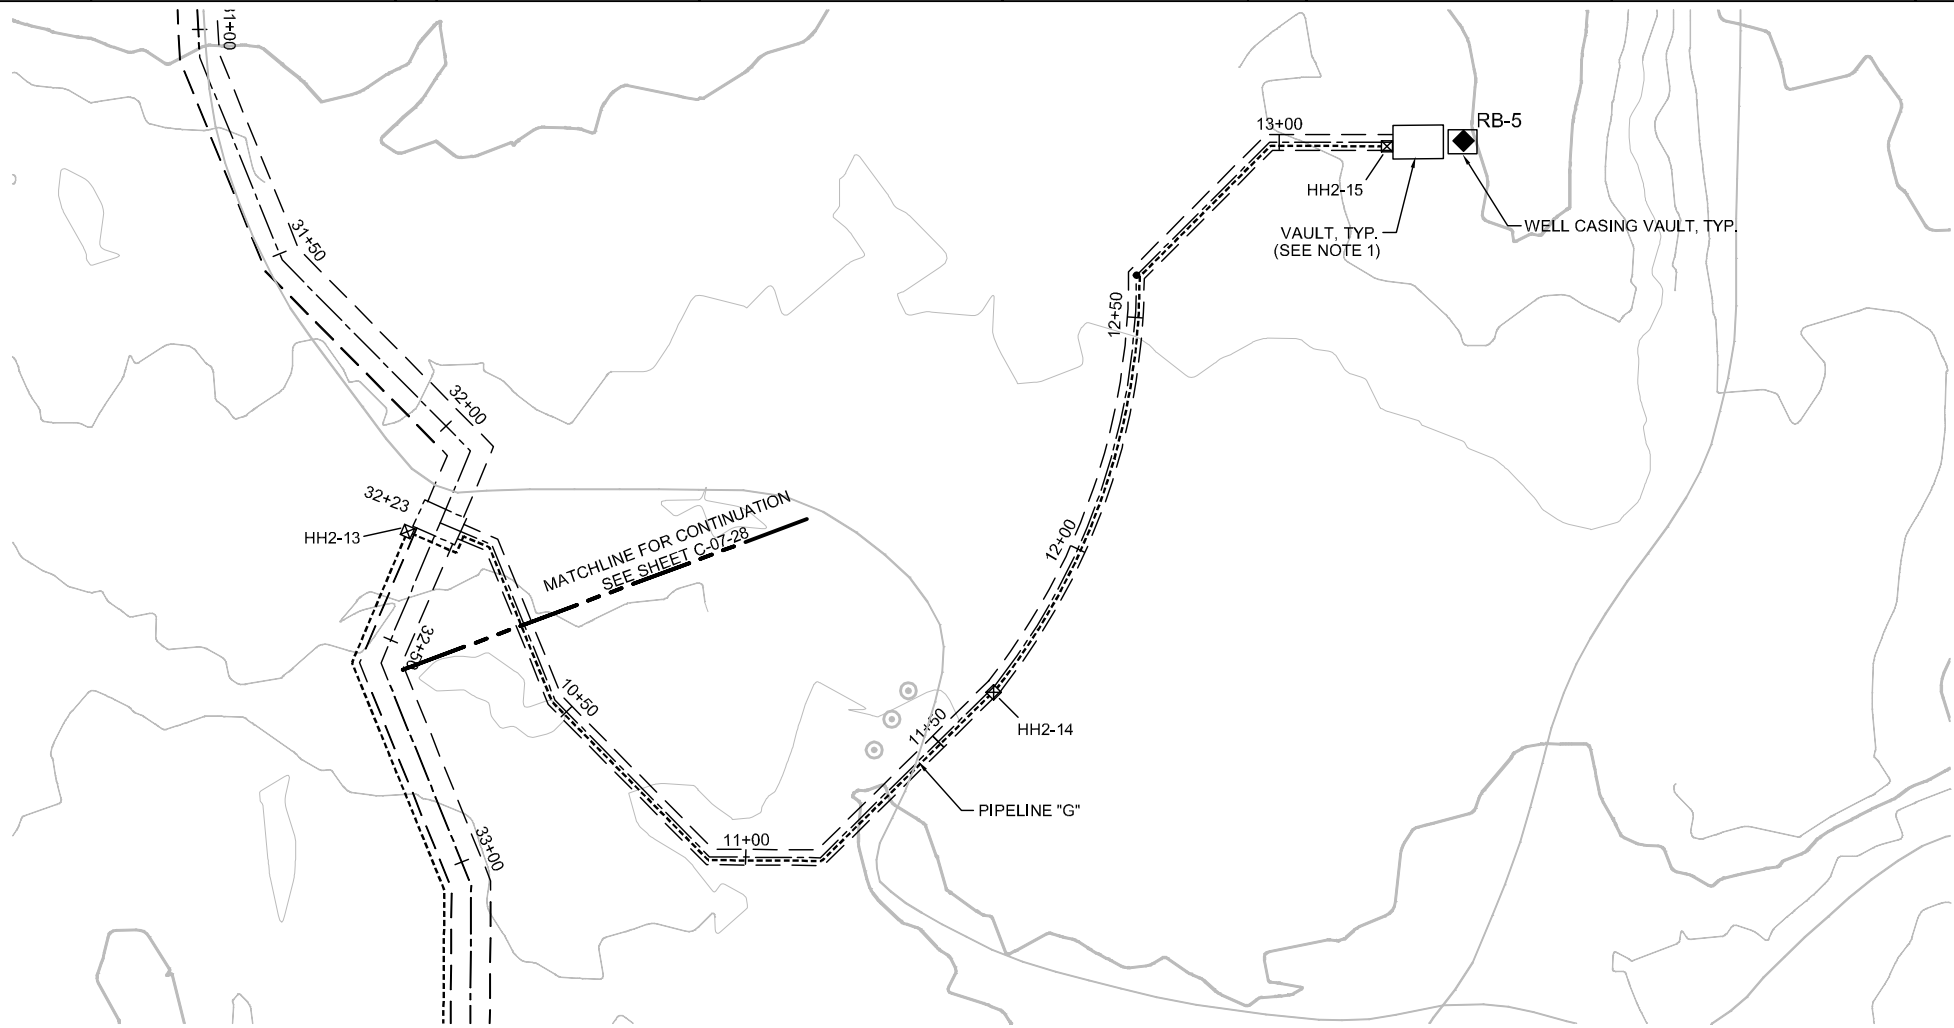


PIPELINE "G" - PLAN
(SCALE: 1" = 20')

- NOTES
1. VAULT DETAILS SHOWN ON SHEETS M-X-X AND S-X-X.
 2. SEE CONDUIT AND CABLE SCHEDULES AND SINGLE LINE DIAGRAMS ON SHEETS E-00-12 THRU E-00-20.

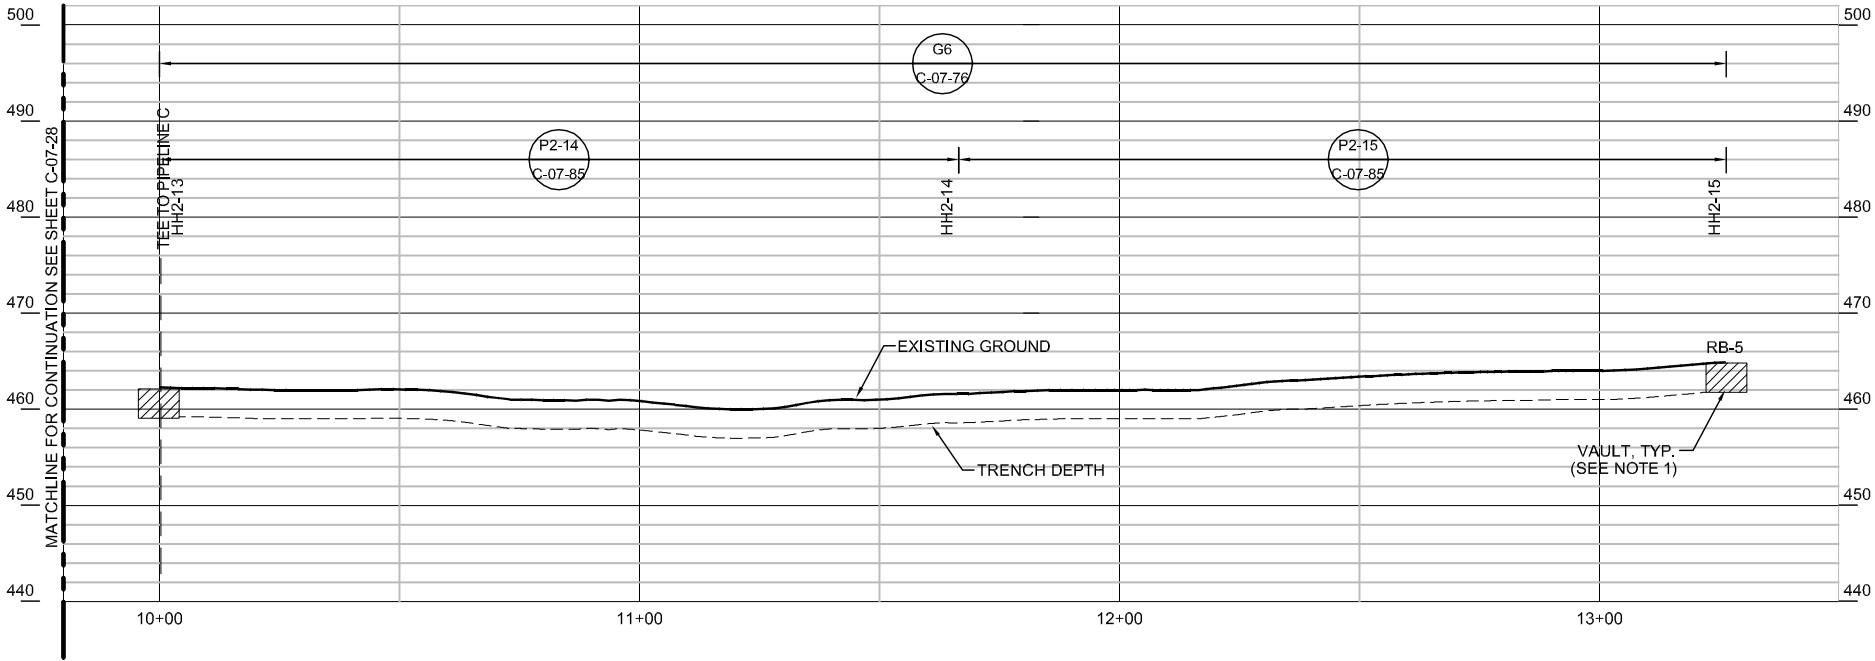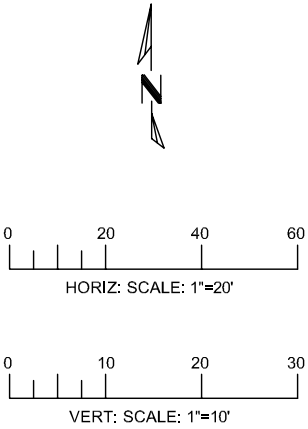

PIPELINE "G" - PROFILE
(SCALE: 1" = 20' H; 1" = 10' V)

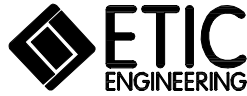


REVISIONS										REVISIONS									
NO.	DATE	DESCRIPTION	GM/SPEC	DWN	CHKD	SUPV	APVD BY	NO.	DATE	DESCRIPTION	GM/SPEC	DWN	CHKD	SUPV	APVD BY	NO.	DATE	DESCRIPTION	GM/SPEC

APPROVED BY	SO
JEF	SUPV JPB
	DSGN KLD
	DWN AJW
	CHKD JPB
	OK JEF
	DATE 04/05/13
	SCALE 1" = 20'

TOPOCK GROUNDWATER REMEDIATION PROJECT
PIPELINE - PLAN AND PROFILE
STA 10+00 TO STA 13+25
PIPELINE "G6"
GAS TRANSMISSION & DISTRIBUTION
PACIFIC GAS AND ELECTRIC COMPANY
SAN FRANCISCO, CALIFORNIA

- DRAFT -
NOT FOR
CONSTRUCTION

MICROFILM	
BILL OF MATL	
DWG LIST	
SUPSDS	
SUPSD BY	
SHEET NO.	of SHEETS
C-07-42	REV

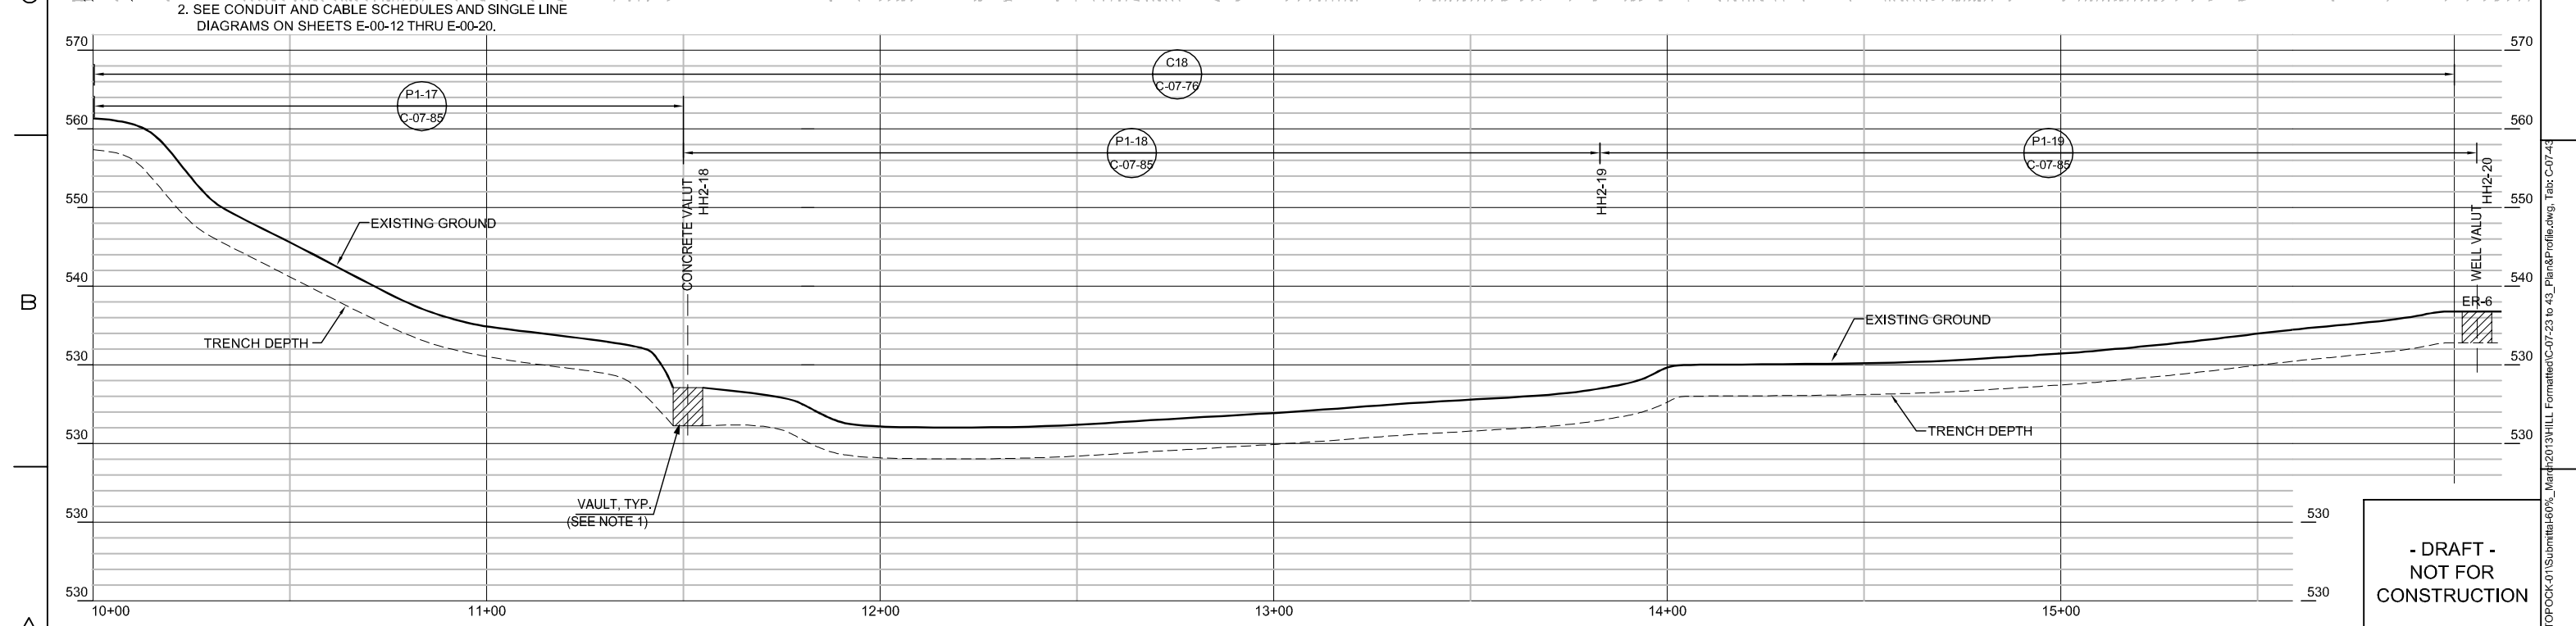


(SCALE: 1" = 20' H; 1" = 10' V)

APPROVED BY	SO	
JEF	SUPV	JPB
	DSGN	KLD
	DWN	AJW
	CHKD	JPB
	OK	JEF
	DATE	04/05/13
	SCALES	1" = 20'

MICROFILM	
BILL OF MATL	
DWG LIST	
SUPSDS	
SUPSD BY	
SHEET NO.	of SHEET
C-07-43	REV



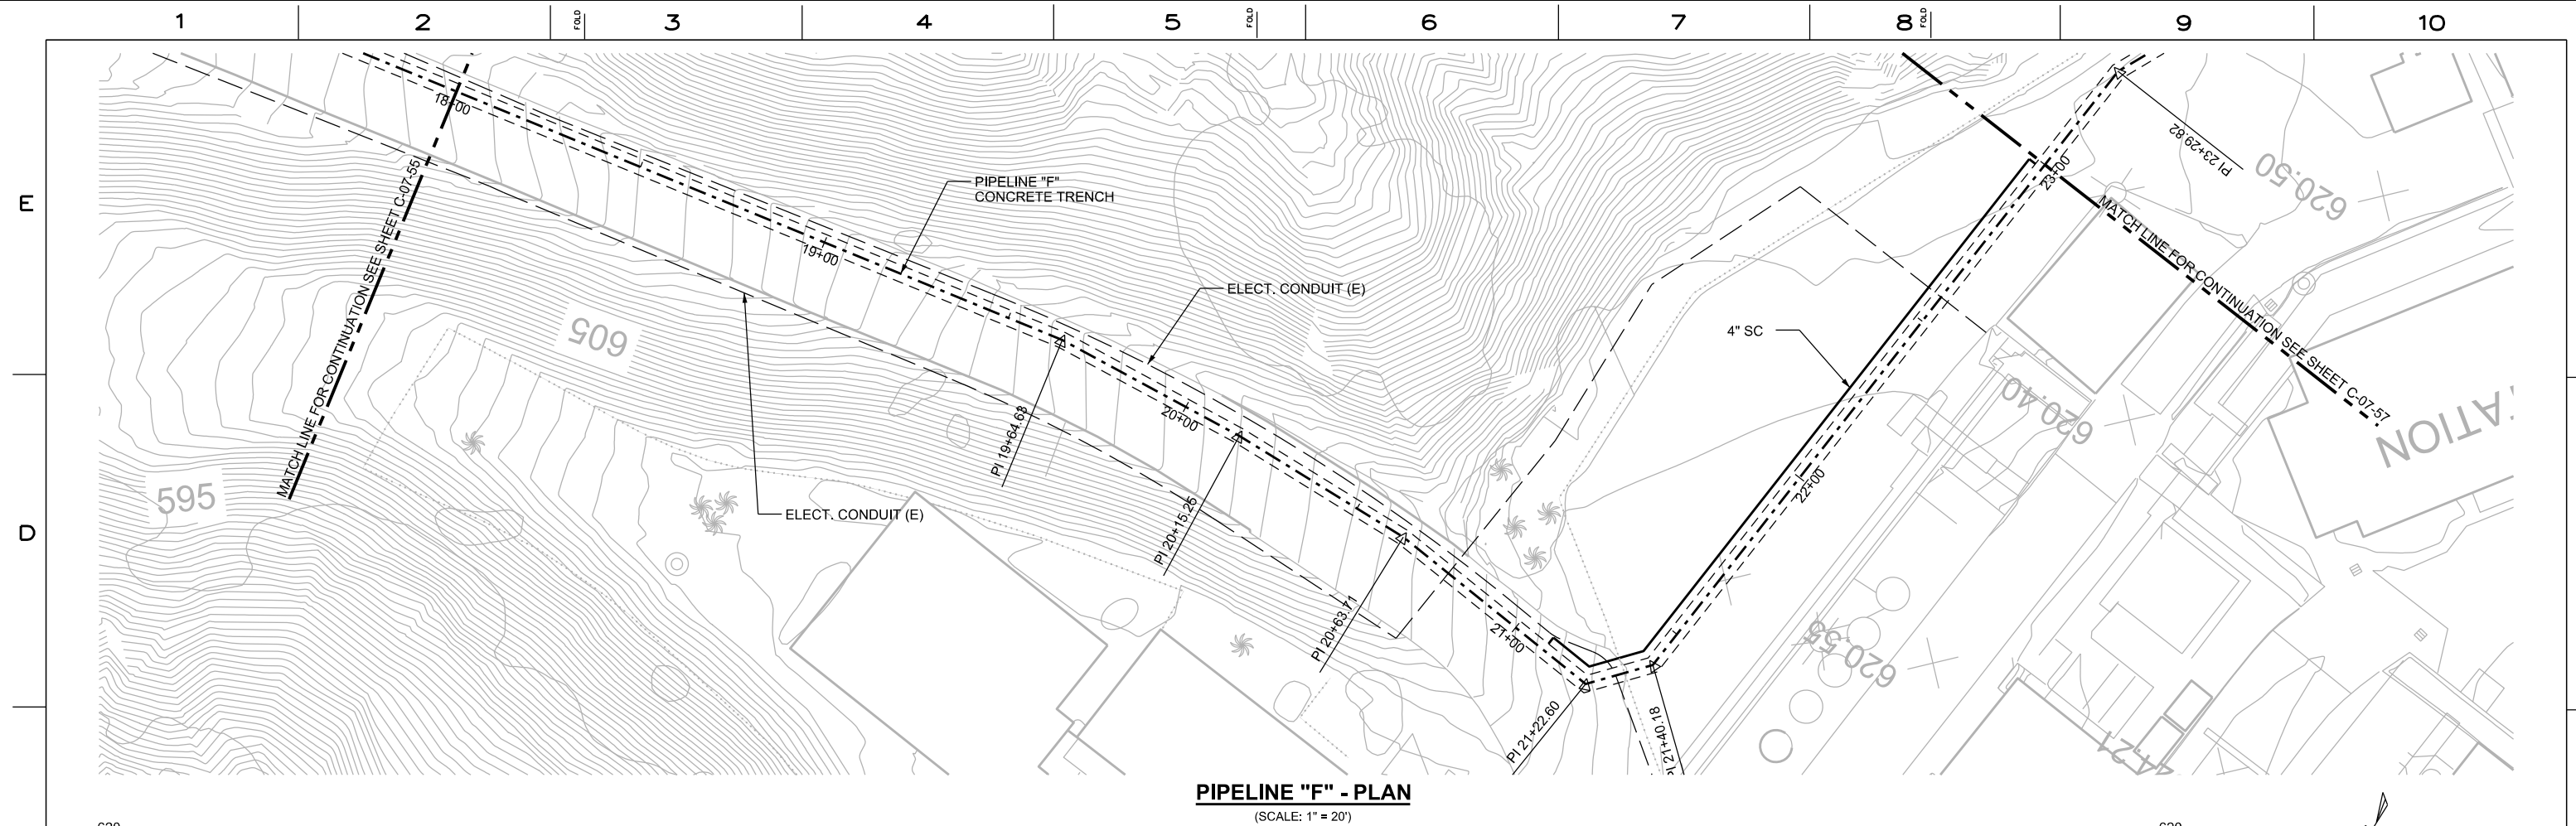

**- DRAFT -
NOT FOR
CONSTRUCTION**

MICROFILM		
BILL OF MATL		
DWG LIST		
SUPSOS		
SUPSO BY		
SHEET NO.	OF	SHEETS
C-07-56		REV 0

AECOM
2101 WEBSTER STREET SUITE 1000
OAKLAND, CA 94612-3060
PROJECT NO. 60272335

[illegible]

APPROVED	SO	XXXXX
BY	SUPV	PD
	DSGN	TL
	OWN	TL
	CHKD	JM
	OK	PD
	DATE	9/12/12
	SCALES	1" = 20'-0"

TOPOCK GROUNDWATER REMEDIATION PROJECT
PIPELINE - PLAN AND PROFILE
STA 18+00 TO STA 23+00
PIPELINE "F"
GAS TRANSMISSION & DISTRIBUTION
PACIFIC GAS AND ELECTRIC COMPANY
SAN FRANCISCO, CALIFORNIA

E


D

FOLD

C


B

A

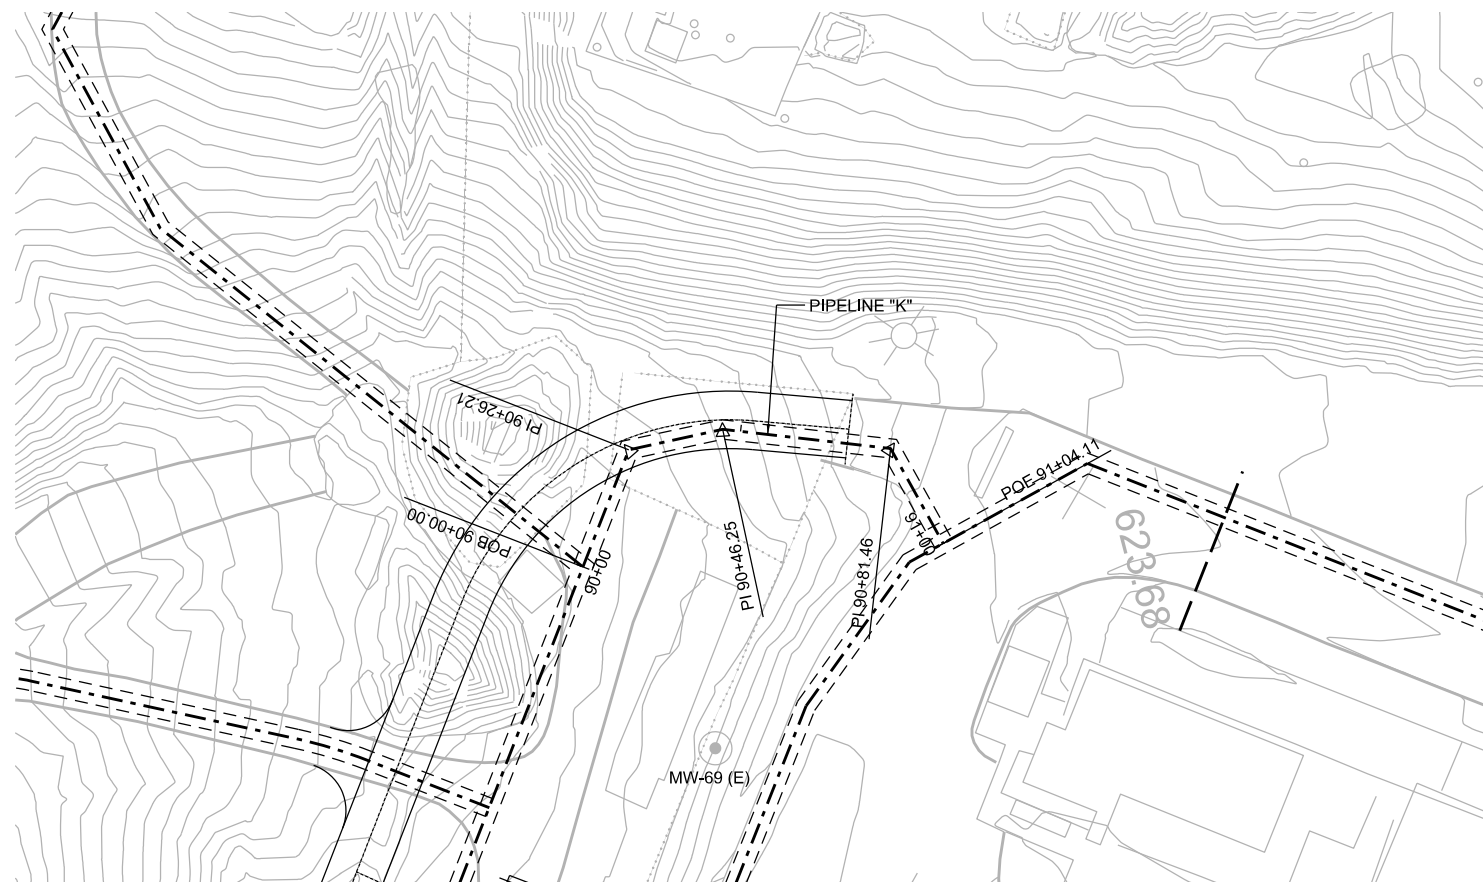

PIPELINE "K" - PLAN

(SCALE: 1" = 20')

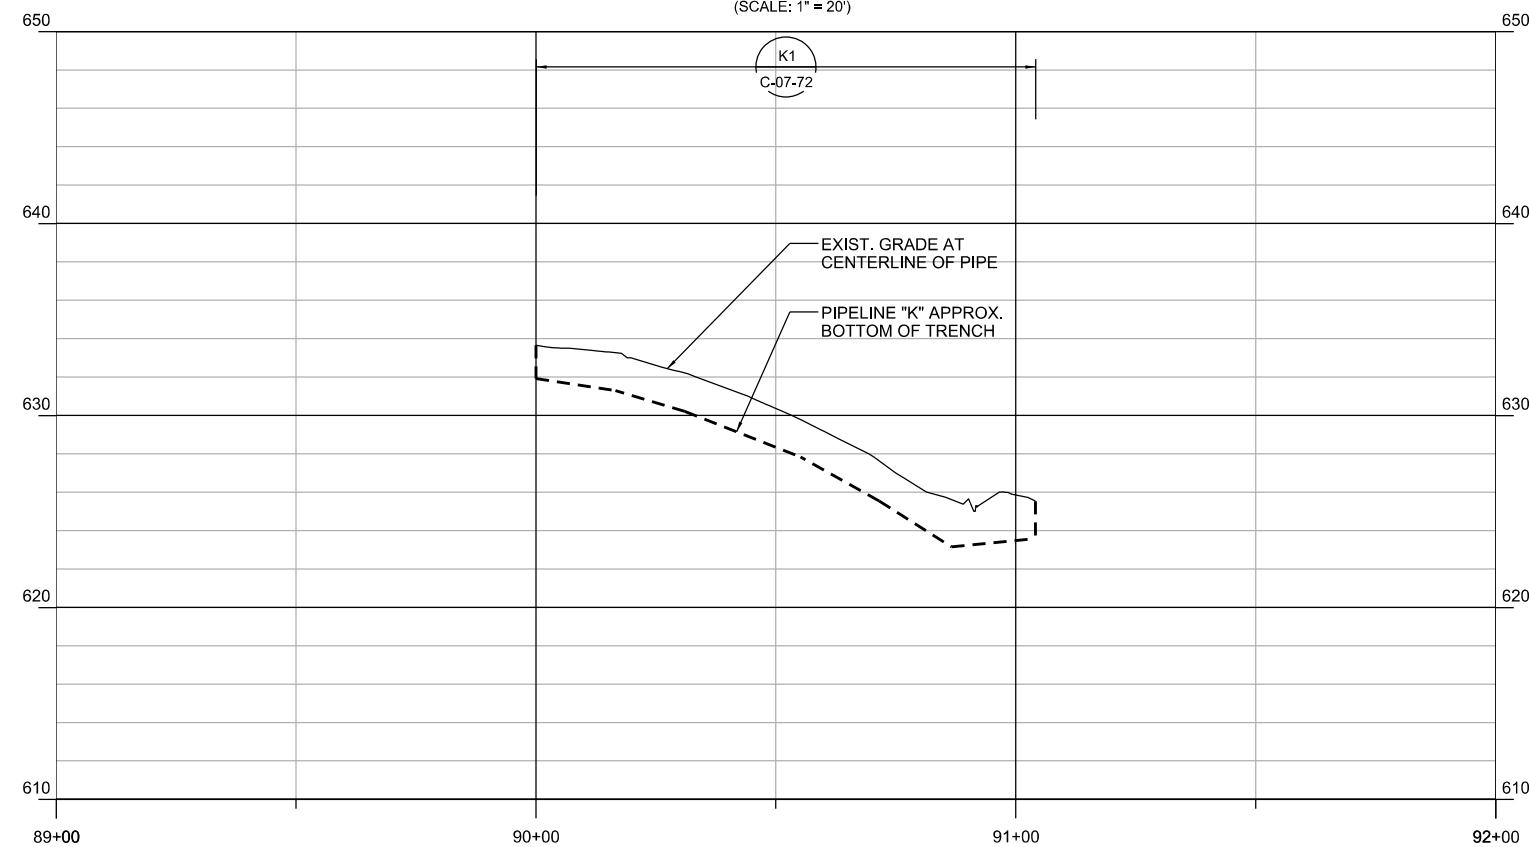

PIPELINE "K" - PROFILE

(SCALE: 1" = 20' H; 1" = 5' V)



2101 WEBSTER STREET SUITE 1000
OAKLAND, CA 94612-3060

PROJECT NO. 60272335

[illegible]

APPROVED BY	SO	XXXXX
	SUPV	PD
	DSGN	TL
	OWN	TL
	CHKD	JM
	OK	PD
	DATE	9/12/12
	SCALES	1" = 20'-0"

TOPOCK GROUNDWATER REMEDIATION PROJECT
PIPELINE - PLAN AND PROFILE
STA 90+00 TO STA 91+04
PIPELINE "K"
GAS TRANSMISSION & DISTRIBUTION
PACIFIC GAS AND ELECTRIC COMPANY
SAN FRANCISCO, CALIFORNIA

**- DRAFT -
NOT FOR
CONSTRUCTION**

MICROFILM

	BILL OF MATL
--	---------------------

DWG LIST



SUPSDS

SUPSD BY

SHEET NO

1.

--	--

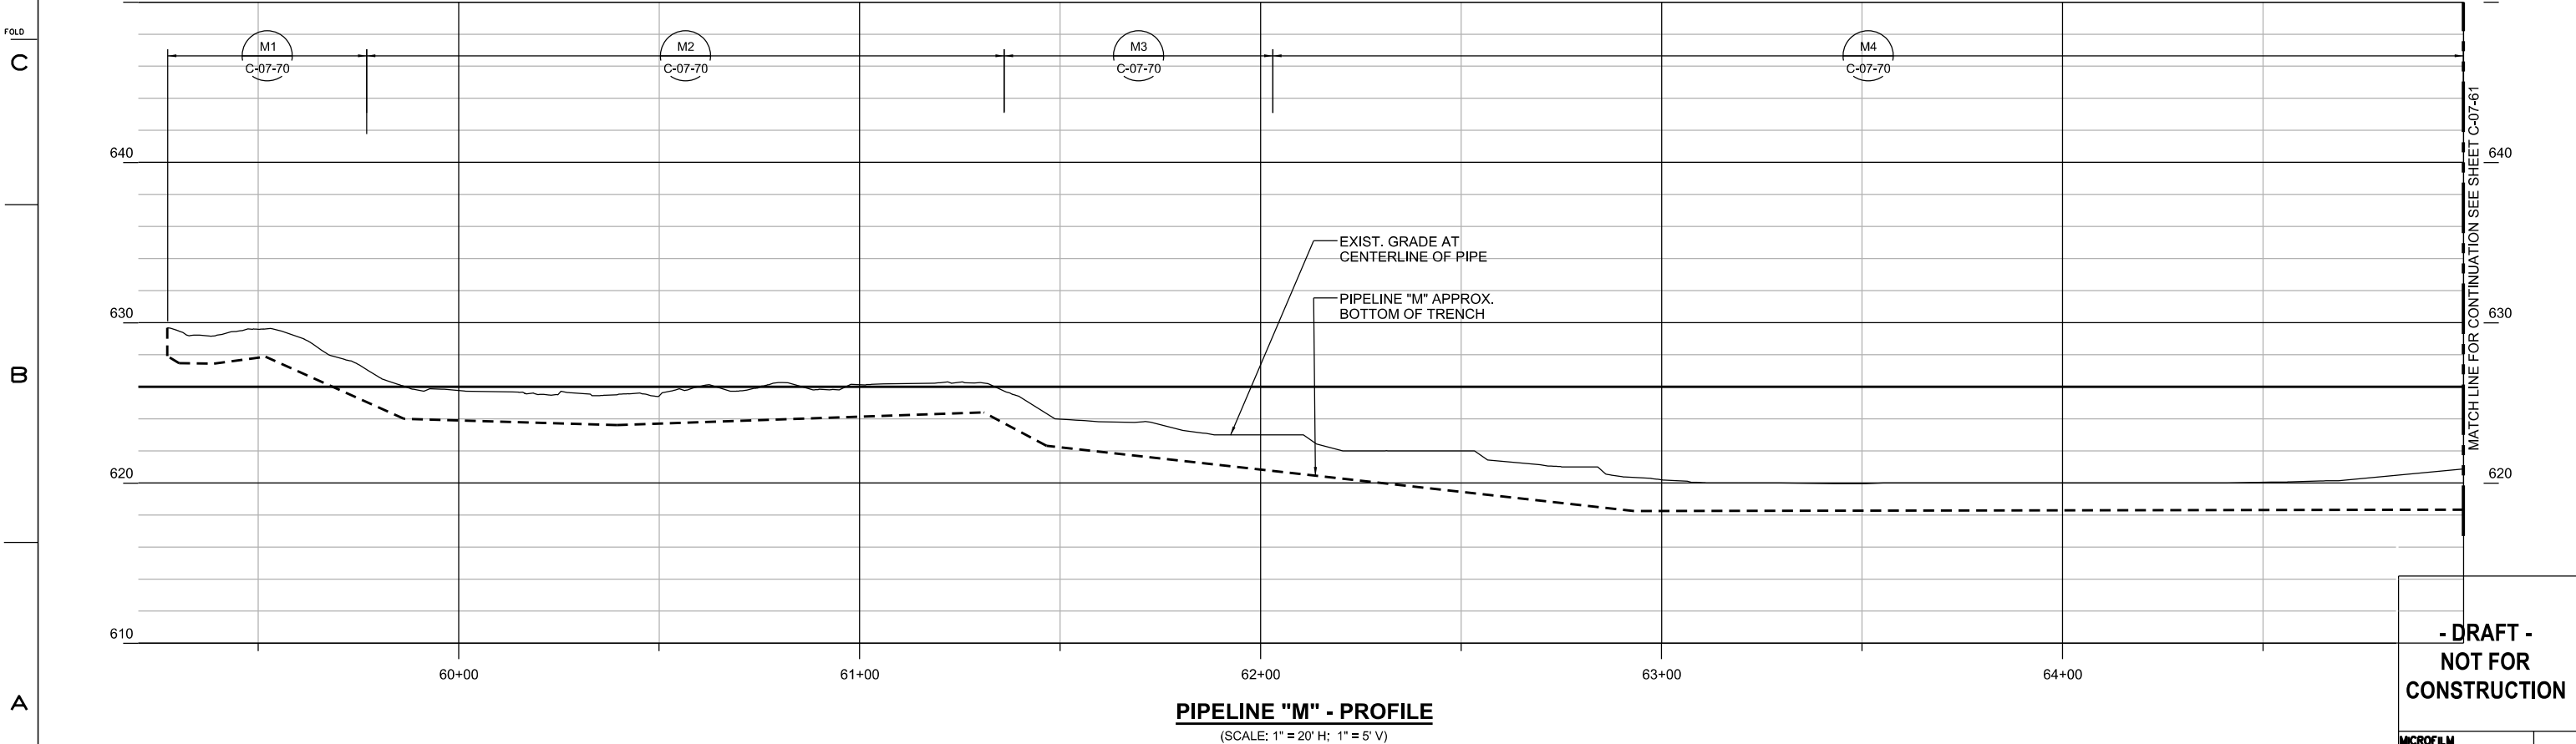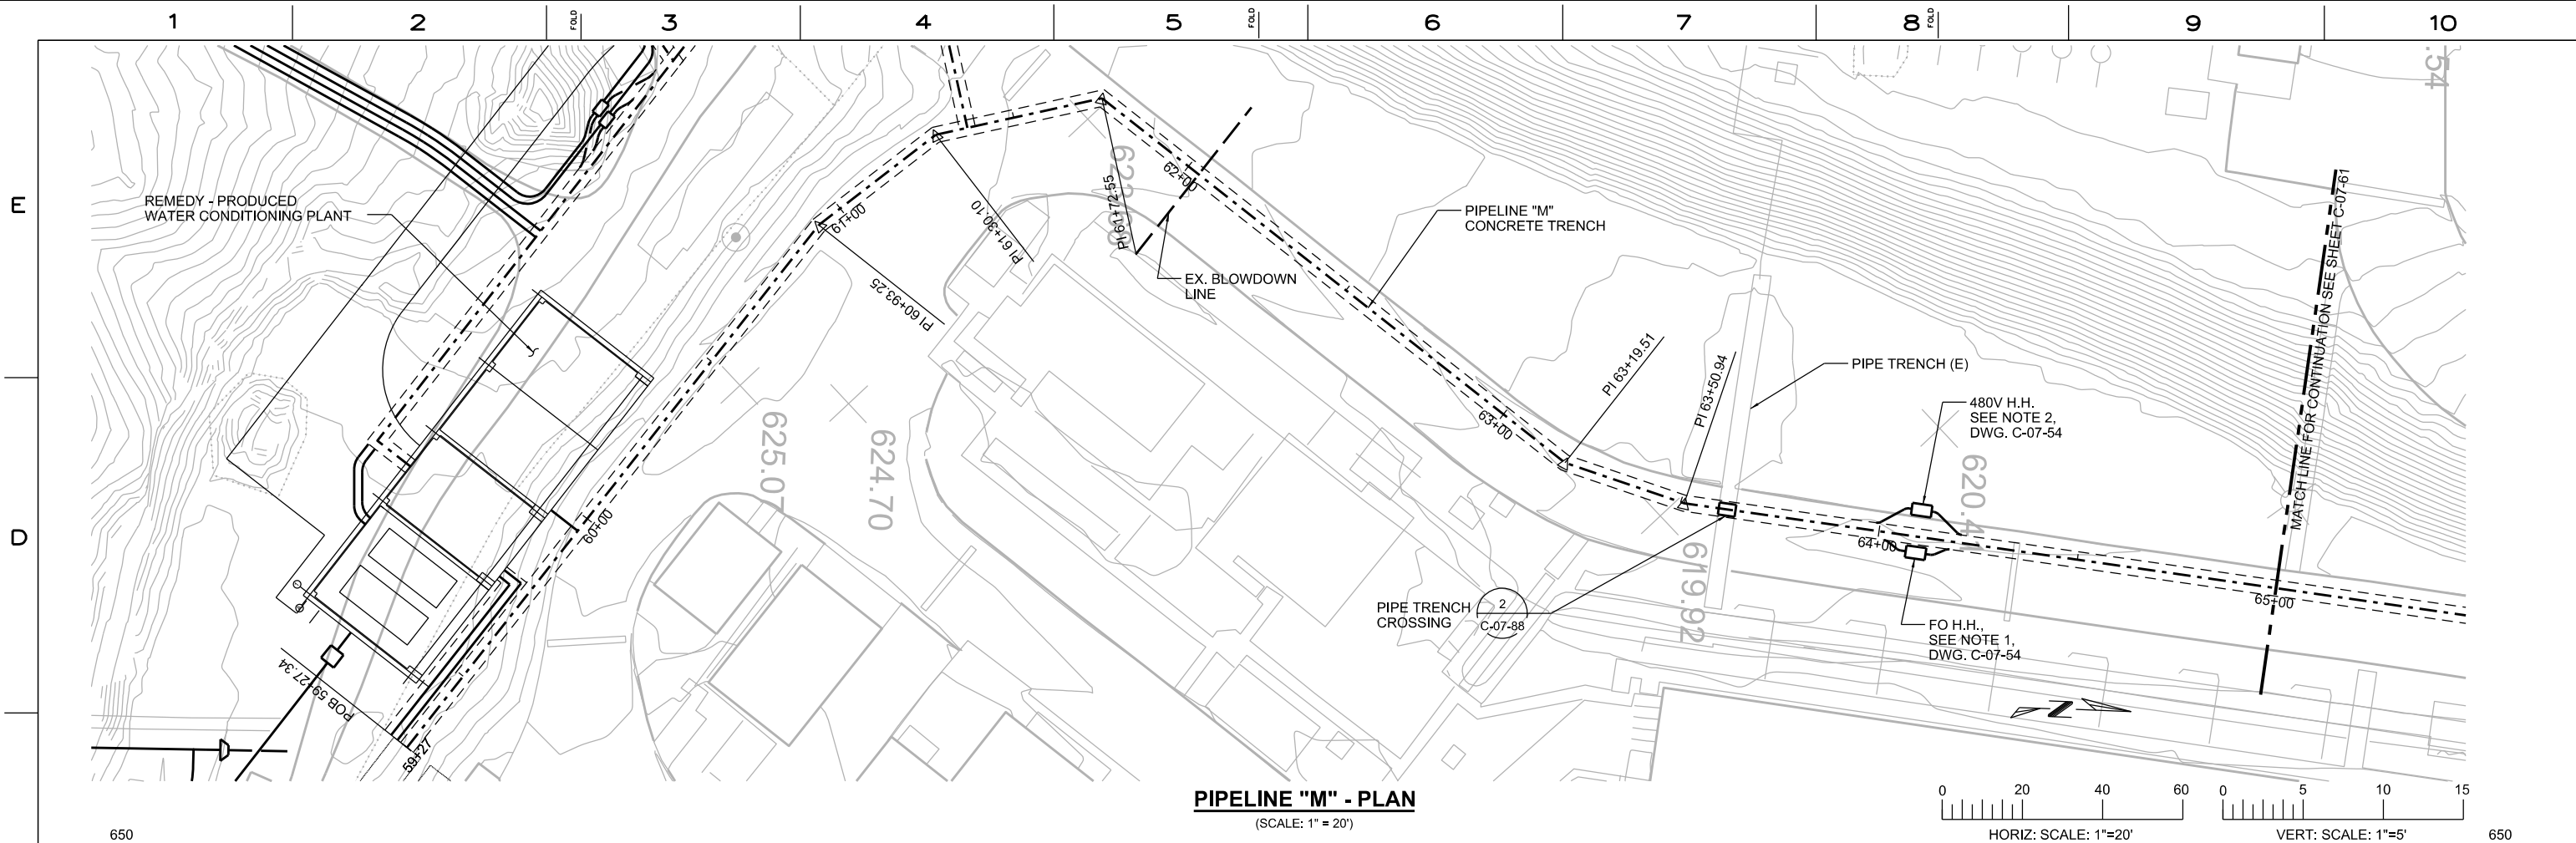

AECOM
2101 WEBSTER STREET SUITE 1000
OAKLAND, CA 94612-3060
PROJECT NO. 60272335

	</
--	--	----

APPROVED BY	SO	XXXXX
	SUPV	PD
	DSGN	TL
	DWN	TL
	CHKD	JM
	OK	PD
DATE	9/12/12	
SCALE	1" = 20'-0"	

TOPOCK GROUNDWATER REMEDIATION PROJECT
PIPELINE - PLAN AND PROFILE
STA 60+00 TO STA 65+00
PIPELINE "M"
GAS TRANSMISSION & DISTRIBUTION
PACIFIC GAS AND ELECTRIC COMPANY
SAN FRANCISCO, CALIFORNIA

- DRAFT -
NOT FOR
CONSTRUCTION

MICROFILM	
BILL OF MATL	
DWG LIST	
SUPSDS	
SUPSD BY	
SHEET NO.	OF SHEETS
C-07-60	REV 0

E


D

FOLD

C


B

A

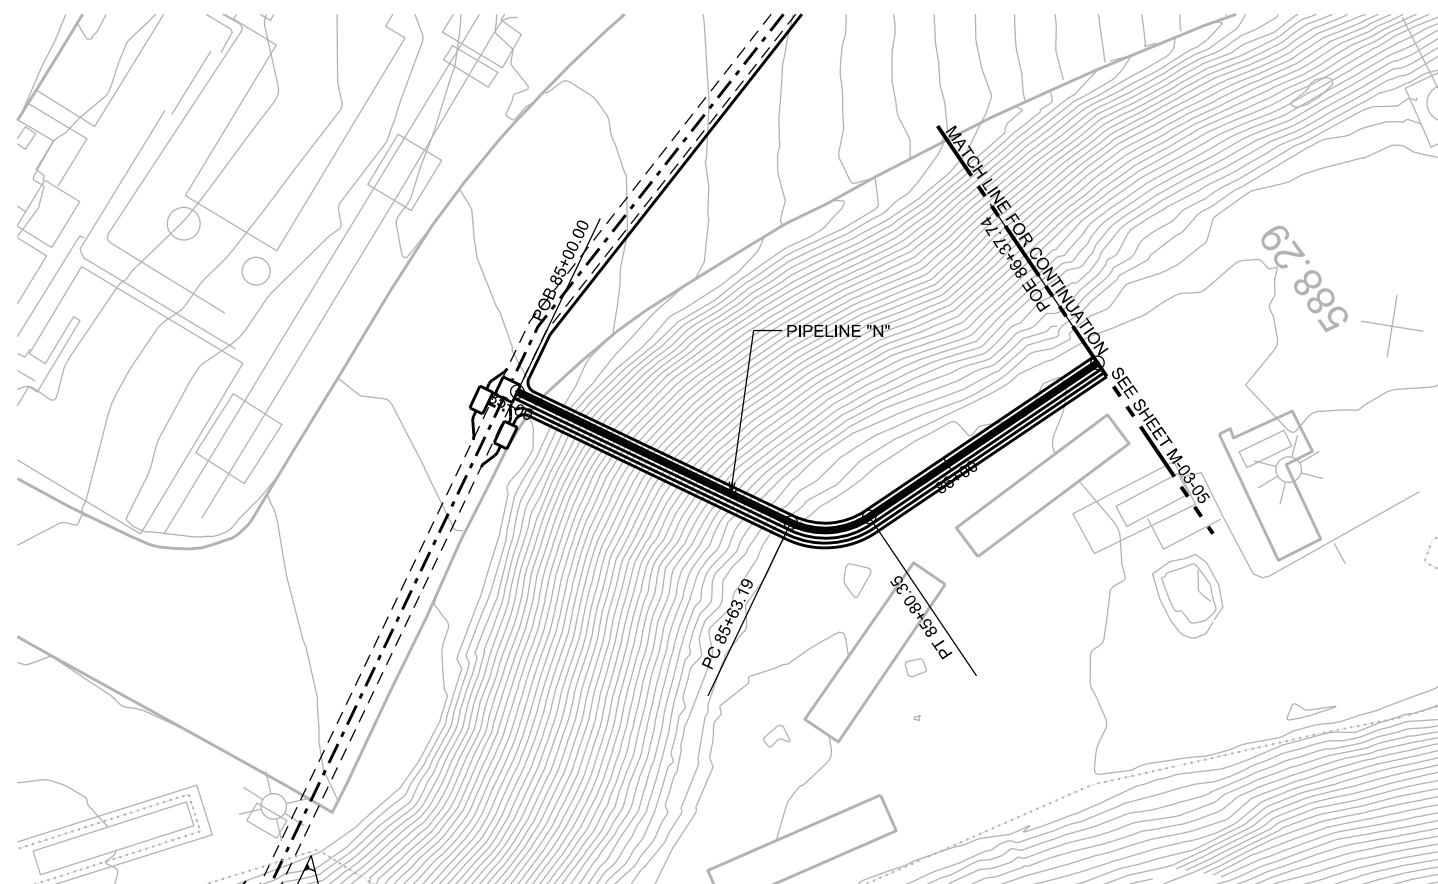

PIPELINE "N" - PLAN

(SCALE: 1" = 20')

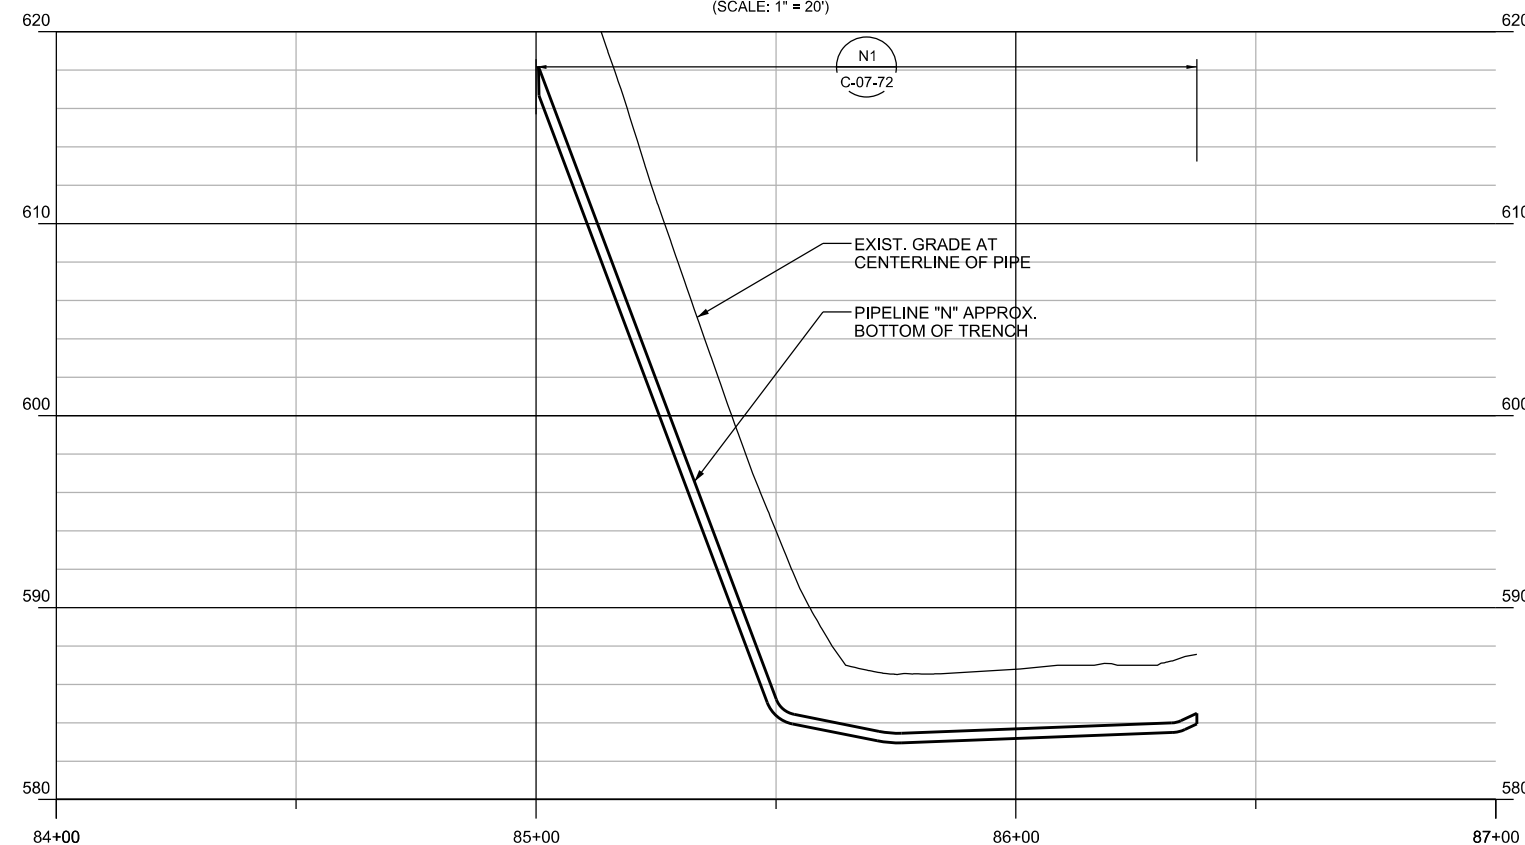

PIPELINE "N" - PROFILE

(SCALE: 1" = 20' H; 1" = 5' V)



2101 WEBSTER STREET SUITE 1000
OAKLAND, CA 94612-3060

PROJECT NO. 60272335

[illegible]

APPROVED BY	SO	XXXXX
	SUPV	PD
	DSGN	TL
	OWN	TL
	CHKD	JM
	OK	PD
	DATE	9/12/12
	SCALES	1" = 20'-0"

TOPOCK GROUNDWATER REMEDIATION PROJECT
PIPELINE - PLAN AND PROFILE
STA 85+00 TO STA 86+38
PIPELINE "N"
GAS TRANSMISSION & DISTRIBUTION
PACIFIC GAS AND ELECTRIC COMPANY
SAN FRANCISCO, CALIFORNIA

**- DRAFT -
NOT FOR
CONSTRUCTION**

MICROFILM

	BILL OF MATL
--	---------------------






DWG LIST

SUPSDS

SUPSD BY

SHEET NO.

1.

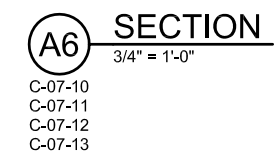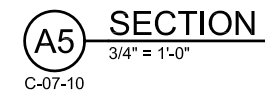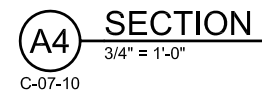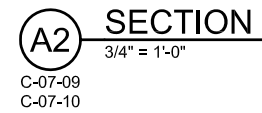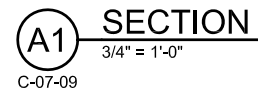

1. REFER TO C-07-03 FOR LOCATION OF EACH PIPELINE SECTION.



E2 Consulting Engineers, Inc.
1900 Powell Street, Ste. 250
Emeryville, CA 94608
(510) 652-1164

CH2MHILL®

																							APPROVED BY	SO	
																								SUPV	
																								DSGN	P
																								DWN	P
																								CHKD	P
																								OK	PT
																								DATE	4/5/13
																								SCALE	AS SHOWN

TOPOCK GROUNDWATER REMEDIATION PROJECT

TRENCH SECTIONS

GAS TRANSMISSION & DISTRIBUTION
PACIFIC GAS AND ELECTRIC COMPANY
SAN FRANCISCO, CALIFORNIA

DRAFT
NOT FOR
CONSTRUCTION

MICROFILM

BILL OF MATL

DWG LIST

SUPSDS

SUPSD BY

SHEET NO.

C 07.0

C-07-

FILENAME: EZ-C-XXXX-0103AD.DWG

E

PIPELINE SECTION A7

A7 SECTION
3/4" = 1'-0"

C-07-11
C-07-12

D

PIPELINE SECTION B2, B5, B7, B9

B1 SECTION
3/4" = 1'-0"

C-07-17
C-07-18
C-07-19
C-07-20
C-07-21
C-07-22

FOLD

PIPELINE SECTION B6, B8

B2 SECTION
3/4" = 1'-0"

B

PIPELINE SECTION H1

H1 SECTION
3/4" = 1'-0"
C-07-14

PIPELINE SECTION H2

H2 SECTION
3/4" = 1'-0"
C-07-14

A

NOTE:

1. REFER TO C-07-03 FOR LOCATION OF EACH PIPELINE SECTION.



E2 Consulting Engineers, Inc.
1900 Powell Street, Ste. 250
Emeryville, CA 94608
(510) 652-1164

CH2MHILL®[illegible]

TOPOCK GROUNDWATER REMEDIATION PROJECT

TRENCH SECTIONS

GAS TRANSMISSION & DISTRIBUTION
PACIFIC GAS AND ELECTRIC COMPANY
SAN FRANCISCO, CALIFORNIA

DRAFT
NOT FOR
CONSTRUCTION

CROFILM

LL OF MATL

WORKING LIST

JPSDS

UPSD BY	SHEET NO	OF
---------	----------	----

SHEET NO. _____ of _____

C-07-66

FILENAME: E2-U-XXXX-U/00AD.DWG	FLOI DATE: \$FLOI DATE	FLOI TIME: \$FLOI TIME
--------------------------------	------------------------	------------------------

E
D
C
B
A

1

2

3

4

5





6

7

8

9

10

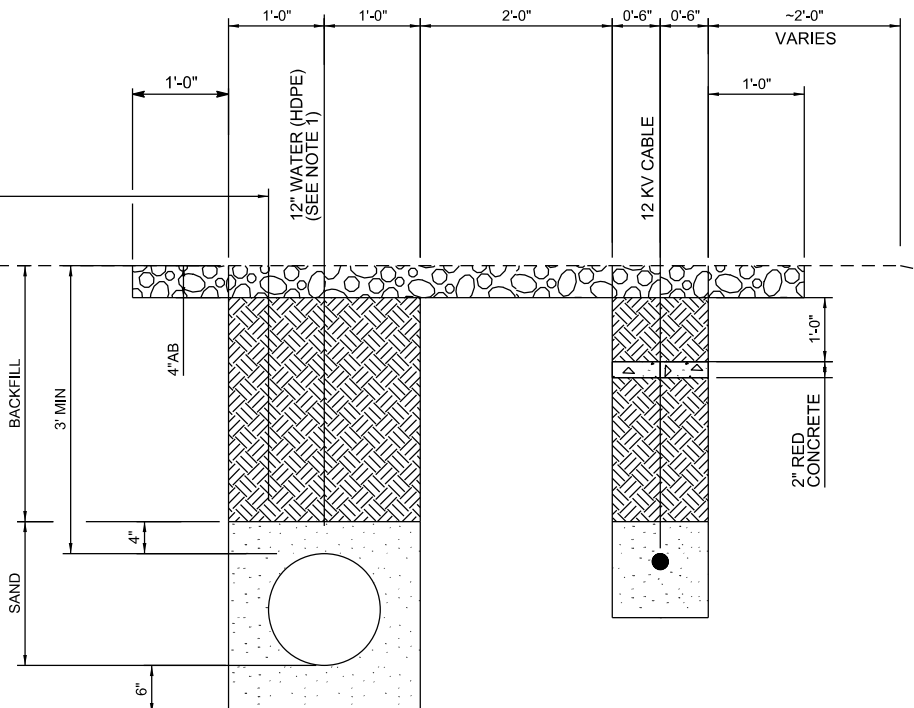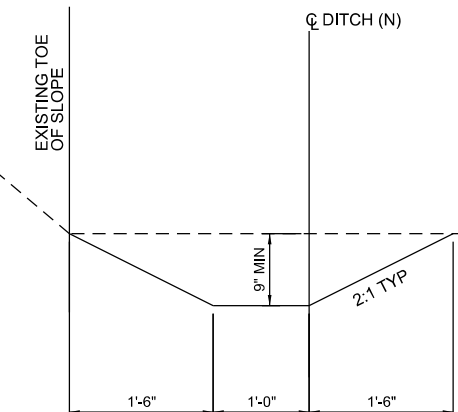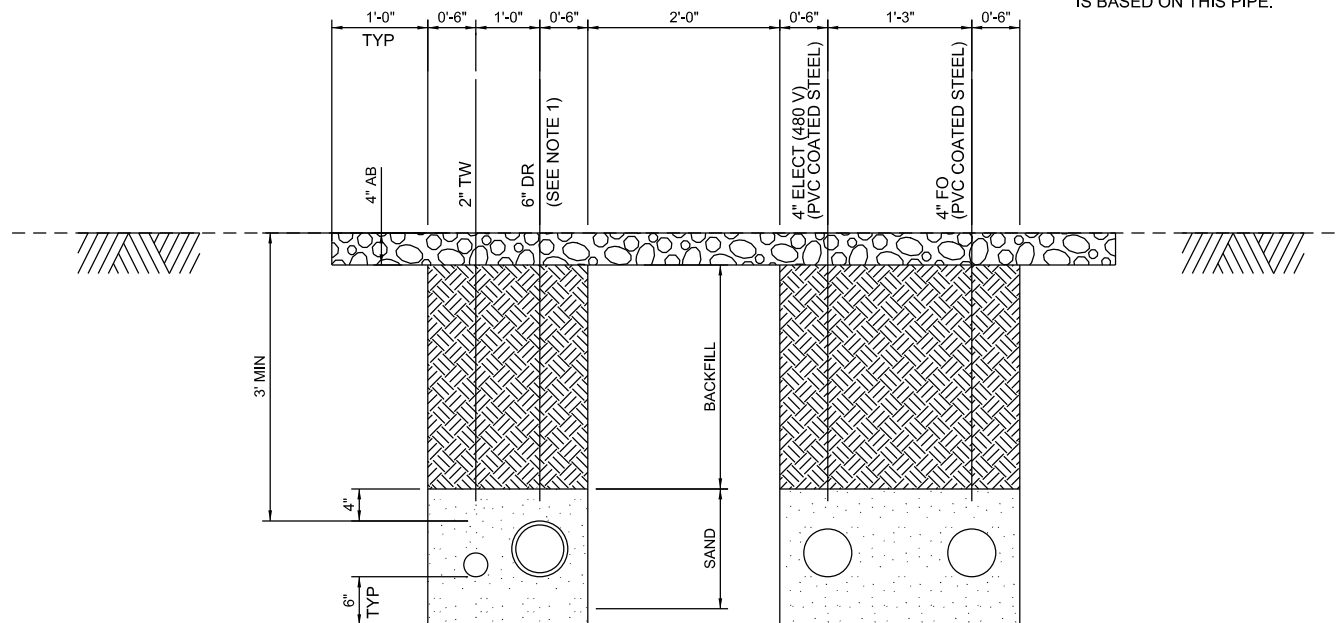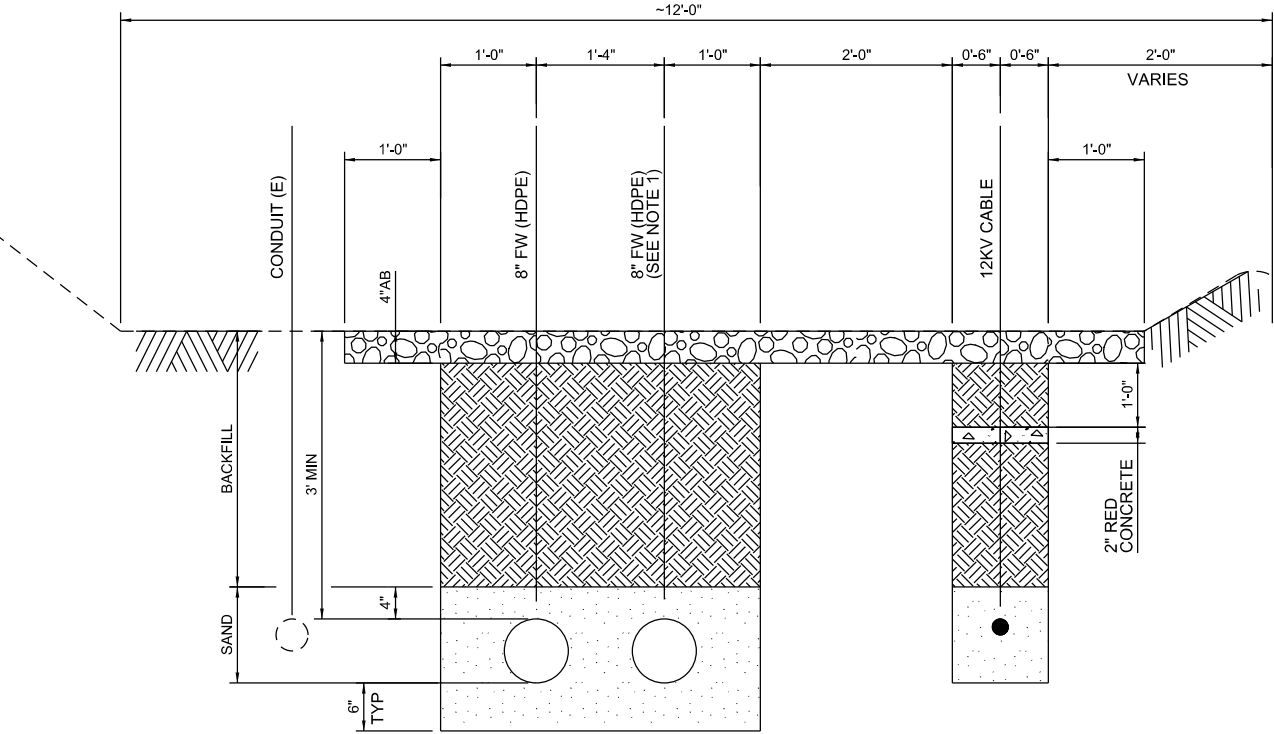

NOTE:
1. ALIGNMENT DATA SHOWN ON PLAN
IS BASED ON THIS PIPE.

- DRAFT -
NOT FOR
CONSTRUCTION

AECOM
2101 WEBSTER STREET SUITE 1000
OAKLAND, CA 94612-3060
PROJECT NO. 60272335

NO.	DATE	DESCRIPTION	GM/SPEC	DWN	CHKD	SUPV	APVD BY	NO.	DATE	DESCRIPTION	GM/SPEC	DWN	CHKD	SUPV	APVD BY
0	9/12/12	INTERMEDIATE (60%) DESIGN SUBMITTAL													

APPROVED BY	SO	XXXXX
	SUPV	PD
	DSGN	TL
	DWN	TL
	CHKD	JM
	OK	PD
DATE	9/12/12	
SCALE	1" = 1'-0"	

TOPOCK GROUNDWATER REMEDIATION PROJECT
PIPELINE SECTIONS
GAS TRANSMISSION & DISTRIBUTION
PACIFIC GAS AND ELECTRIC COMPANY
SAN FRANCISCO, CALIFORNIA

MICROFILM	
BILL OF MATL	
DWG LIST	
SUPSDS	
SUPSD BY	
SHEET NO.	OF
C-07-68	
REV	0

E





D

FOLD

C

B

A

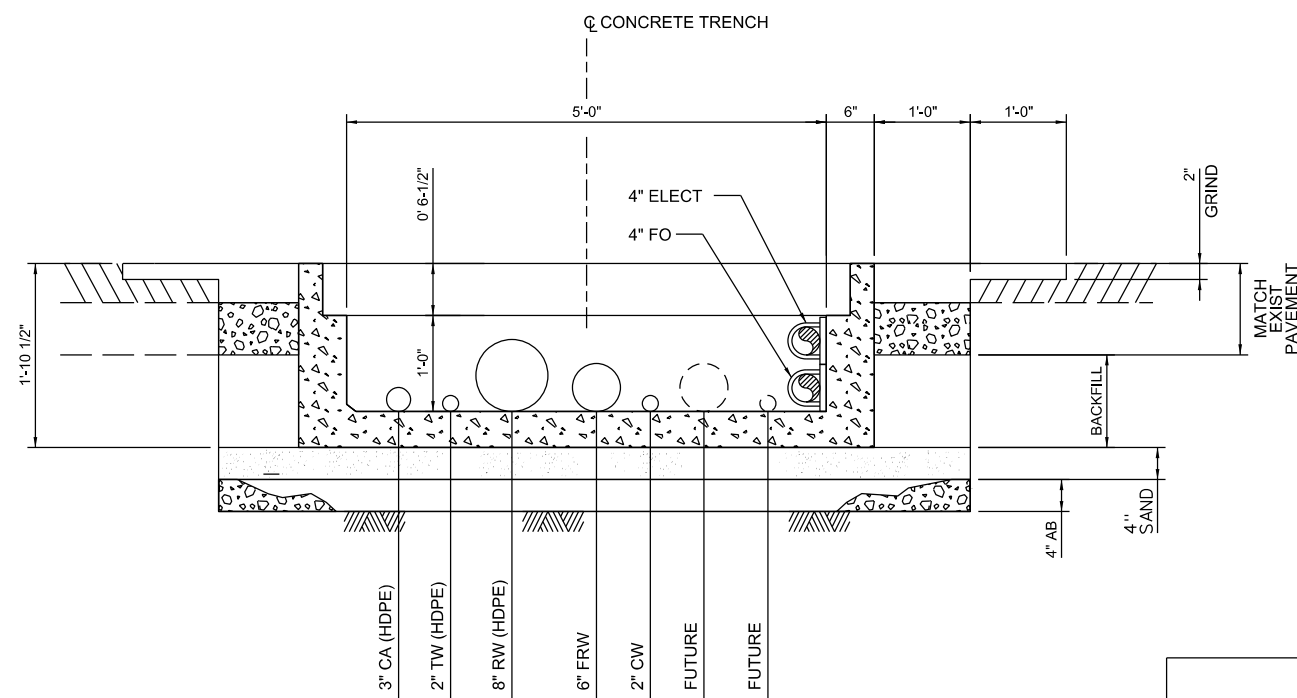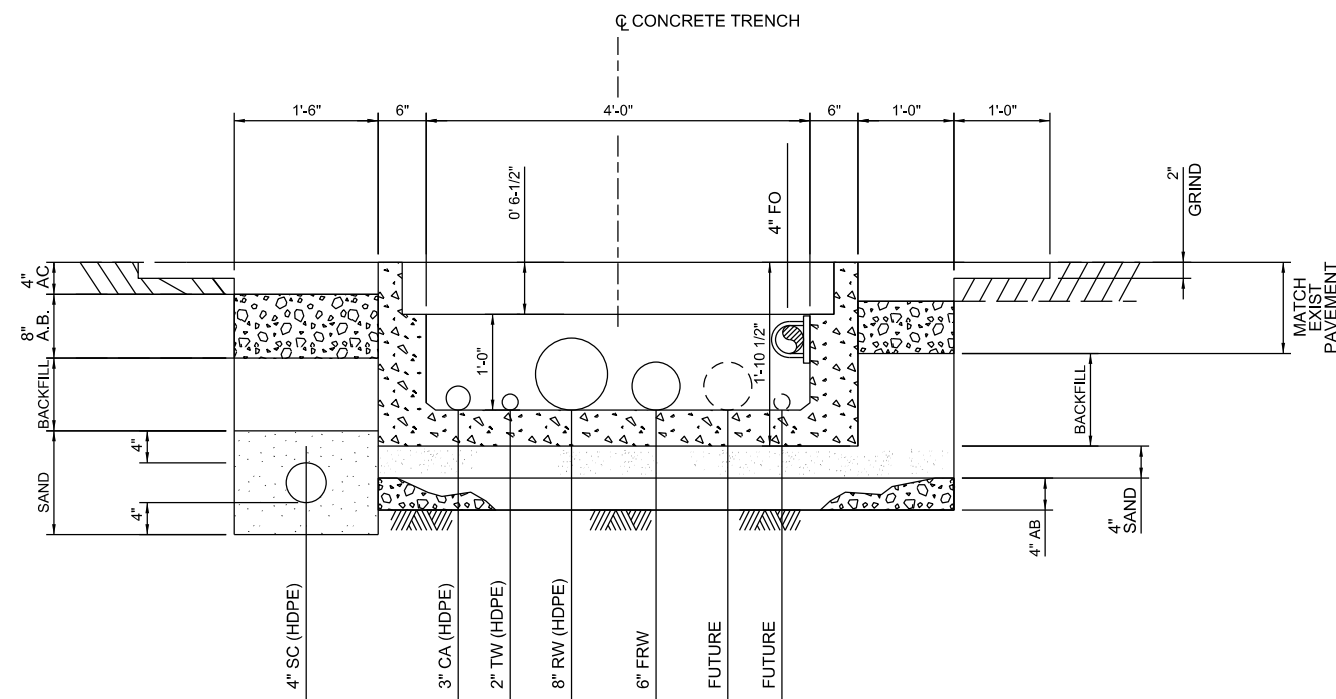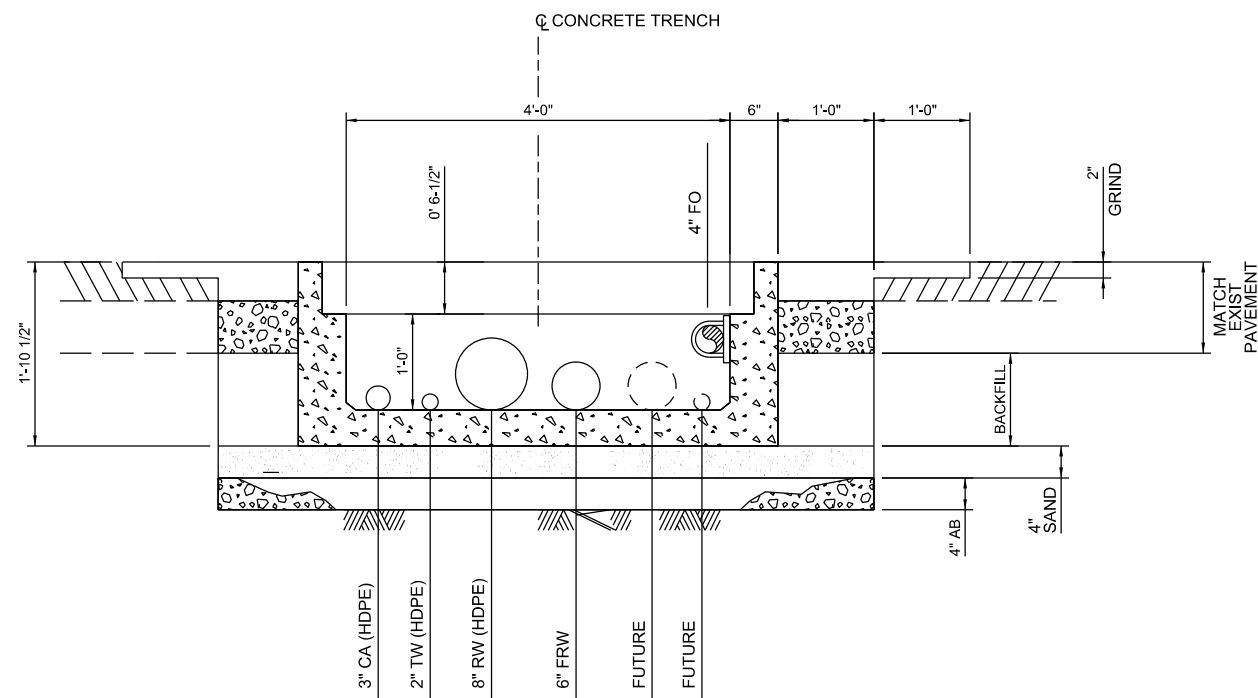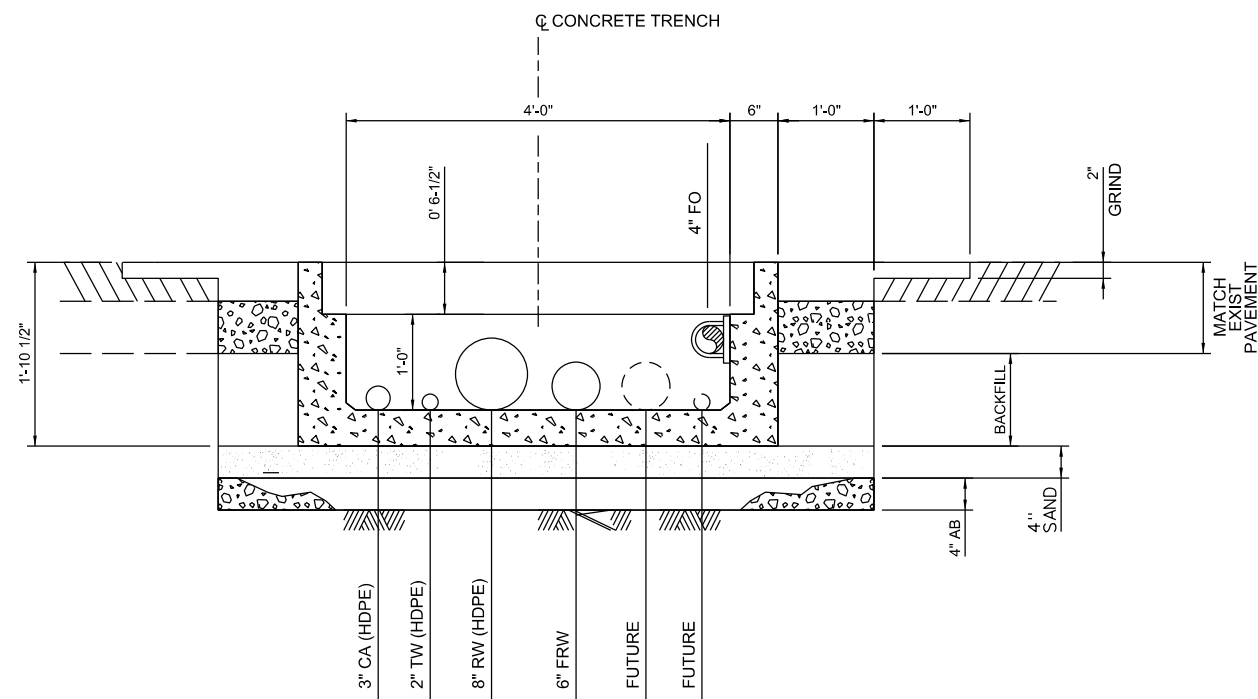

**- DRAFT -
NOT FOR
CONSTRUCTION**

AECOM

2101 WEBSTER STREET SUITE 1000
OAKLAND, CA 94612-3060
PROJECT NO. 60272335

[illegible]

APPROVED BY	SO XXXXX	
	SUPV	PD
	OSGN	TL
	OWN	TL
	CHKD	JM
	OK	PD
	DATE	9/12/12
	SCALES 1" = 1'-0"	

TOPOCK GROUNDWATER REMEDIATION PROJECT



PIPELINE SECTIONS

GAS TRANSMISSION & DISTRIBUTION

PACIFIC GAS AND ELECTRIC COMPANY

SAN FRANCISCO, CALIFORNIA

MICROFILM		
BILL OF MATL		
DWG LIST		
SUPSDS		
SUPSD BY		
SHEET NO.	OF	SHEET
C-07-69		REV 0

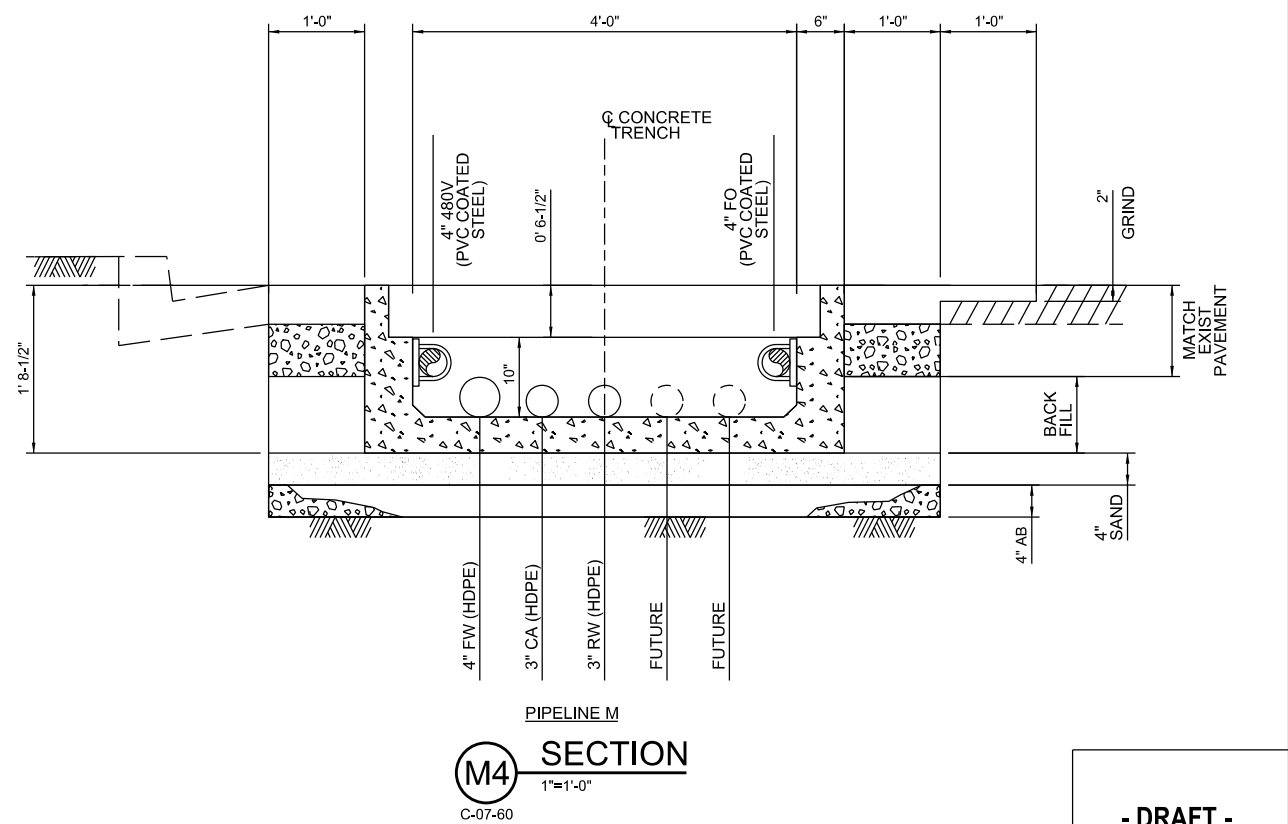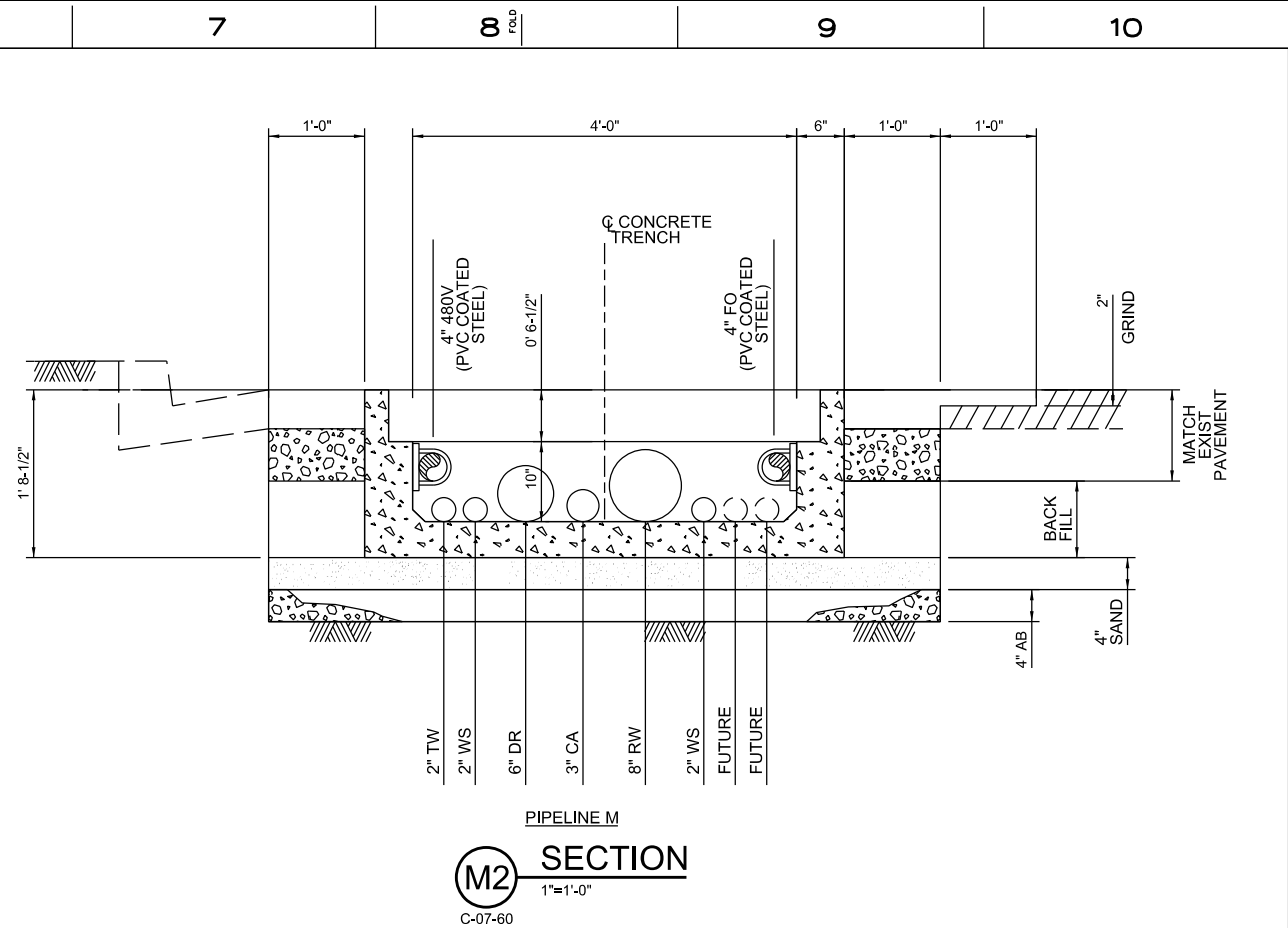

MICROFILM		
BILL OF MATL		
DWG LIST		
SUPSOS		
SUPSD BY		
SHEET NO.	OF	SHEETS
C-07-70		REV 0

[illegible]

TOPOCK GROUNDWATER REMEDIATION PROJECT

PIPELINE SECTIONS

GAS TRANSMISSION & DISTRIBUTION

PACIFIC GAS AND ELECTRIC COMPANY

SAN FRANCISCO, CALIFORNIA

E


D

FOLD


C

B


A

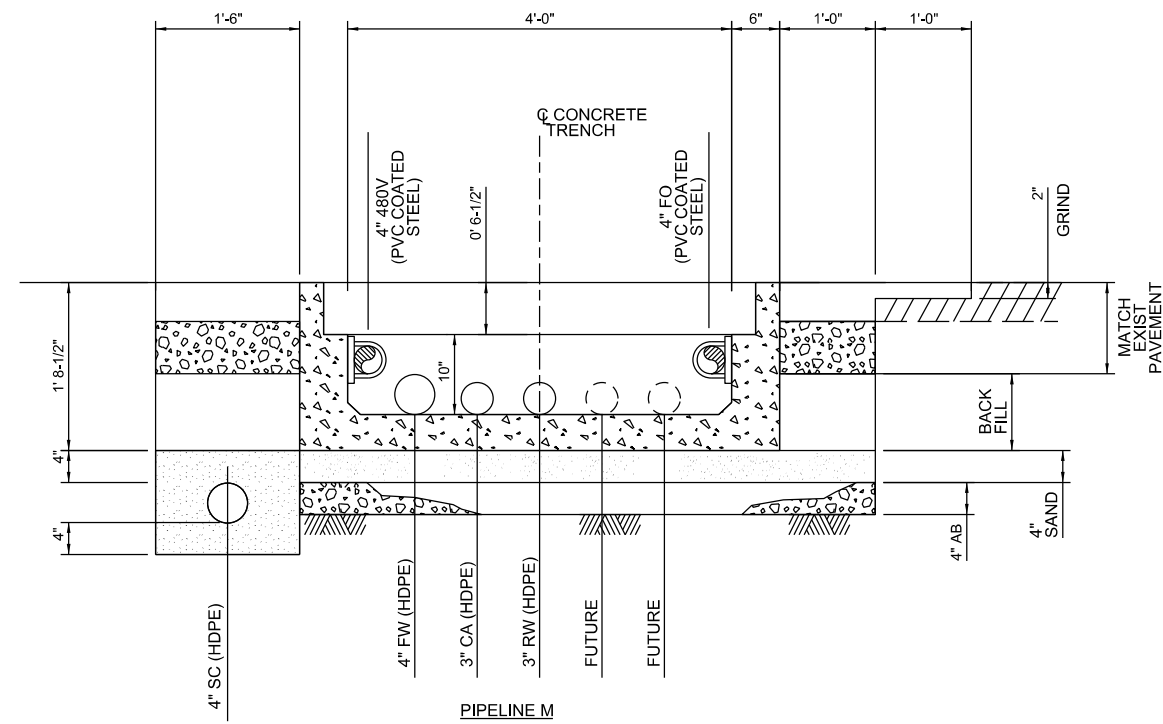


M5 SECTION
1"=1'-0"
C-07-61

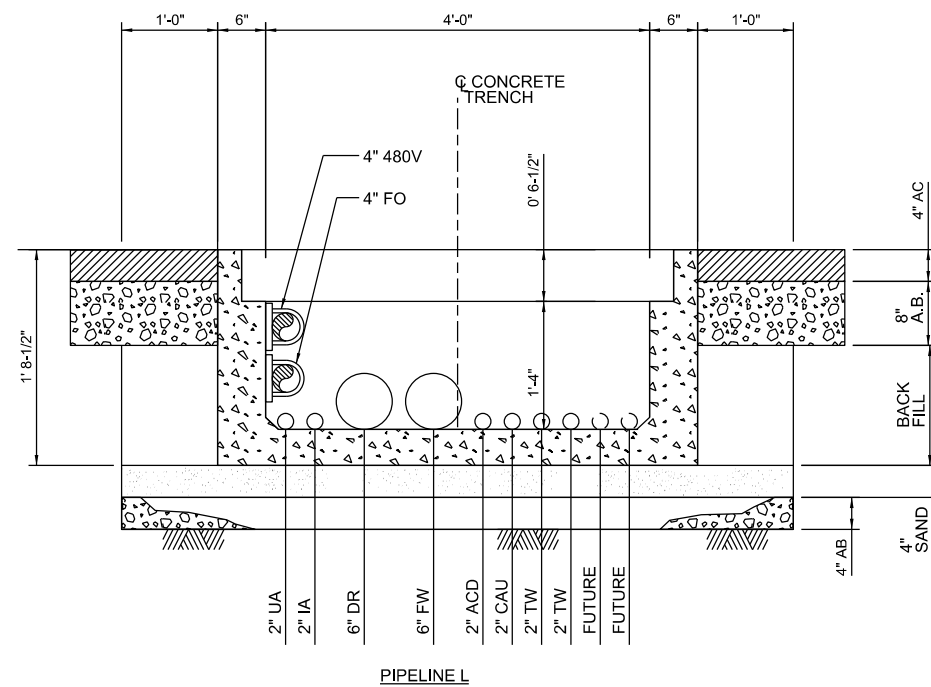

L2 SECTION
1"=1'-0"
C-07-59

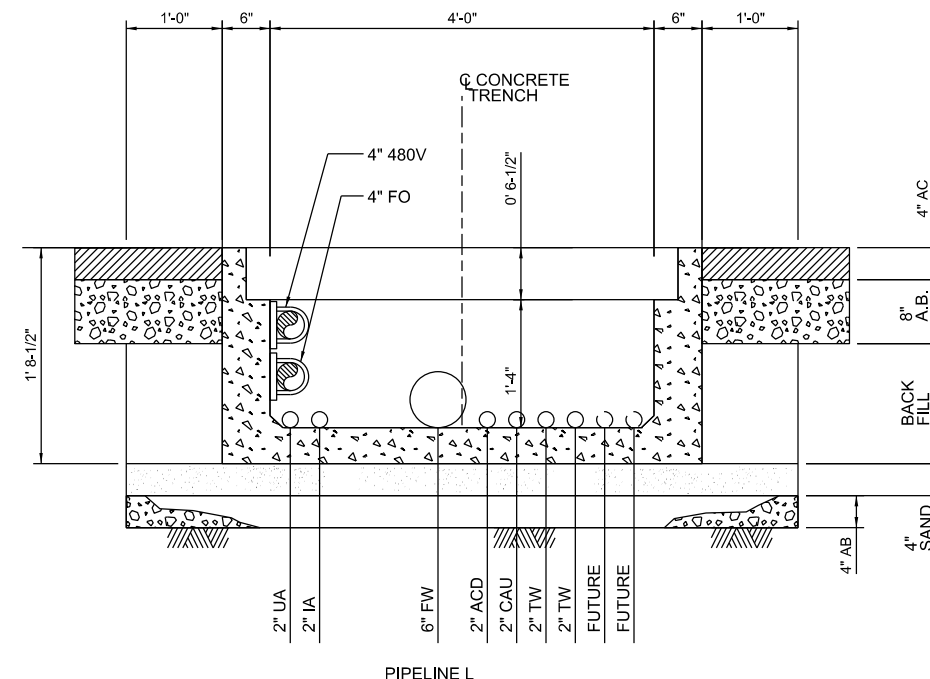

L1 SECTION
1"=1'-0"
C-07-59

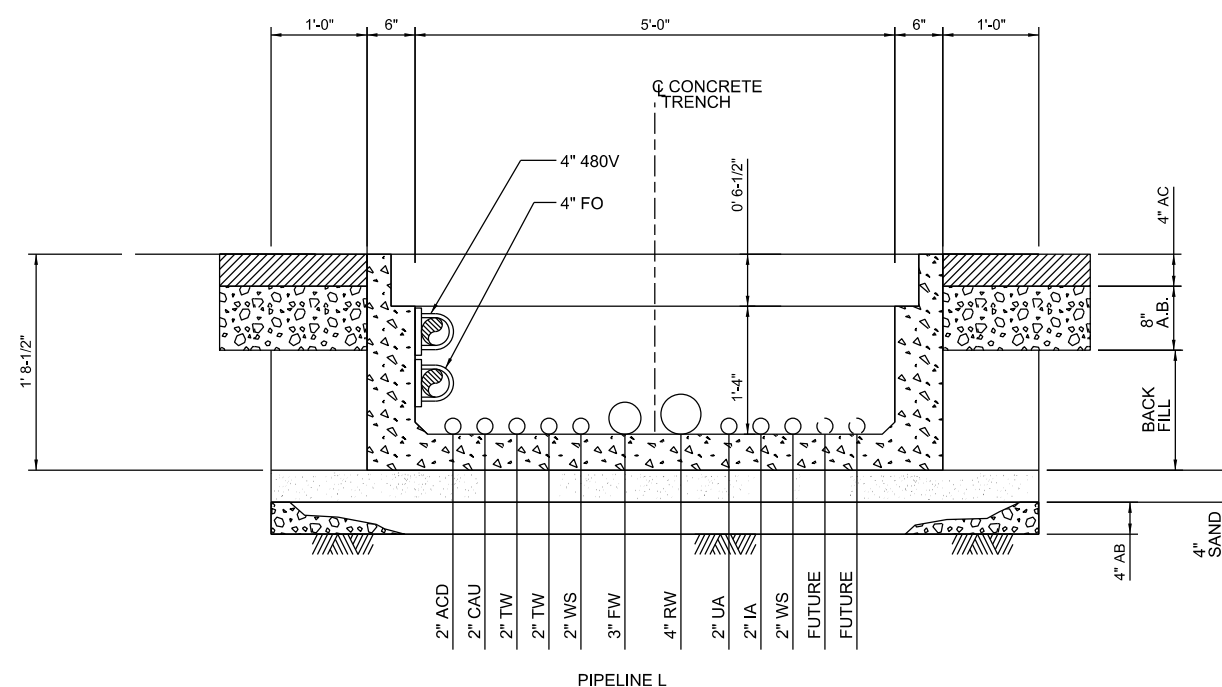

L3 SECTION
1"=1'-0"
C-07-59

**- DRAFT -
NOT FOR
CONSTRUCTION**

MICROFILM

BILL OF MATL	
--------------	--

DWG LIST

SUPSDS

SUPSD BY

SHEET NO.

C 07

0-01-



2101 WEBSTER STREET SUITE 1000
OAKLAND, CA 94612-3060

PROJECT NO. 60272335


[illegible]

APPROVED	SO	XXXXX
BY	SUPV	PD
	DSGN	TL
	OWN	TL
	CHKD	JM
	OK	PD
	DATE	9/12/12
	SCALES	1" = 1'-0"





TOPOCK GROUNDWATER REMEDIATION PROJECT

PIPELINE SECTIONS

GAS TRANSMISSION & DISTRIBUTION
PACIFIC GAS AND ELECTRIC COMPANY
SAN FRANCISCO, CALIFORNIA

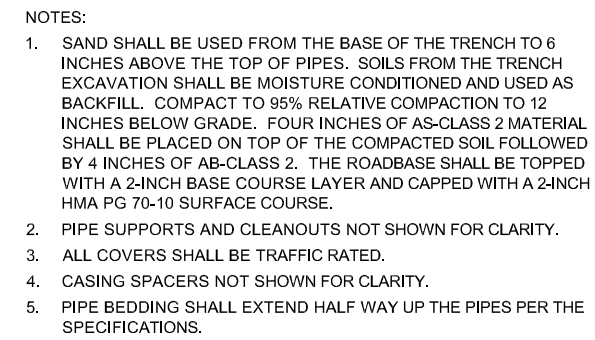

PIPE ID	SERVICE
1	FRESH WATER INJECTION LOOP
2	UPGRADIENT INJECTION
3	UPGRADIENT BACKWASH
4	NORTH IRZ INJECTION (1-22)
5	SOUTH IRZ INJECTION (24-40)
6	NORTHERN IRZ EXTRACTION
7	IRZ-23 EXTRACTION
8	RIVERBANK EXTRACTION
9	BACKWASH NORTH
10	BACKWASH SOUTH
11	EAST RAVINE EXTRACTION WELL NETWORK HEADER
12	NORTHEAST OF TCS EXTRACTION WELL NETWORK HEADER
13	TCS INJECTION
14	TCS BACKWASH
15	REMEDY WASTEWATER
16	TREATED WATER
17	FIRE PROTECTION WATER
18	SOUTH IRZ EXTRACTION SPARE
19	EAST RAVINE ER-6 EXTRACTION
20	POWER CONDUIT
21	COMMUNICATIONS CONDUIT
22	12kV POWER
24	TWB SUPPLEMENTAL FLOW
CA	CARBON AMENDED WATER
SP	SPARE PIPE

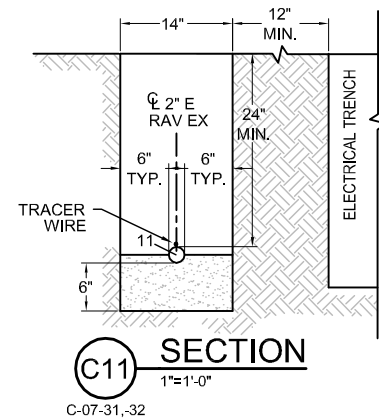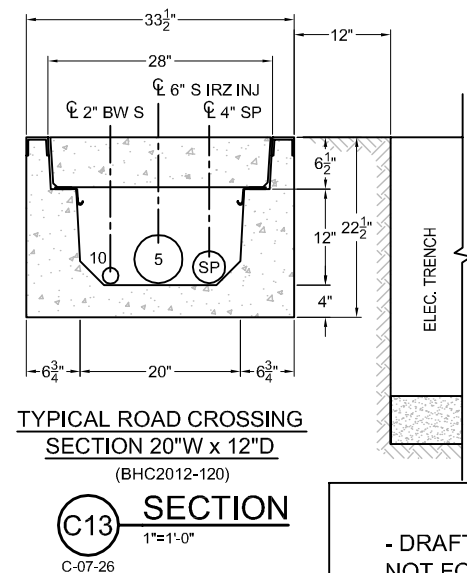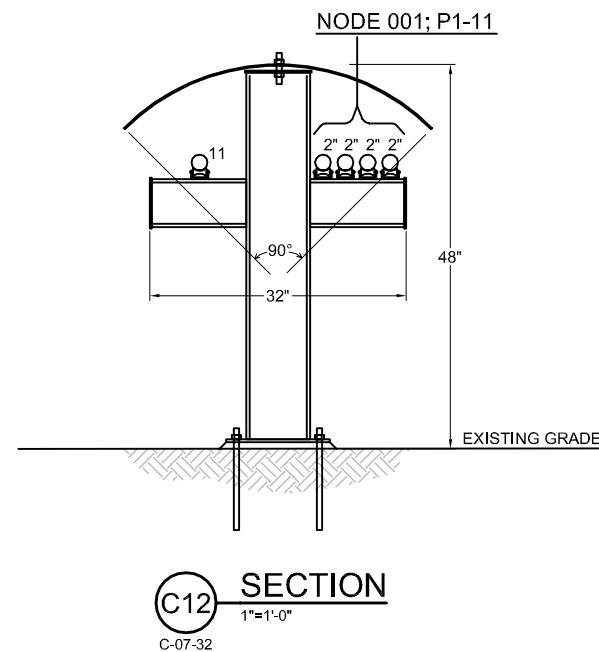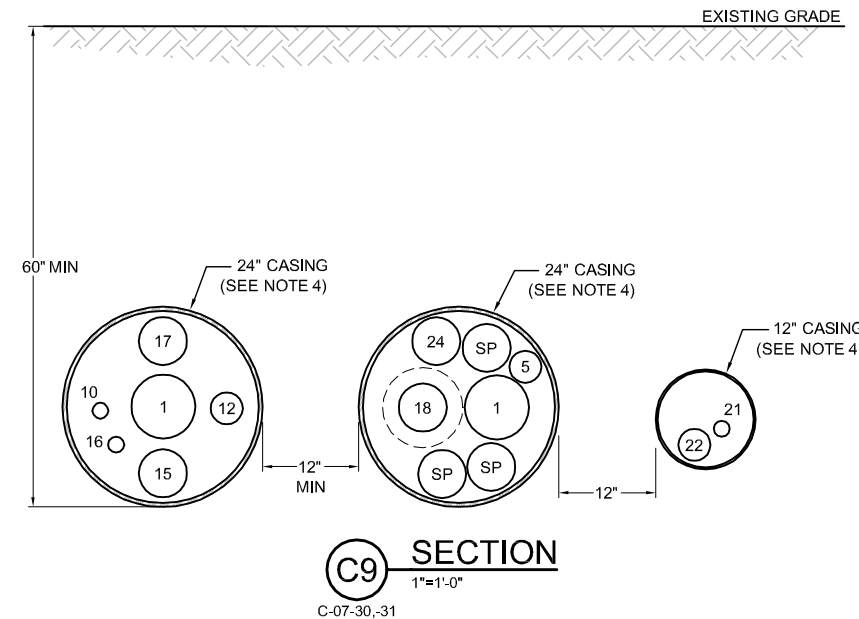[illegible]

TOPOCK GROUNDWATER REMEDIATION PROJECT

TRENCH SECTIONS

GAS TRANSMISSION & DISTRIBUTION
PACIFIC GAS AND ELECTRIC COMPANY
SAN FRANCISCO, CALIFORNIA

MICROFILM		
BILL OF MATL		
DWG LIST		
SUPSDS		
SUPSD BY		
SHEET NO.	of	SHEETS
C-07-74		REV

- DRAFT -
NOT FOR
CONSTRUCTION

D:\05\2013, 08:59, G:\Graphics\AR\TOPOCK-01\Submittal-60%_March2013\HILL Formatted\C-07-73 to 87_Pipe TrenchDetails.dwg, Tab: C-07-74

E


D

FOLD


C

B


A

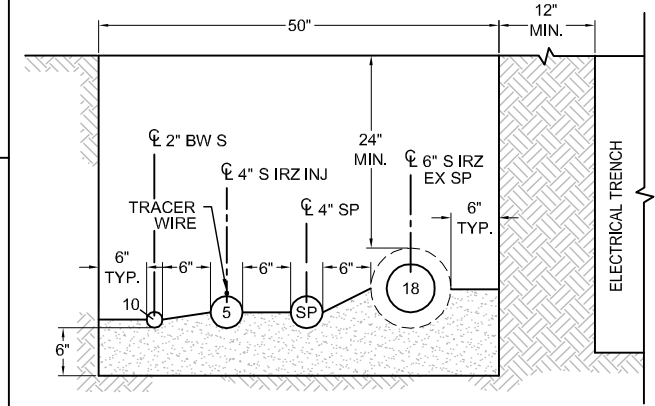

C14 C15 C16 SECTION
1"=1'-0"
C-07-33,-34,-35

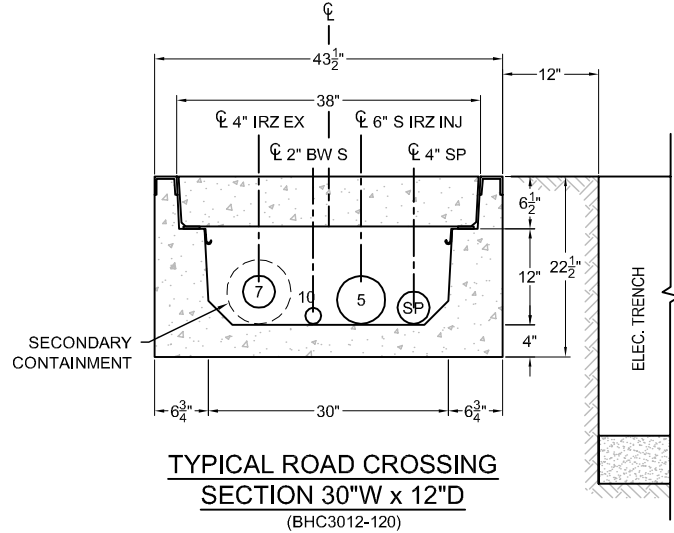


C17 SECTION
1"=1'-0"
C-07-26

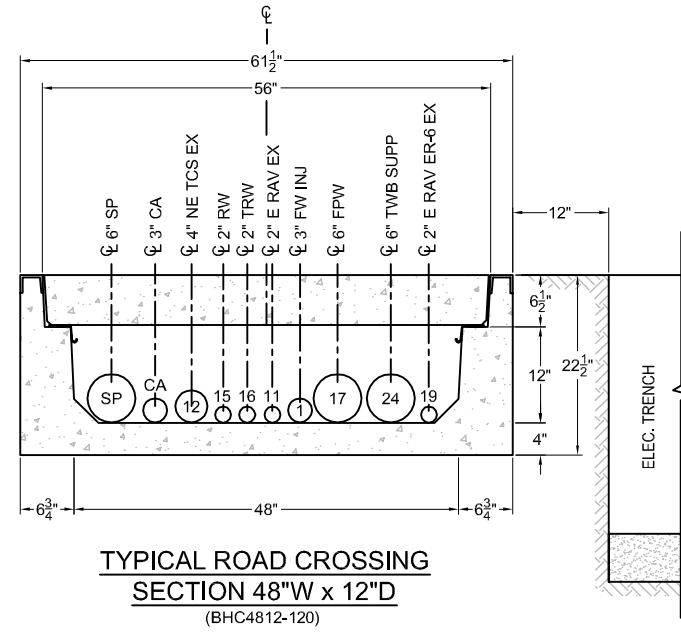

E1 SECTION
1"=1'-0"
C-07-37


- NOTES:
- SAND SHALL BE USED FROM THE BASE OF THE TRENCH TO 6 INCHES ABOVE THE TOP OF PIPES. SOILS FROM THE TRENCH EXCAVATION SHALL BE MOISTURE CONDITIONED AND USED AS BACKFILL. COMPACT TO 95% RELATIVE COMPACTION TO 12 INCHES BELOW GRADE. FOUR INCHES OF AS-CLASS 2 MATERIAL SHALL BE PLACED ON TOP OF THE COMPACTED SOIL FOLLOWED BY 4 INCHES OF AB-CLASS 2. THE ROADBASE SHALL BE TOPPED WITH A 2-INCH BASE COURSE LAYER AND CAPPED WITH A 2-INCH HMA PG 70-10 SURFACE COURSE.
 - PIPE SUPPORTS AND CLEANOUTS NOT SHOWN FOR CLARITY.
 - ALL COVERS SHALL BE TRAFFIC RATED.
 - PIPE BEDDING SHALL EXTEND HALF WAY UP THE PIPES PER THE SPECIFICATIONS.

PIPE ID	SERVICE
1	FRESH WATER INJECTION LOOP
2	UPGRADIENT INJECTION
3	UPGRADIENT BACKWASH
4	NORTH IRZ INJECTION (1-22)
5	SOUTH IRZ INJECTION (24-40)
6	NORTHERN IRZ EXTRACTION
7	IRZ-23 EXTRACTION
8	RIVERBANK EXTRACTION
9	BACKWASH NORTH
10	BACKWASH SOUTH
11	EAST RAVINE EXTRACTION WELL NETWORK HEADER
12	NORTHEAST OF TCS EXTRACTION WELL NETWORK HEADER
13	TCS INJECTION
14	TCS BACKWASH
15	REMEDY WASTEWATER
16	TREATED WATER
17	FIRE PROTECTION WATER
18	SOUTH IRZ EXTRACTION SPARE
19	EAST RAVINE ER-6 EXTRACTION
20	POWER CONDUIT
21	COMMUNICATIONS CONDUIT
22	12KV POWER
24	TWB SUPPLEMENTAL FLOW
CA	CARBON AMENDED WATER
SP	SPARE PIPE

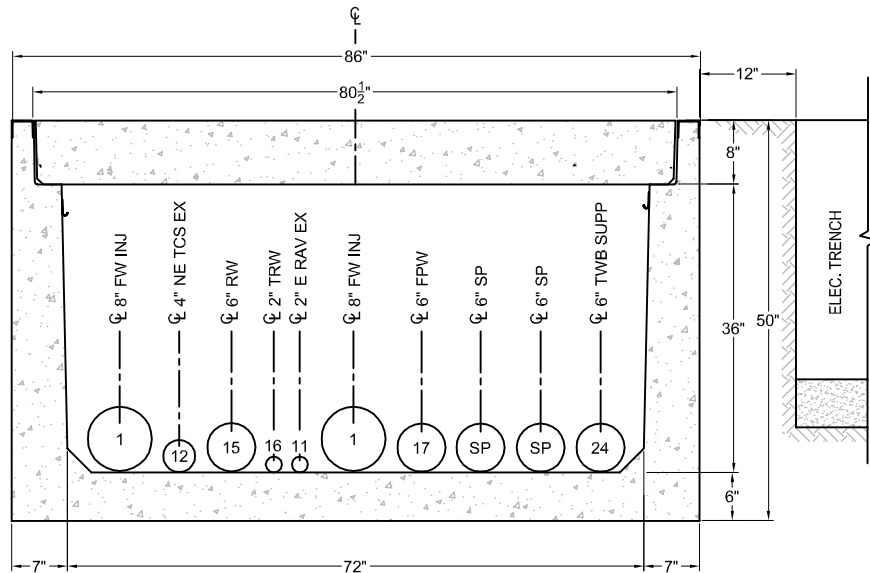


TYPICAL ROAD CROSSING
SECTION 72"W x 36"D
(BHC7236-120)

F1 SECTION
1"=1'-0"
C-07-36

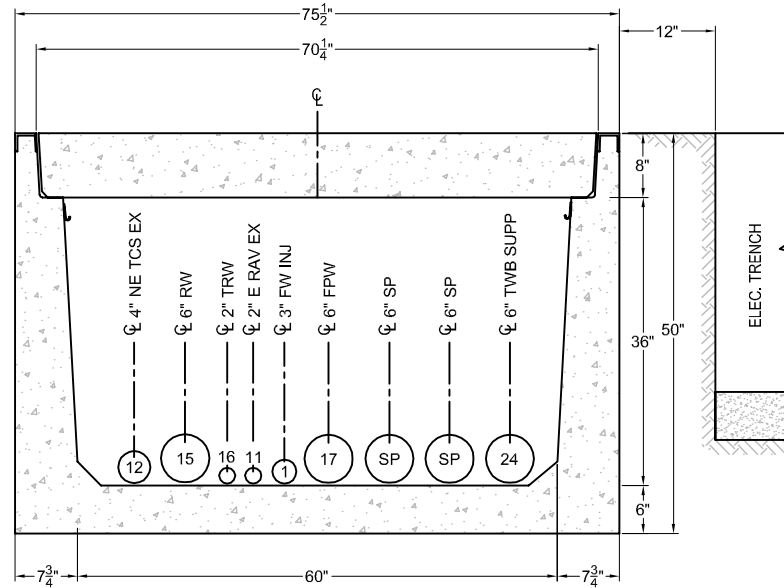


TYPICAL ROAD CROSSING
SECTION 60"W x 36"D
(BHC6036-120)

F2 SECTION
1"=1'-0"
C-07-36

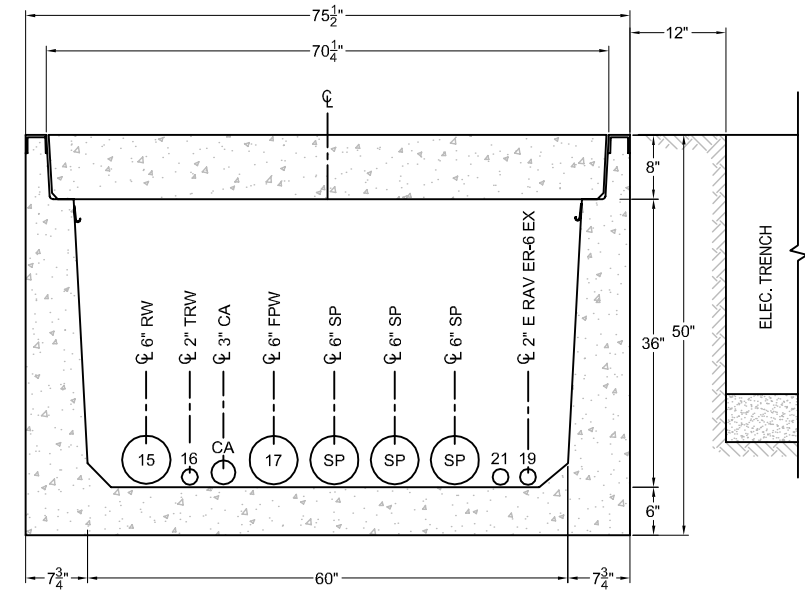

TYPICAL ROAD CROSSING
SECTION 60"W x 36"D
(BHC6036-120)

F3 SECTION
1"=1'-0"
C-07-36,-37

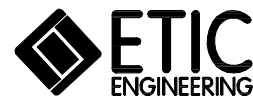

NO.	DATE	DESCRIPTION	GM/SPEC	DWN	CHKD	SUPV	APVD BY	NO.	DATE	DESCRIPTION	GM/SPEC	DWN	CHKD	SUPV	APVD BY
0	04/05/13	INTERMEDIATE (60%) DESIGN SUBMITTAL													
REVISIONS															

APPROVED BY	SO
JEF	SUPV JPB
	DSGN KLD
	DWN AJW
	CHKD JPB
	OK JEF
DATE	04/05/13
SCALE	1"=1'-0"

TOPOCK GROUNDWATER REMEDIATION PROJECT


TRENCH SECTIONS

GAS TRANSMISSION & DISTRIBUTION
PACIFIC GAS AND ELECTRIC COMPANY
SAN FRANCISCO, CALIFORNIA


- DRAFT -
NOT FOR
CONSTRUCTION

MICROFILM	
BILL OF MATL	
DWG LIST	
SUPSDS	
SUPSD BY	
SHEET NO.	of SHEETS
C-07-75	REV


04/05/2013, 09:00, C:\Graphics\ART\POCK-01\Summit\40%_March2013\HILL_Pformatted\C-07-75 to 87_Pipe Trench Details.dwg, Tab: C-07-75

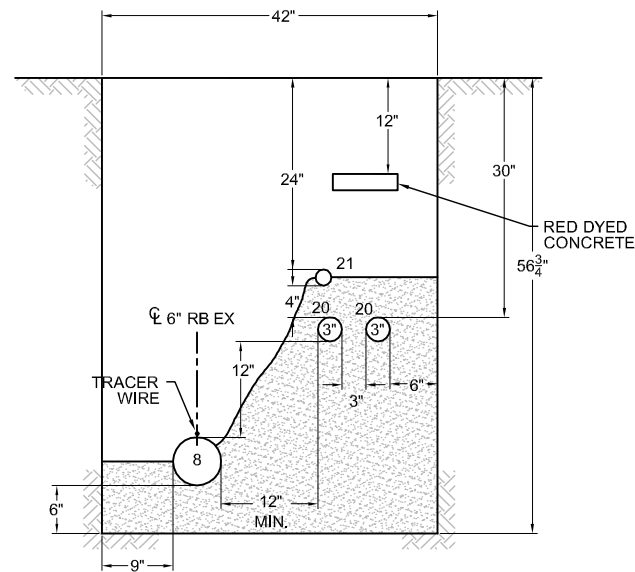


G1 G4 SECTION
1"=1'-0"
C-07-38,-40,-41

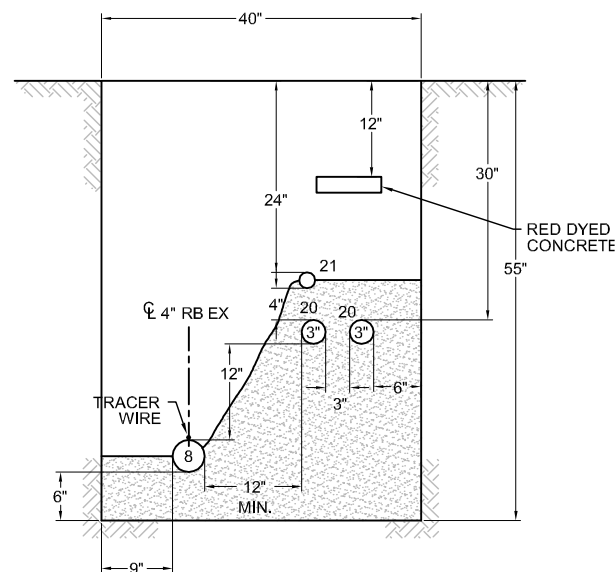


G2 G6 SECTION
1"=1'-0"
C-07-38,-42

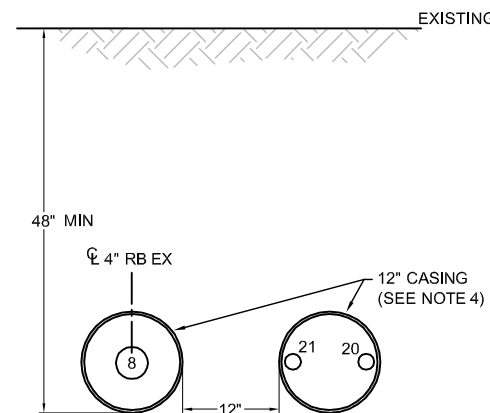

G3 SECTION
1"=1'-0"
C-07-39,41

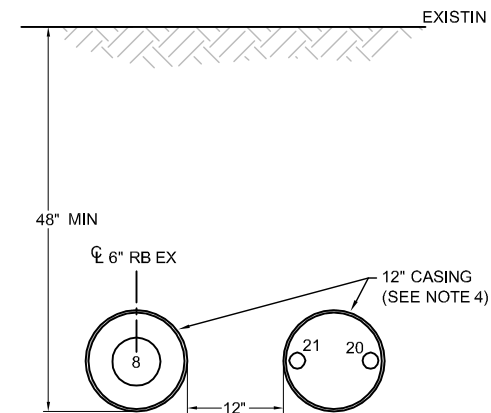

G5 SECTION
1"=1'-0"
C-07-40

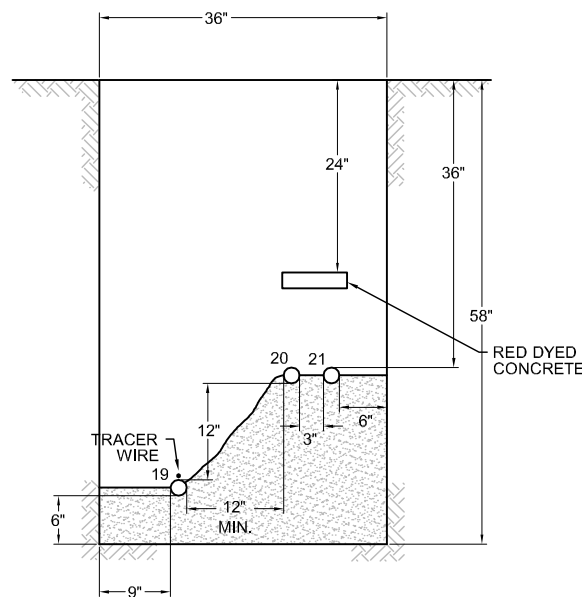


C18 SECTION
1"=1'-0"
C-07-43

PIPE ID	SERVICE
1	FRESH WATER INJECTION LOOP
2	UPGRADIENT INJECTION
3	UPGRADIENT BACKWASH
4	NORTH IRZ INJECTION (1-22)
5	SOUTH IRZ INJECTION (24-40)
6	NORTHERN IRZ EXTRACTION
7	IRZ-23 EXTRACTION
8	RIVERBANK EXTRACTION
9	BACKWASH NORTH
10	BACKWASH SOUTH
11	EAST RAVINE EXTRACTION WELL NETWORK HEADER
12	NORTHEAST OF TCS EXTRACTION WELL NETWORK HEADER
13	TCS INJECTION
14	TCS BACKWASH
15	REMEDY WASTEWATER
16	TREATED WATER
17	FIRE PROTECTION WATER
18	SOUTH IRZ EXTRACTION SPARE
19	EAST RAVINE ER-6 EXTRACTION
20	POWER CONDUIT
21	COMMUNICATIONS CONDUIT
22	12KV POWER
24	TWB SUPPLEMENTAL FLOW
CA	CARBON AMENDED WATER
SP	SPARE PIPE

NOTES:

1. SAND SHALL BE USED FROM THE BASE OF THE TRENCH TO 8 INCHES ABOVE THE TOP OF PIPES. SOILS FROM THE TRENCH EXCAVATION SHALL BE MOISTURE CONDITIONED AND USED AS BACKFILL. COMPACT TO 95% RELATIVE COMPACTION TO 12 INCHES BELOW GRADE. FOUR INCHES OF A5-CLASS 2 MATERIAL SHALL BE PLACED ON TOP OF THE COMPACTED SOIL FOLLOWED BY 4 INCHES OF A6-CLASS 2. THE ROADBASE SHALL BE TOPPED WITH A 2-INCH BASE COURSE LAYER AND CAPPED WITH A 2-INCH HMA PG 70-10 SURFACE COURSE.
2. PIPE SUPPORTS AND CLEANOUTS NOT SHOWN FOR CLARITY.
3. ALL COVERS SHALL BE TRAFFIC RATED.
4. CASING SPACERS NOT SHOWN FOR CLARITY.
5. PIPE BEDDING SHALL EXTEND HALF WAY UP THE PIPES PER THE SPECIFICATIONS.

- DRAFT -
NOT FOR
CONSTRUCTION

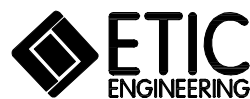[illegible]

TOPOCK GROUNDWATER REMEDIATION PROJECT

TRENCH SECTIONS

GAS TRANSMISSION & DISTRIBUTION
PACIFIC GAS AND ELECTRIC COMPANY
SAN FRANCISCO, CALIFORNIA

MICROFILM	
BILL OF MATL	
DWG LIST	
SUPSDS	
SUPSD BY	
SHEET NO.	of SHEET
C-07-76	R






NOTES:

1. SAND SHALL BE USED FROM THE BASE OF THE TRENCH TO 6 INCHES ABOVE THE TOP OF PIPES. SOILS FROM THE TRENCH EXCAVATION SHALL BE MOISTURE CONDITIONED AND USED AS BACKFILL. COMPACT TO 95% RELATIVE COMPACTION TO 12 INCHES BELOW GRADE. FOUR INCHES OF AS-CLASS 2 MATERIAL SHALL BE PLACED ON TOP OF THE COMPACTED SOIL FOLLOWED BY 4 INCHES OF AB-CLASS 2. THE ROADBASE SHALL BE TOPPED WITH A 2-INCH BASE COURSE LAYER AND CAPPED WITH A 2-INCH HMA PG 70-10 SURFACE COURSE.
2. PIPE SUPPORTS AND CLEANOUTS NOT SHOWN FOR CLARITY.
3. ALL COVERS SHALL BE TRAFFIC RATED.

- DRAFT - NOT FOR CONSTRUCTION	
MICROFILM	
BILL. OF MATL	
DWG. LIST	
SUPSDS	
SUPSD BY	
SHEET NO.	SHEET
C-07-79	REV

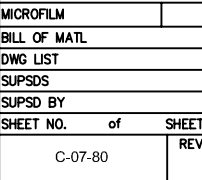

E


D

FOLD

C

B

A

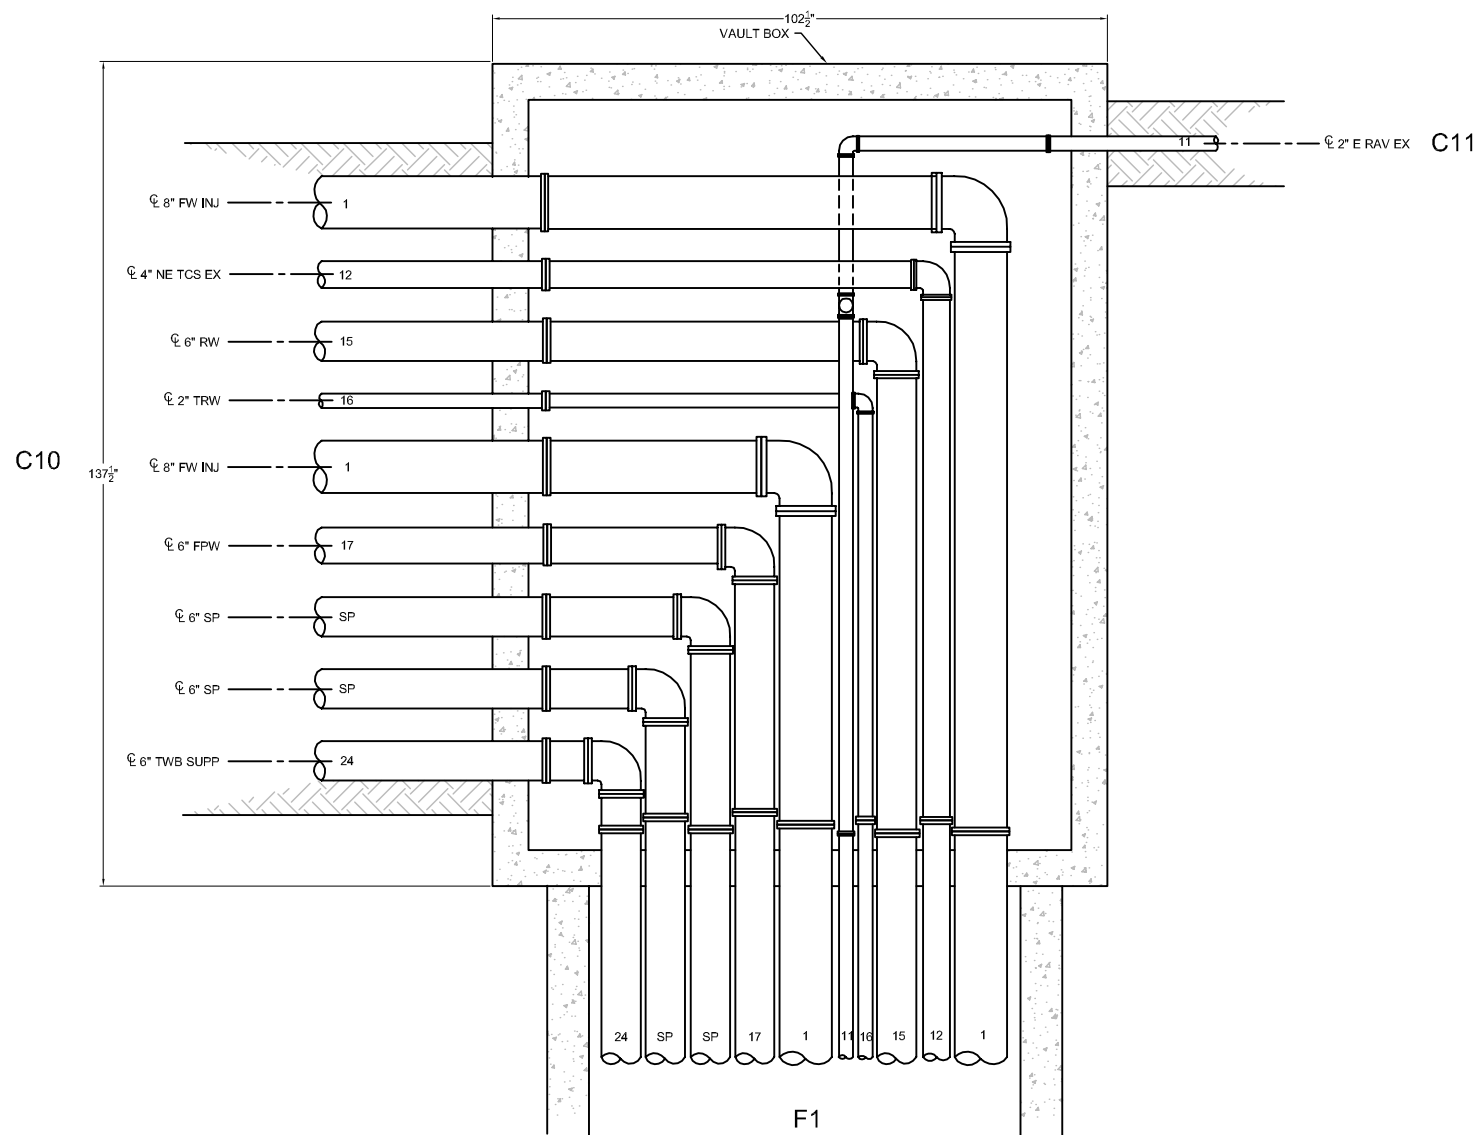

PIPE ID	SERVICE
1	FRESH WATER INJECTION LOOP
2	UPGRADIENT INJECTION
3	UPGRADIENT BACKWASH
4	NORTH IRZ INJECTION (1-22)
5	SOUTH IRZ INJECTION (24-40)
6	NORTHERN IRZ EXTRACTION
7	IRZ-23 EXTRACTION
8	RIVERBANK EXTRACTION
9	BACKWASH NORTH
10	BACKWASH SOUTH
11	EAST RAVINE EXTRACTION WELL NETWORK HEADER
12	NORTHEAST OF TCS EXTRACTION WELL NETWORK HEADER
13	TCS INJECTION
14	TCS BACKWASH
15	REMEDY WASTEWATER
16	TREATED WATER
17	FIRE PROTECTION WATER
18	SOUTH IRZ EXTRACTION SPARE
19	EAST RAVINE ER-6 EXTRACTION
20	POWER CONDUIT
21	COMMUNICATIONS CONDUIT
22	12KV POWER
24	TWB SUPPLEMENTAL FLOW
CA	CARBON AMENDED WATER
SP	SPARE PIPE

NOTES:

1. SAND SHALL BE USED FROM THE BASE OF THE TRENCH TO 6 INCHES ABOVE THE TOP OF PIPES. SOILS FROM THE TRENCH EXCAVATION SHALL BE MOISTURE CONDITIONED AND USED AS BACKFILL. COMPACT TO 95% RELATIVE COMPACTION TO 12 INCHES BELOW GRADE. FOUR INCHES OF A5-CLASS 2 MATERIAL SHALL BE PLACED ON TOP OF THE COMPACTED SOIL FOLLOWED BY 4 INCHES OF A8-CLASS 2. THE ROADBASE SHALL BE TOPPED WITH A 2-INCH BASE COURSE LAYER AND CAPPED WITH A 2-INCH HMA PG 70-10 SURFACE COURSE.
2. PIPE SUPPORTS AND CLEANOUTS NOT SHOWN FOR CLARITY.
3. ALL COVERS SHALL BE TRAFFIC RATED.

8 DETAIL
3/4"='1-0"

C-07-31
C-07-36



														APPROVED BY		SO	
														JEF		SUPV JF	
																DSGN KL	
																DWN AJ	
																CHKD JF	
																OK JEF	
																DATE 04/05/13	
																SCALES 1" = 1'-0"	

TOPOCK GROUNDWATER REMEDIATION PROJECT

INTERSECTION DETAILS

GAS TRANSMISSION & DISTRIBUTION
PACIFIC GAS AND ELECTRIC COMPANY
SAN FRANCISCO, CALIFORNIA

- DRAFT -
NOT FOR
CONSTRUCTION

MICROFILM

	BILL OF MATERIALS
--	-------------------

DWG LIST


SUPSDS


SUPSD BY

SHEET NO.

C-07

4/05/2013	08:01	G:\Graphics\BPTOPBOOK-01\Initials60%	March 2013\Hill	Enimation\C-07-73 to 87 Bno Transm Details fwn	Tahr C-07-81
-----------	-------	--------------------------------------	-----------------	--	--------------

 

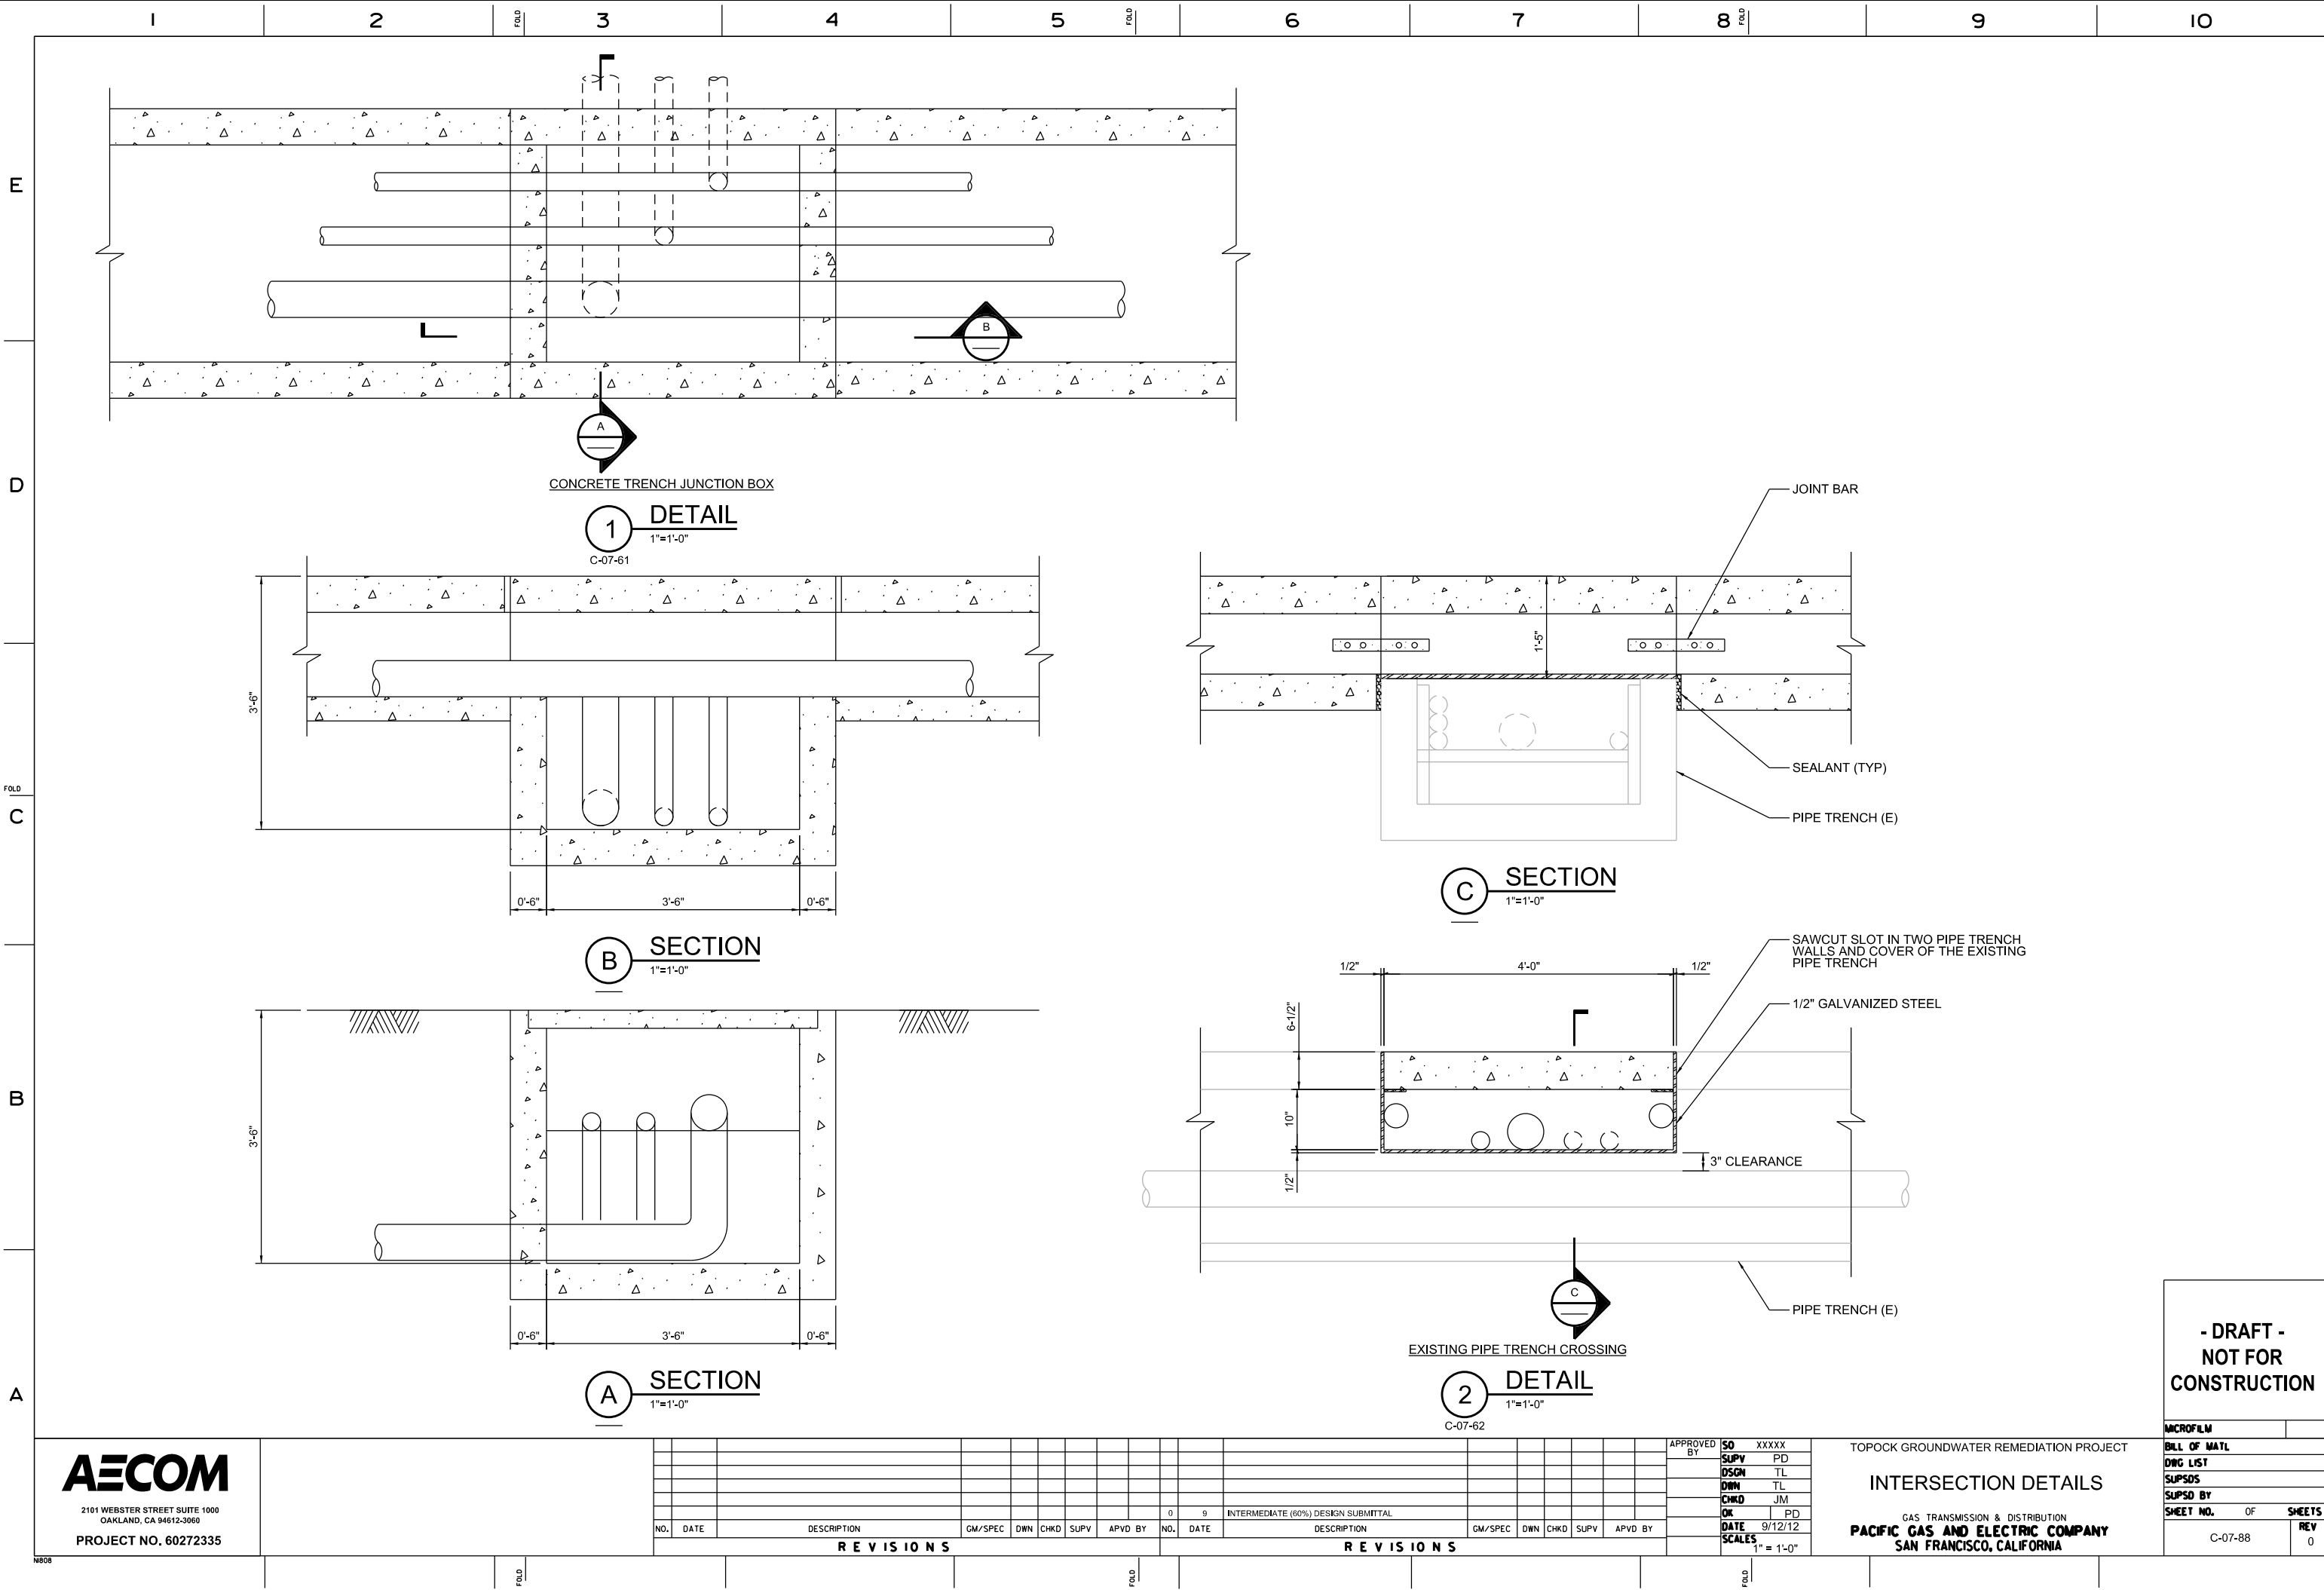


E

D

FOLD _____

B

A

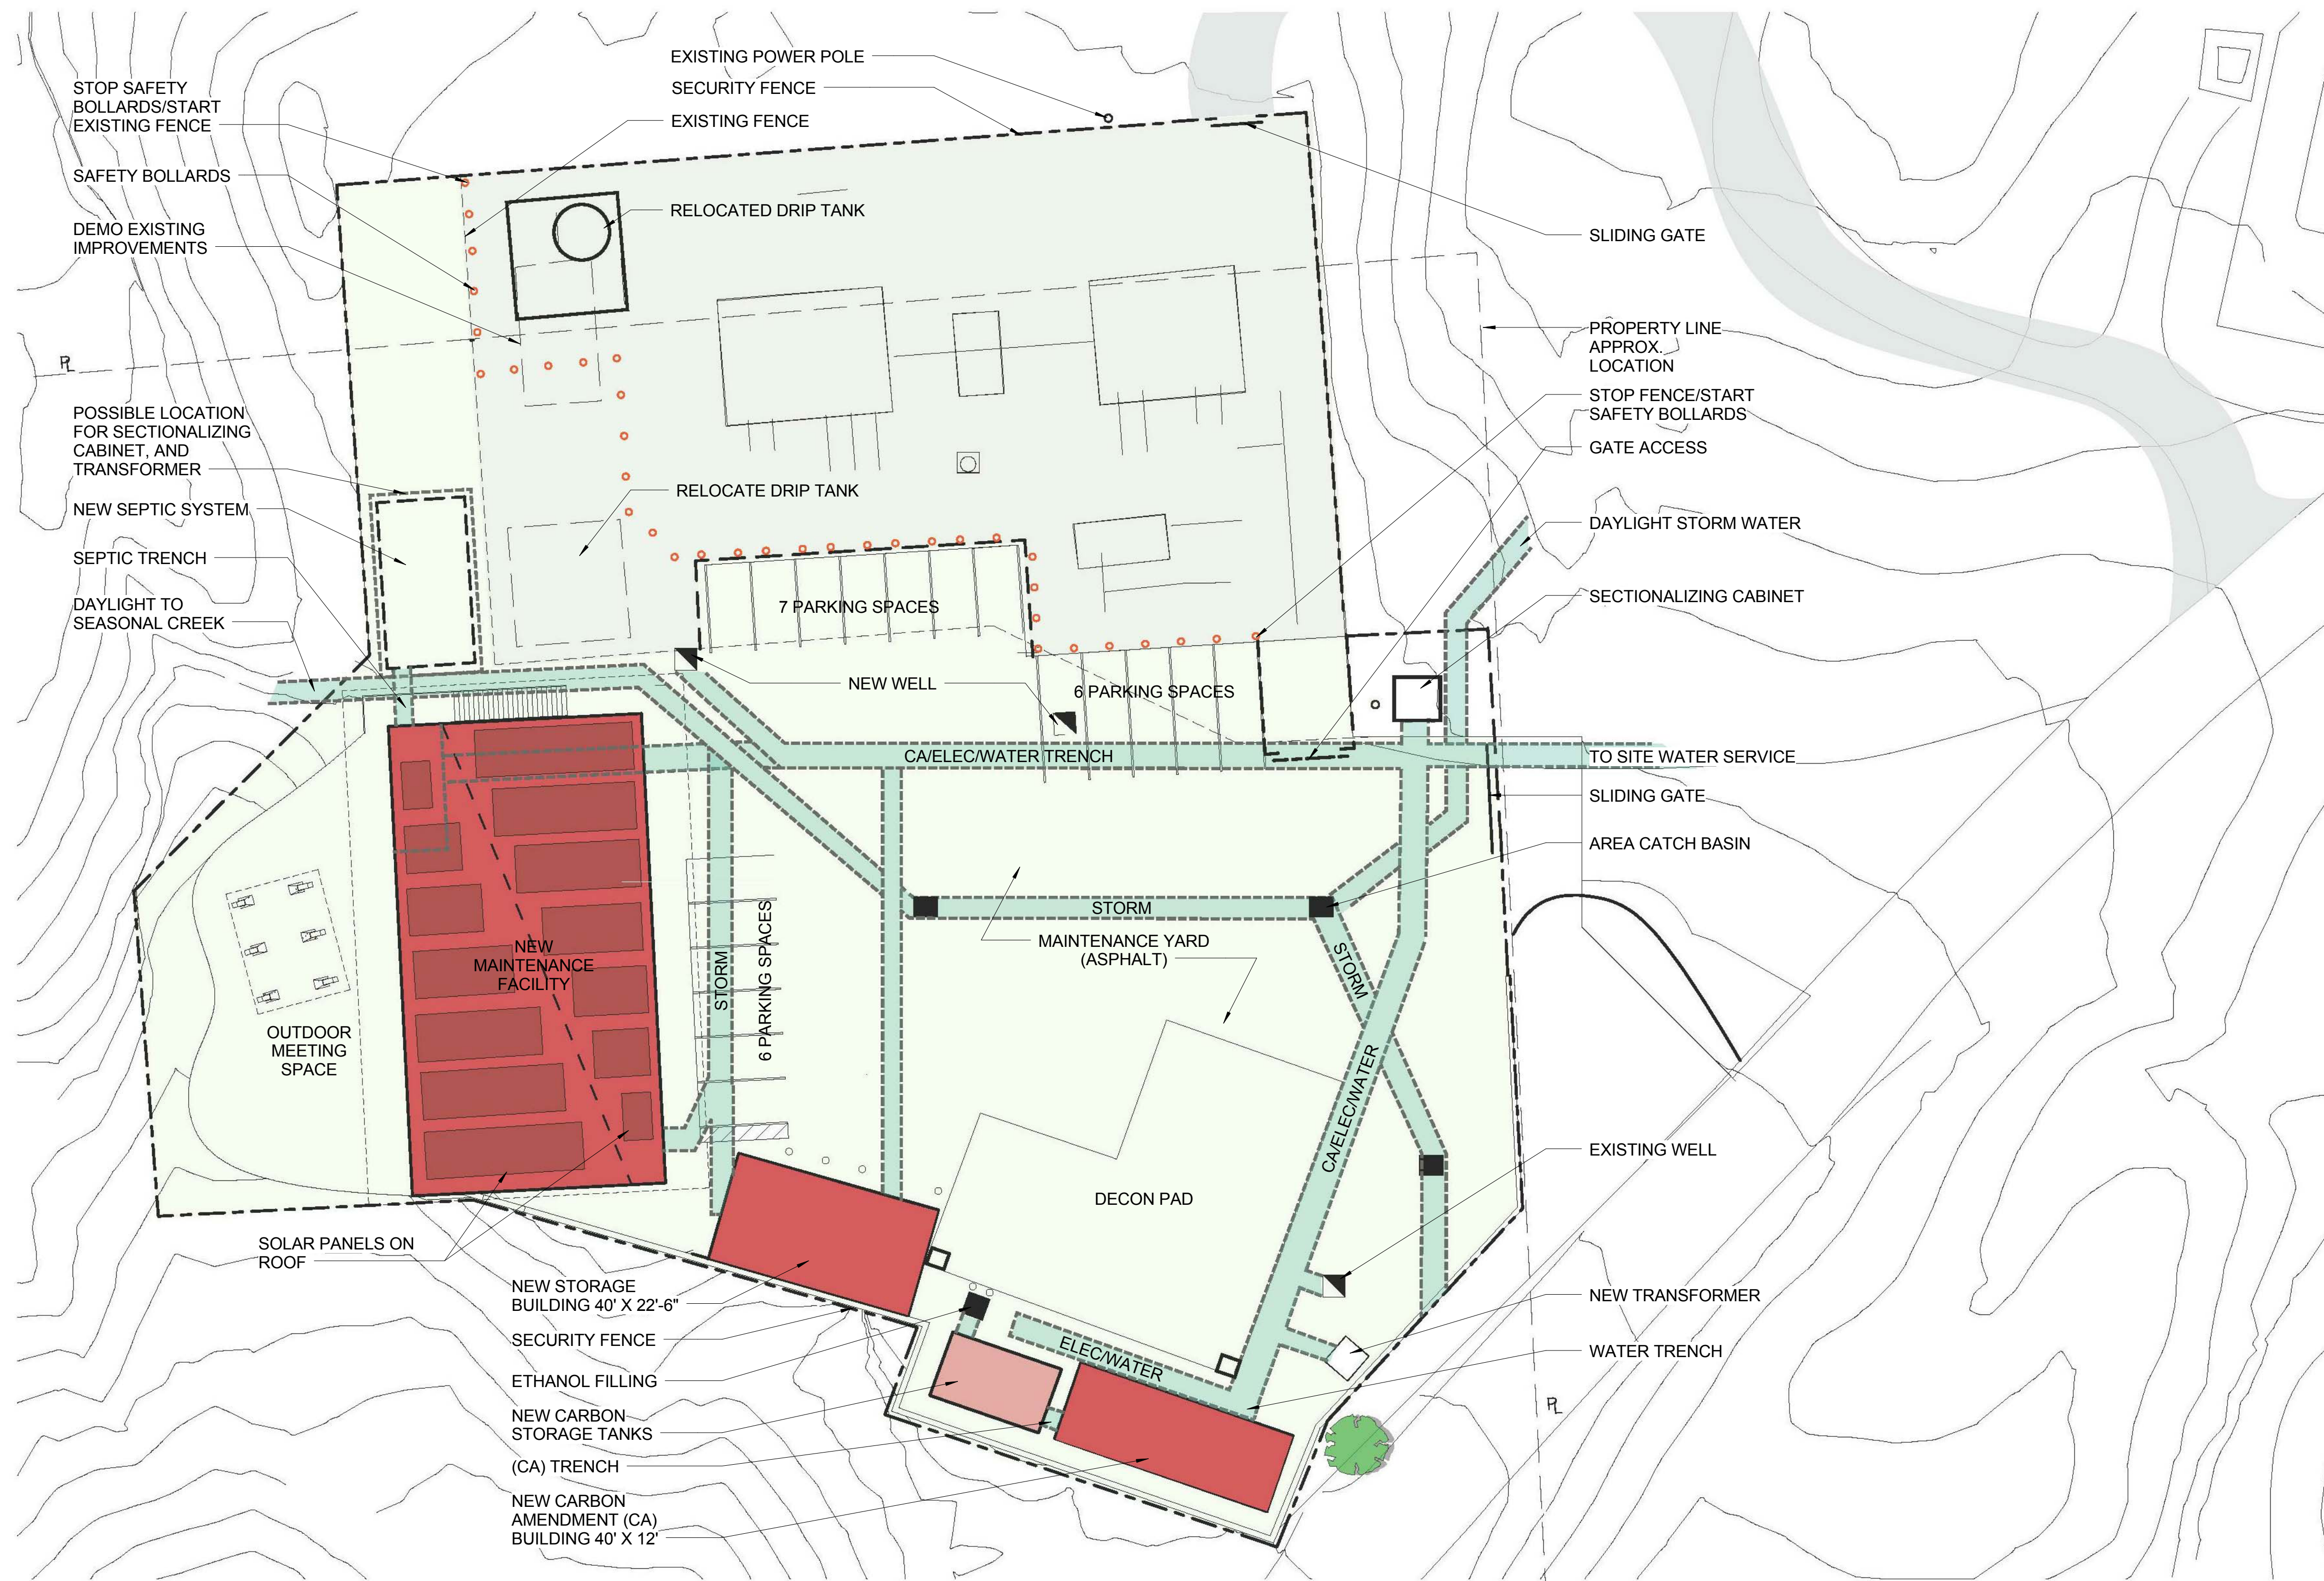

1

TRANSWESTERN BENCH SITE PLAN

$$1'' = 20' - 0''$$

C-08-01

CH2MHILL®

[illegible]

APPROVED	SO
BY	SUPV
	DSGN JD
	DWN JD
	CHKD AV
	OK AV
	DATE
	SCALES


TOPOCK GROUNDWATER REMEDIATION PROJECT
TRANSWESTERN BENCH
SITE PLAN
GAS TRANSMISSION & DISTRIBUTION
PACIFIC GAS AND ELECTRIC COMPANY
SAN FRANCISCO, CALIFORNIA

MICROFILM	
BILL OF MATL	
DWG LIST	
SUPSDS	
SUPSD BY	
SHEET NO.	of SHEET
C-08-01	REV

PLOT DATE: \$PLOTDATE

PLOT TIME: \$PLOTTIME

FILENAME:

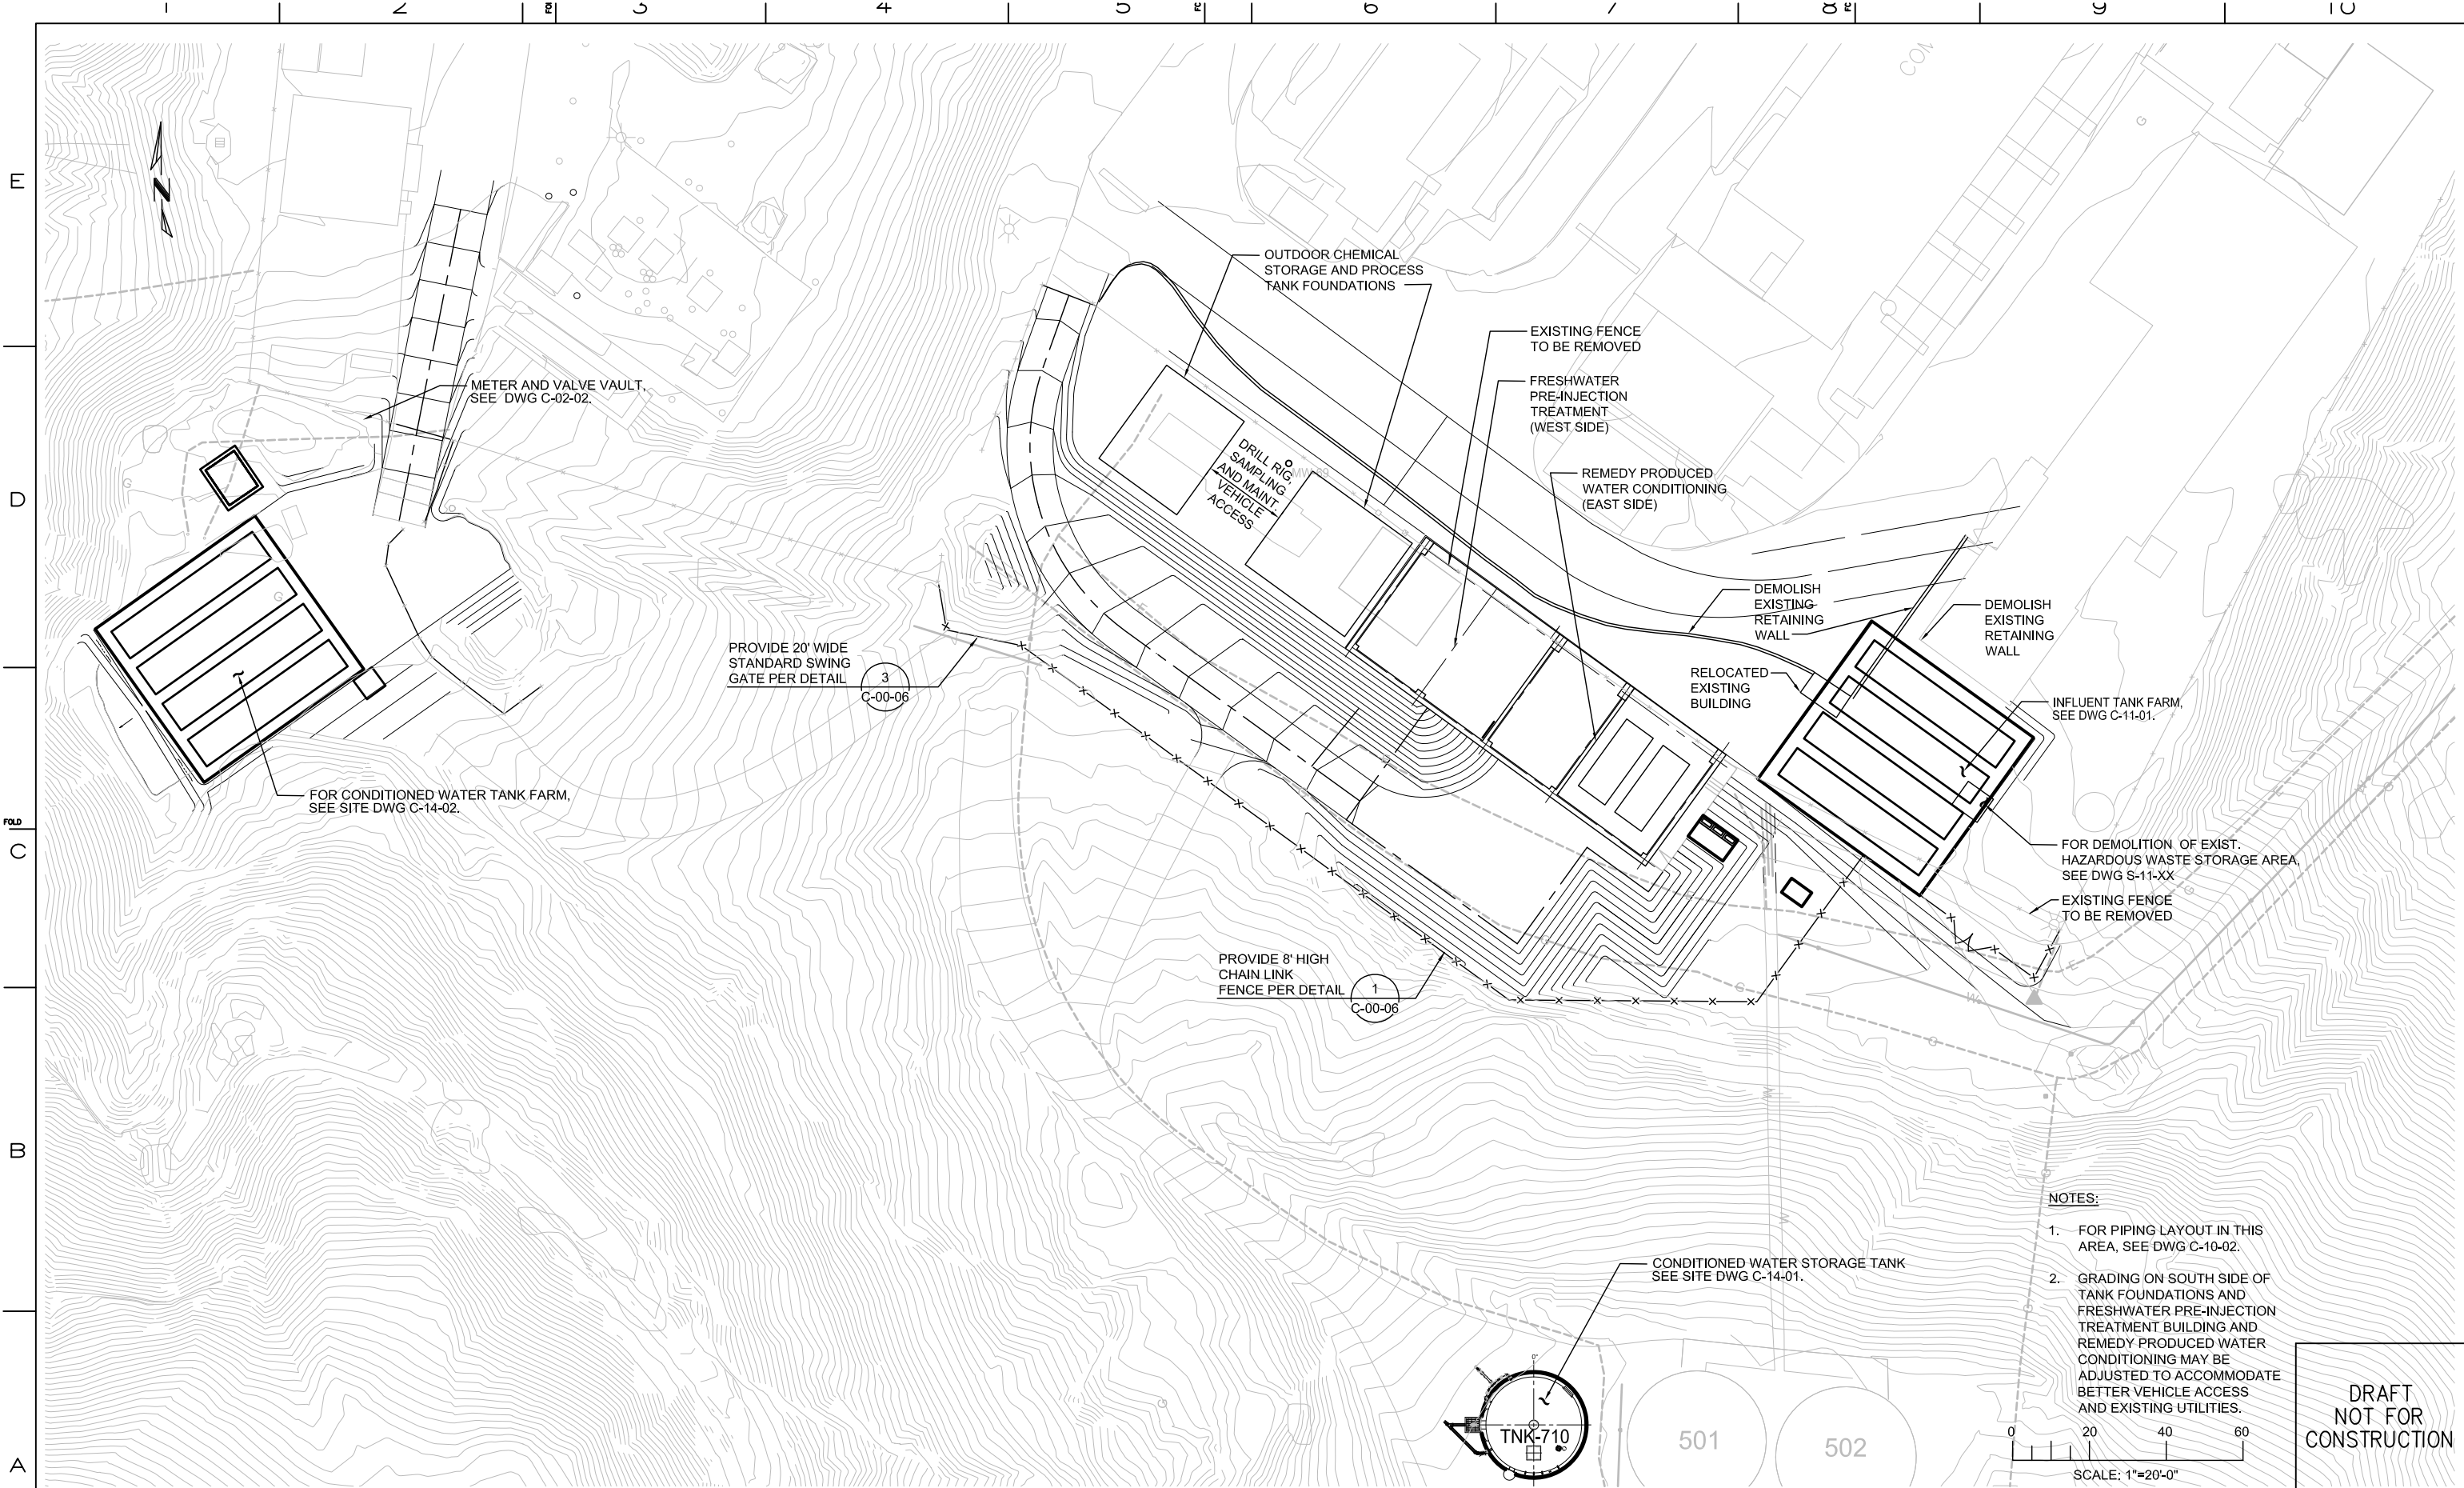

NOTES:

1. FOR PIPING LAYOUT IN THIS AREA, SEE DWG C-10-02.
2. GRADING ON SOUTH SIDE OF TANK FOUNDATIONS AND FRESHWATER PRE-INJECTION TREATMENT BUILDING AND REMEDY PRODUCED WATER CONDITIONING MAY BE ADJUSTED TO ACCOMMODATE BETTER VEHICLE ACCESS AND EXISTING UTILITIES.

DRAFT
NOT FOR
CONSTRUCTION

MICROFILM	
BILL OF MATL	
DWG LIST	
SUPSDS	
SUPSD BY	
SHEET NO.	of SHEETS
C-10-01	REV

E2 Consulting Engineers, Inc.
1900 Powell Street, Ste. 250
Emeryville, CA 94608
(510) 652-1164

CH2MHILL®


REVISIONS										REVISIONS										APPROVED BY		SO	
																						SUPV	
																						DSGN	
																						DWN	
																						CHKD	
																						OK	
																						PT	
																						DATE	
																						4/5/13	
																						SCALE	
																						1" = 20'	

TOPOCK GROUNDWATER REMEDIATION PROJECT

TCS CIVIL SITE PLAN 1

GAS TRANSMISSION & DISTRIBUTION
PACIFIC GAS AND ELECTRIC COMPANY
SAN FRANCISCO, CALIFORNIA

FILENAME: E2-C-XXX-1001AD.DWG

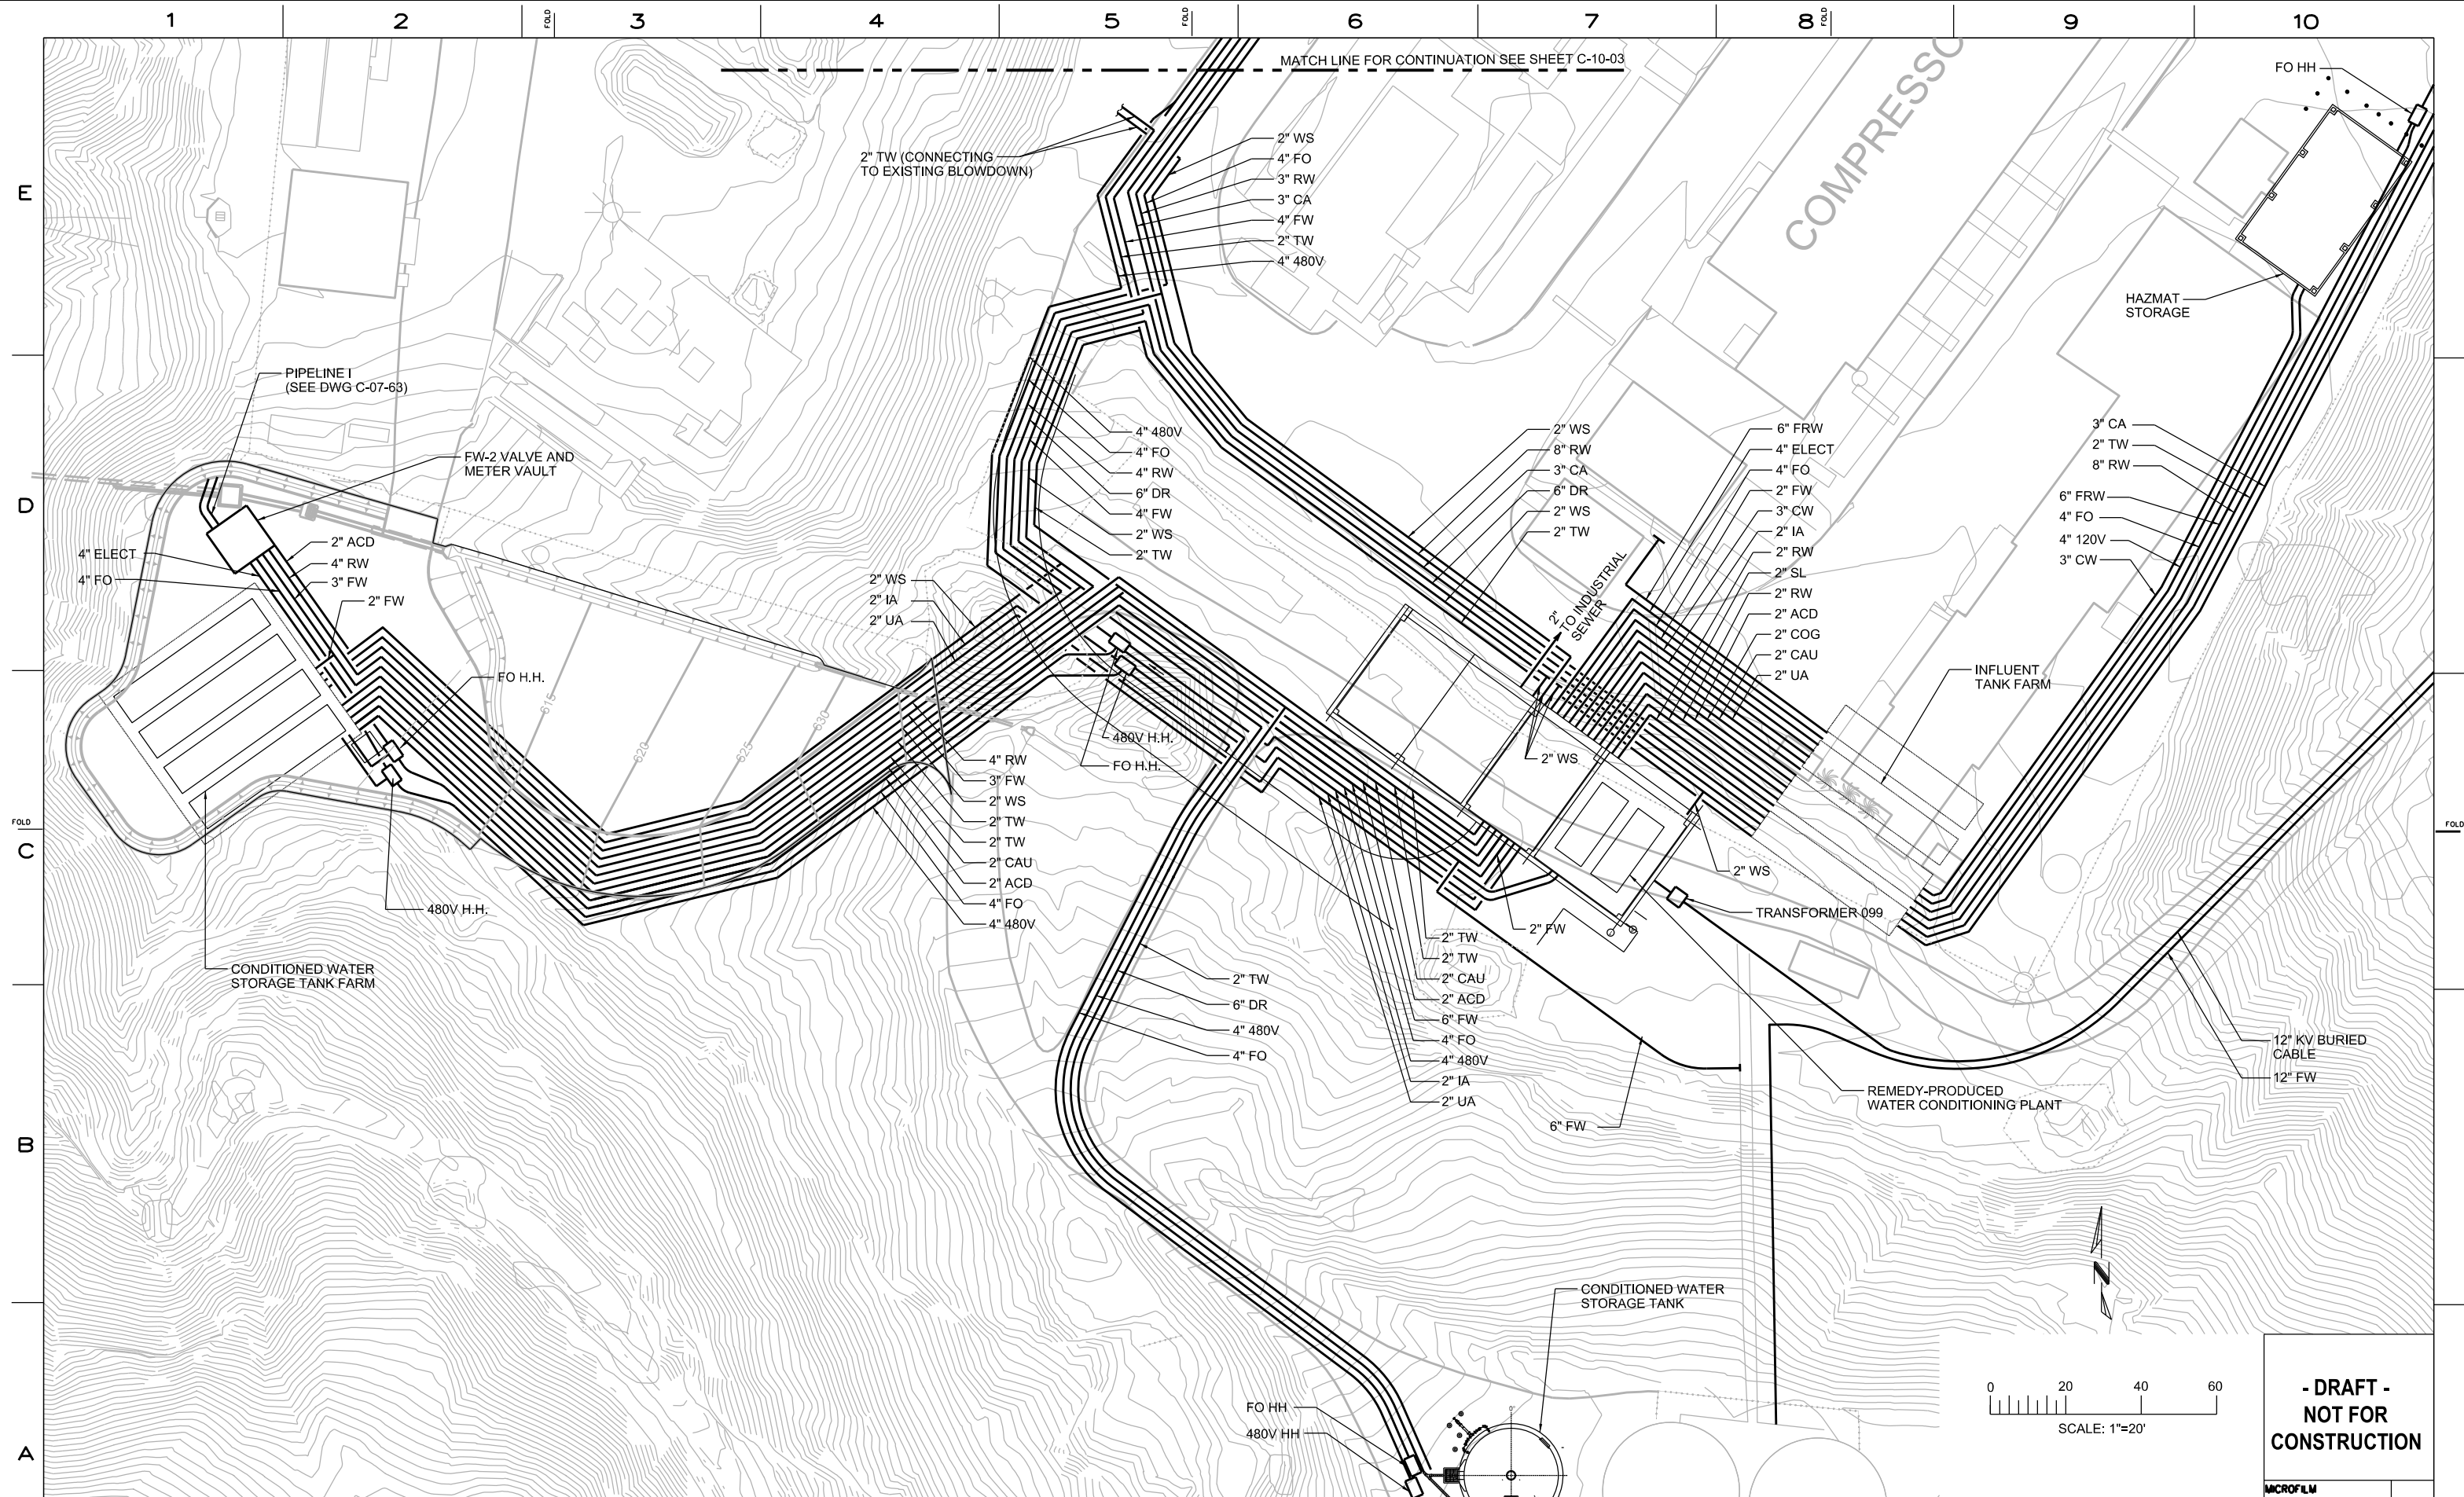

**- DRAFT -
NOT FOR
CONSTRUCTION**

MICROFILM

BILL OF MATL

DWG LIST

SUP505

SUP30 61

C-10

AECOM

2101 WEBSTER STREET SUITE 1000
OAKLAND, CA 94612-3060

PROJECT NO. 60272335


TOPOCK GROUNDWATER REMEDIATION PROJECT

PIPE LAYOUT
SHEET 1 OF 3

GAS TRANSMISSION & DISTRIBUTION
PACIFIC GAS AND ELECTRIC COMPANY
SAN FRANCISCO, CALIFORNIA

--	--	--

[illegible]

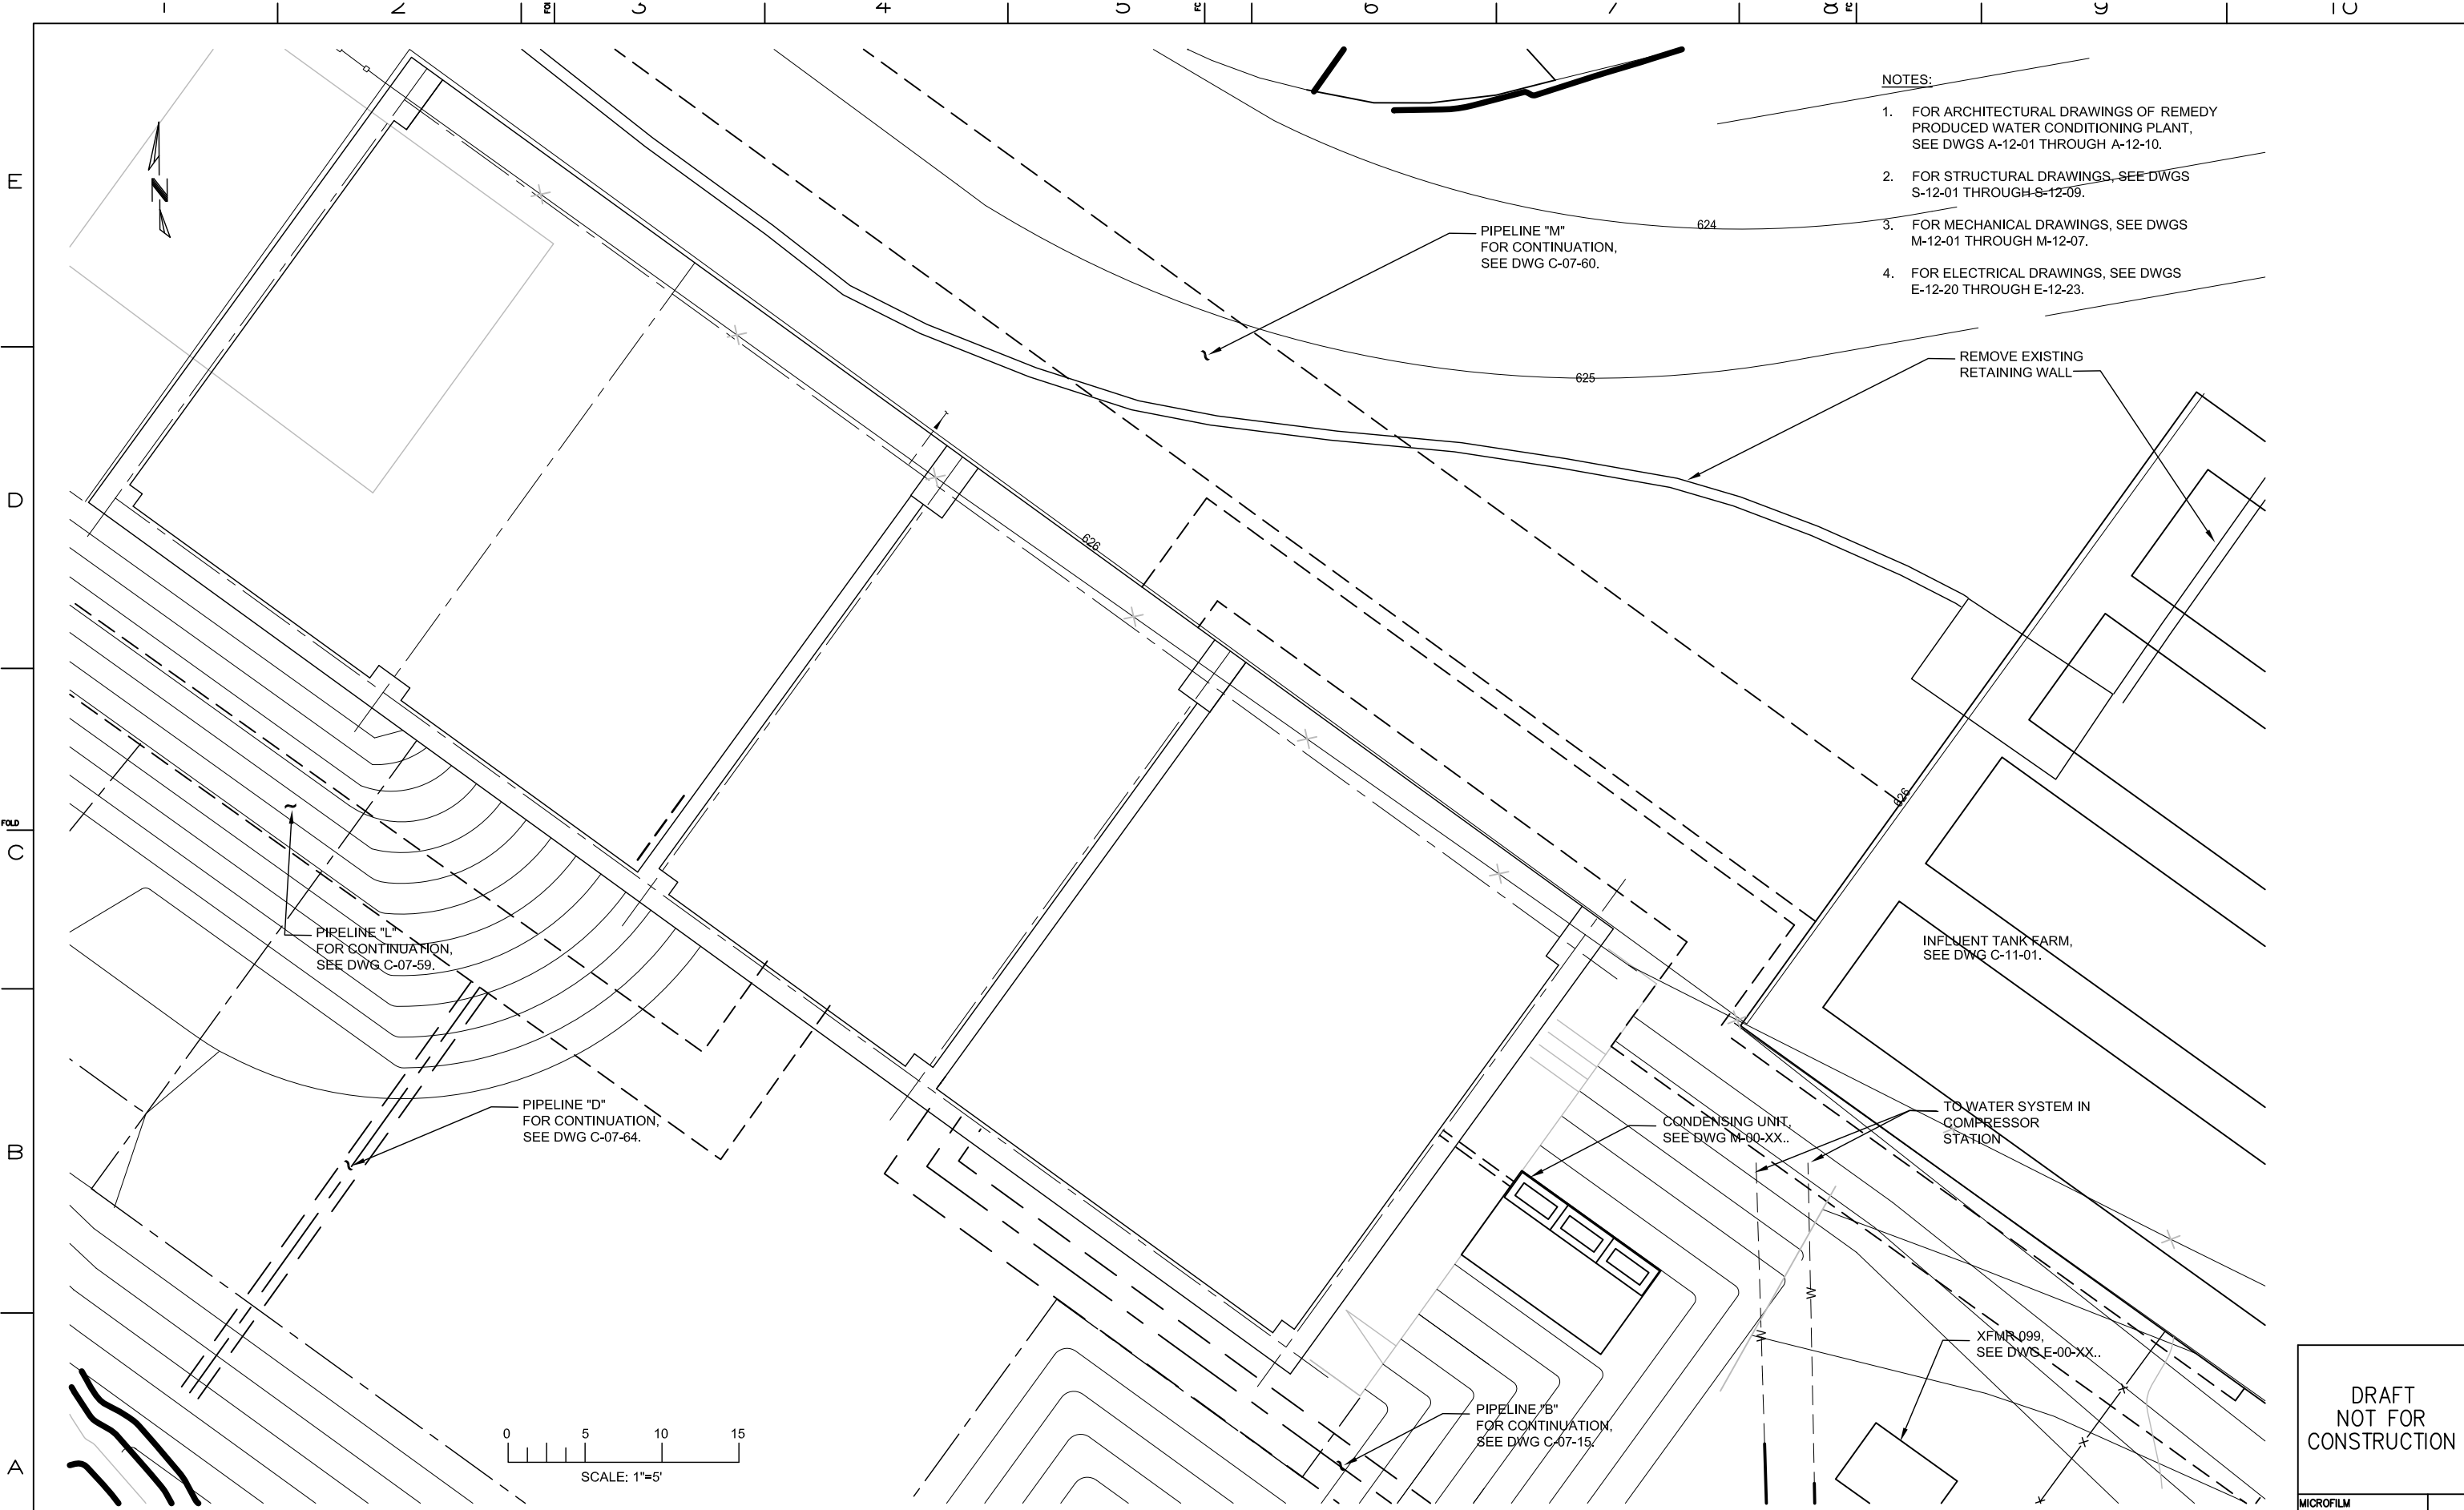

- NOTES:
- 1. FOR ARCHITECTURAL DRAWINGS OF REMEDY PRODUCED WATER CONDITIONING PLANT, SEE DWGS A-12-01 THROUGH A-12-10.
 - 2. FOR STRUCTURAL DRAWINGS, SEE DWGS S-12-01 THROUGH S-12-09.
 - 3. FOR MECHANICAL DRAWINGS, SEE DWGS M-12-01 THROUGH M-12-07.
 - 4. FOR ELECTRICAL DRAWINGS, SEE DWGS E-12-20 THROUGH E-12-23.

PIPELINE "L"
FOR CONTINUATION,
SEE DWG C-07-59.

PIPELINE "D"
FOR CONTINUATION,
SEE DWG C-07-64.

PIPELINE "M"
FOR CONTINUATION,
SEE DWG C-07-60.

REMOVE EXISTING
RETAINING WALL


INFLUENT TANK FARM,
SEE DWG C-11-01.

CONDENSING UNIT,
SEE DWG M-00-XX..

TO WATER SYSTEM IN
COMPRESSOR
STATION

XFMR 099,
SEE DWG E-00-XX..

PIPELINE "B"
FOR CONTINUATION,
SEE DWG C-07-15.

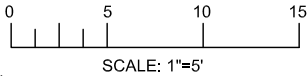

DRAFT
NOT FOR
CONSTRUCTION



E2 Consulting Engineers, Inc.
1900 Powell Street, Ste. 250
Emeryville, CA 94608
(510) 652-1164

CH2MHILL

REVISIONS										REVISIONS									
NO.	DATE	DESCRIPTION	GM/SPEC	DWN	CHKD	SUPV	APVD BY	NO.	DATE	DESCRIPTION	GM/SPEC	DWN	CHKD	SUPV	APVD BY				

APPROVED BY	SO
	SUPV
	DSGN
	DWN
	CHKD
	OK
	PT
	PT
	DATE
	4/5/13
	SCALE
	1" = 5'

TOPOCK GROUNDWATER REMEDIATION PROJECT
**REMEDY PRODUCED WATER
CONDITIONING PLANT
SITE PLAN**
GAS TRANSMISSION & DISTRIBUTION
PACIFIC GAS AND ELECTRIC COMPANY
SAN FRANCISCO, CALIFORNIA

MICROFILM	
BILL OF MATL	
DWG LIST	
SUPSDS	
SUPSD BY	
SHEET NO.	of SHEETS
C-12-01	REV

FILENAME: E2-C-XXX-1201AD.DWG

